


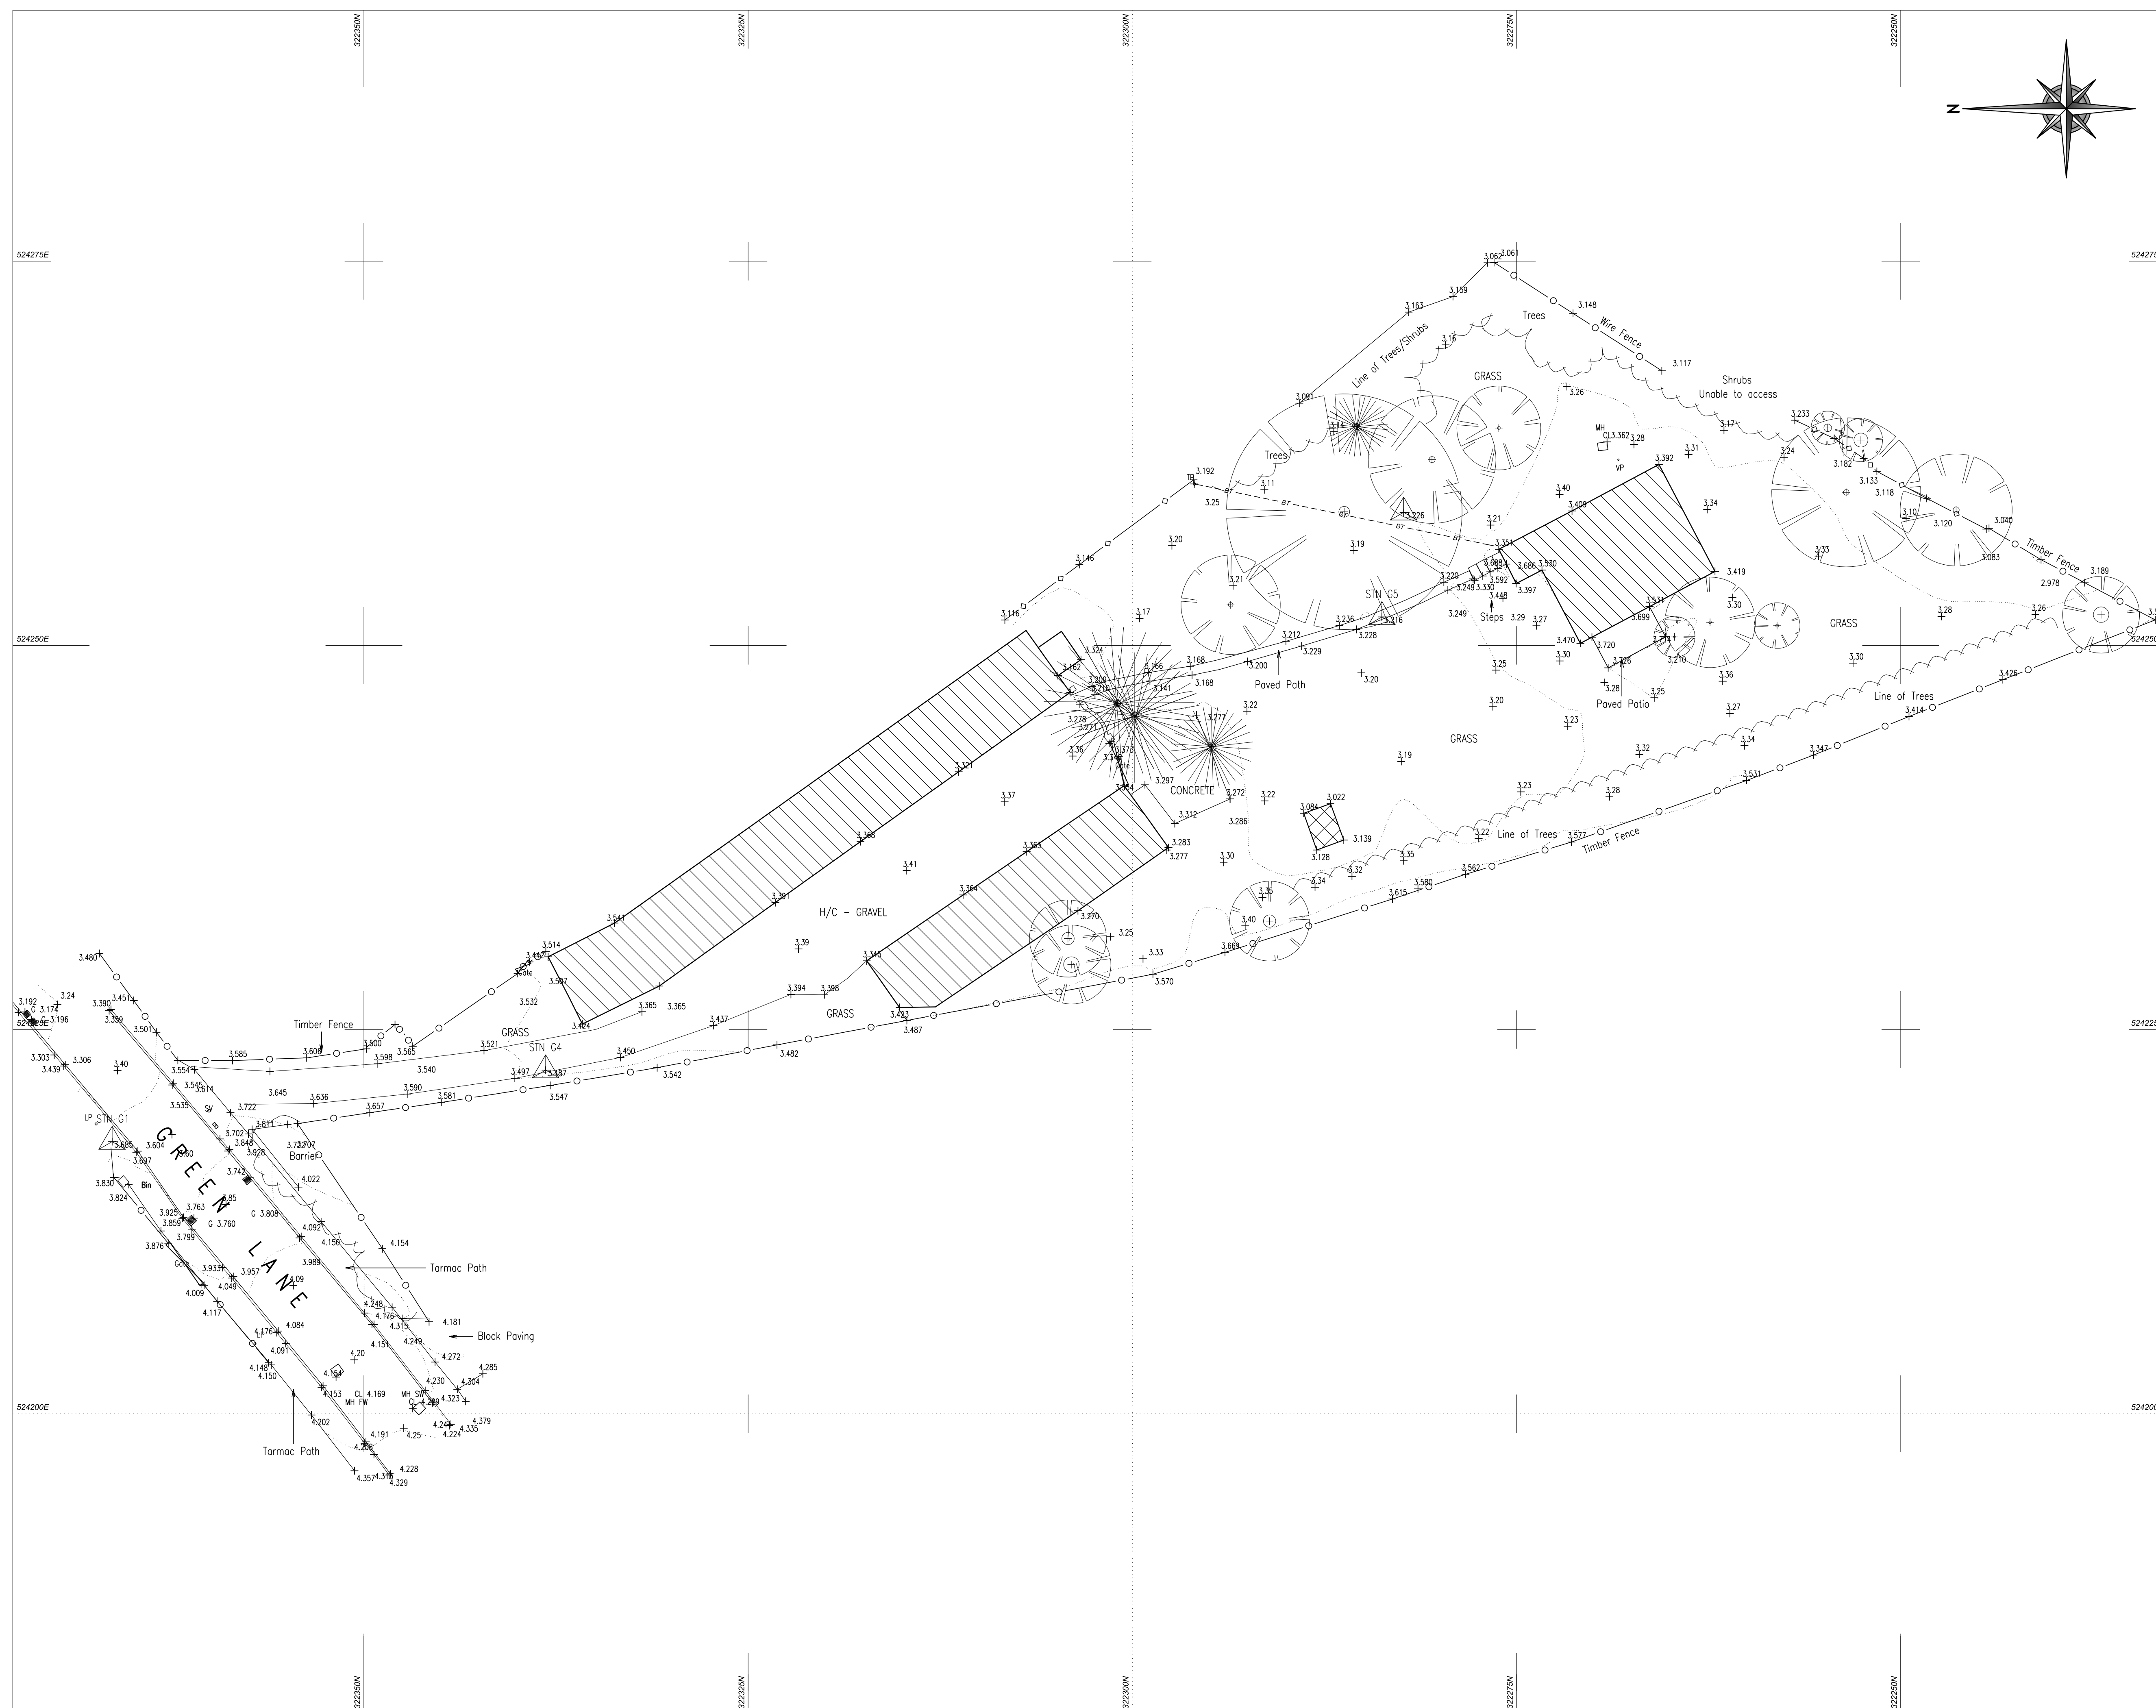

SURVEY STATIONS				
Name	Easting	Northing	Height	Remark
STN1	524217.698	322366.383	3.685	P-K NAIL
STN2	524270.454	322401.894	3.156	P-K NAIL
STN3	524230.378	322376.076	3.194	DISC & NAIL
STN4	524222.351	322338.173	3.487	P-K NAIL
STN5	524251.844	322283.175	3.216	P-K NAIL

The survey grid is the National Grid obtained from ETRS89 GPS Coordinates with OSTN02 transformation. Levels shown to Ordnance Survey datum using ETRS89 GPS with OSGM02 transformation.

Surveyed boundary features are not necessarily legal boundaries

All utilities have been identified to the best of the surveyors knowledge. The correct identification can not be 100% guaranteed and should be independently verified prior to use in any design or building works.

Services may be obscured by parked cars, leaf litter or building materials etc.

--	--	--	--	--

Status	FOR INFORMATION
--------	-----------------



Project

Site Survey at
19 Green Lane, Spalding
Lincs, PE11 2YD

Title	Topographical Survey
-------	----------------------

Date	Nov. 2015	Scale	1:200
Drawn	AS	Checked	SRC
Design	-	File Name	36515-01

DRG No. 36515/01	Rev -
------------------	----------