




West Elevation 1:100



North Elevation 1:100

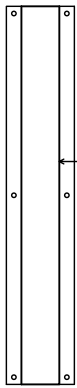


Projecting sign- Aluminium frame
with acrylic faces each side
500 x 500mm

Section 1:10



Signage Detail 1:10

 

Aluminium composite
sign tray with fret cut acrylic
push through letters with a
front face illumination
50mm

Section 1:10

Aluminium composite sign tray with
fret cut acrylic push through letters
with a front facing illumination
910 x 6370mm



Signage Detail (West Side) 1:50



Aluminium composite sign tray
910 x 8860mm



Signage Detail (North Side) 1:50



Window graphics


Window detail 1:50



Photograph of North-West Elevation



Photograph of West Signage

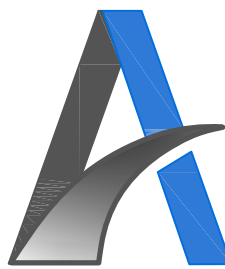

ACS ARCHITECTURAL

A. UNIT 3 Poppyfields Retail Park
Poppyfields Drive
Snettisham
PE31 7FR
T. 01485 532112
E. info@acs-architectural.co.uk

Project
Proposed Signage
2 Sheep Market
Spalding
Lincolnshire
PE11 1BH

Title
Existing Elevations, Sections and
Photos of Existing Signage

Date Sept. 2021 **Drawn** MCR **Paper** A2

Drawing No. 644/21/03 **Rev.** 0