

TITLE NUMBER
LL238108




LINCOLNSHIRE : SOUTH HOLLAND

ORDNANCE SURVEY MAP REFERENCE:

TF2522SW

SCALE 1:1250 Enlarged from 1/2500

©CROWN COPYRIGHT. Produced by HMLR. Further reproduction in whole or in part is prohibited without the prior written permission of Ordnance Survey, Licence Number GD 272728.

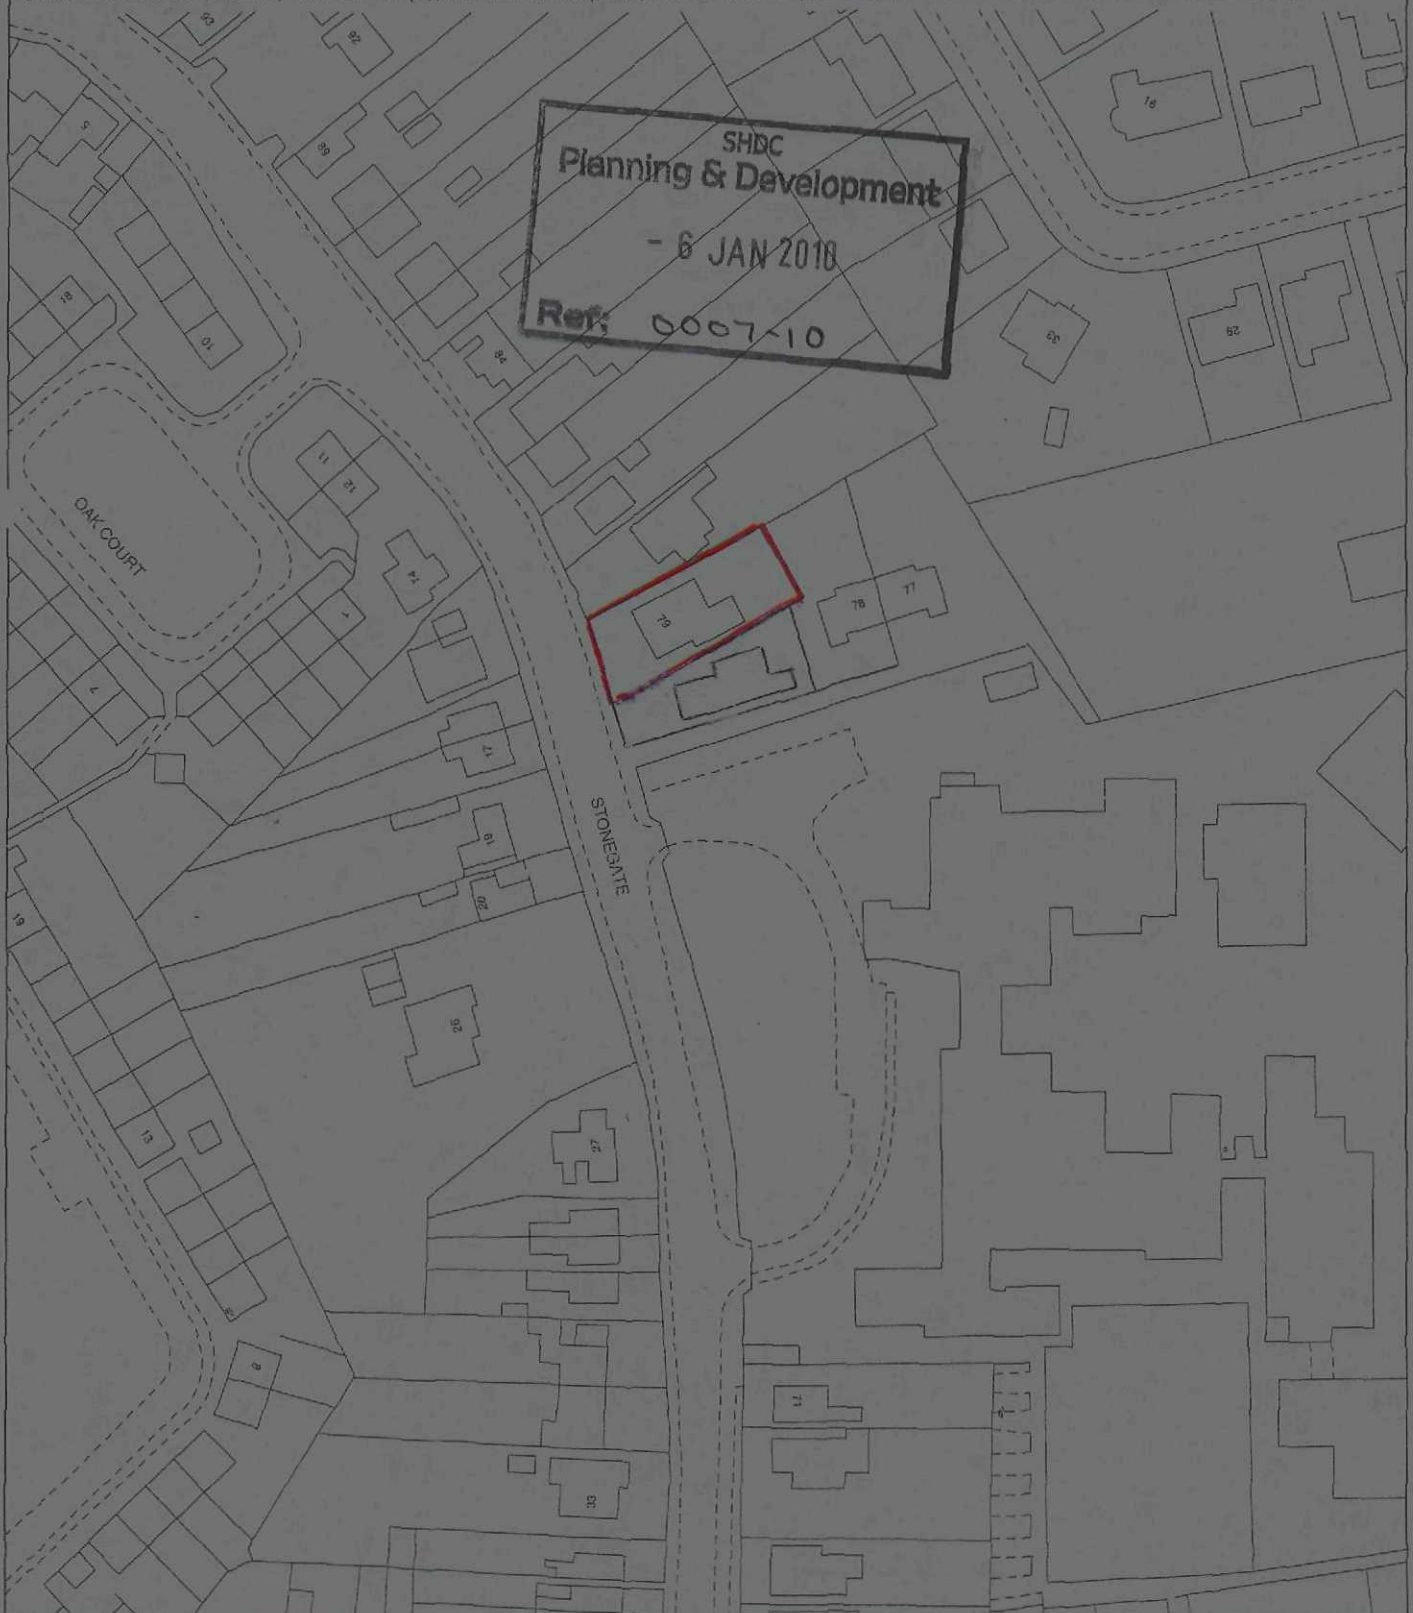

This title plan shows the general position of the boundaries; it does not show the exact line of the boundaries. Measurements scaled from this plan may not match measurements between the same points on the ground. For more information see Land Registry Public Guide 7 - Title Plans.

This official copy shows the state of the title plan on 8 April 2004 at 10:13:44. It may be subject to distortions in scale.

Under s.67 of the Land Registration Act 2002, this copy is admissible in evidence to the same extent as the original.

Issued on 8 April 2004.

This title is dealt with by the Kingston-Upon-Hull District Land Registry.




2172025004


SITE: 79 STONEGATE.

SPALDING
LINES
PE11 2PH

- 6 JAN 2010

Ref: 0007-10

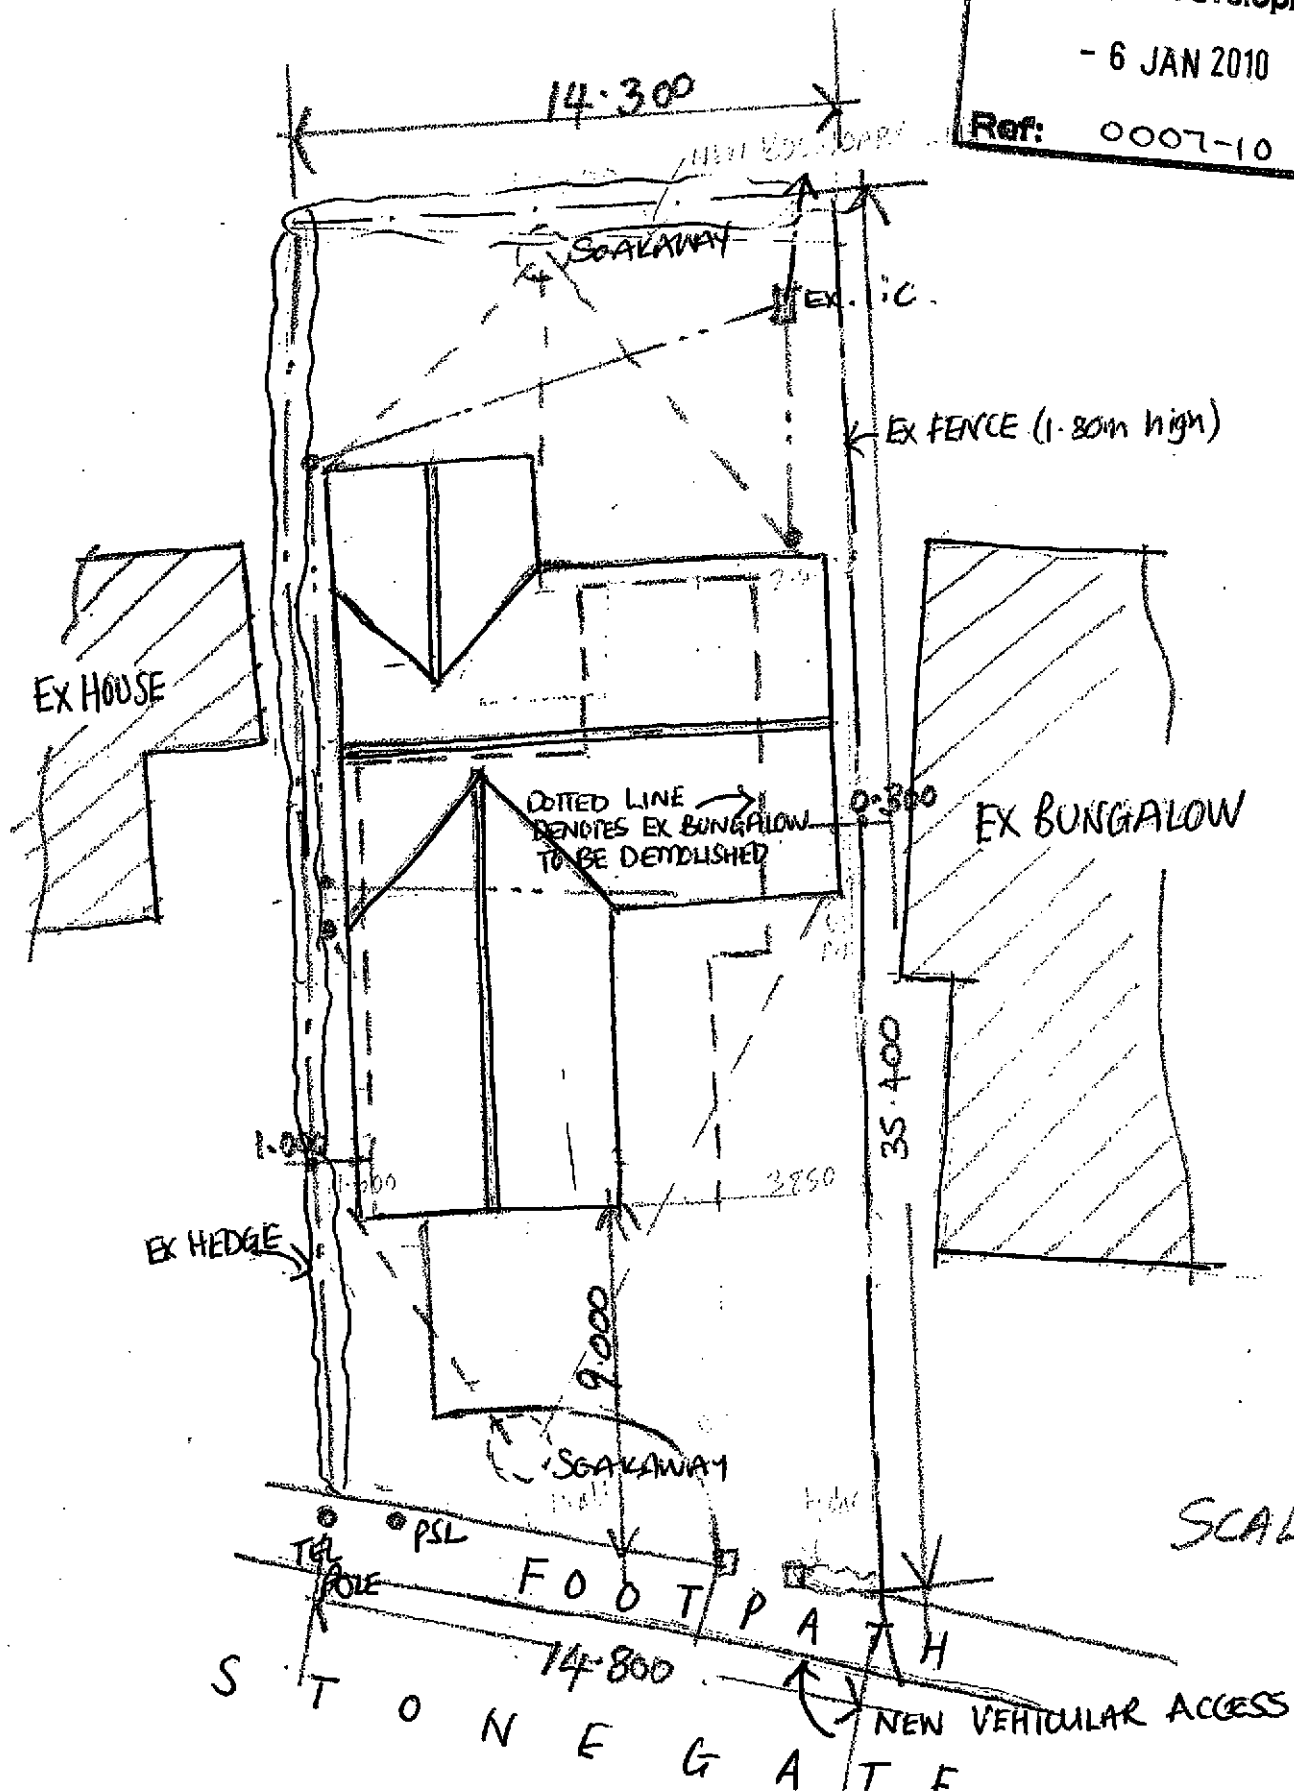

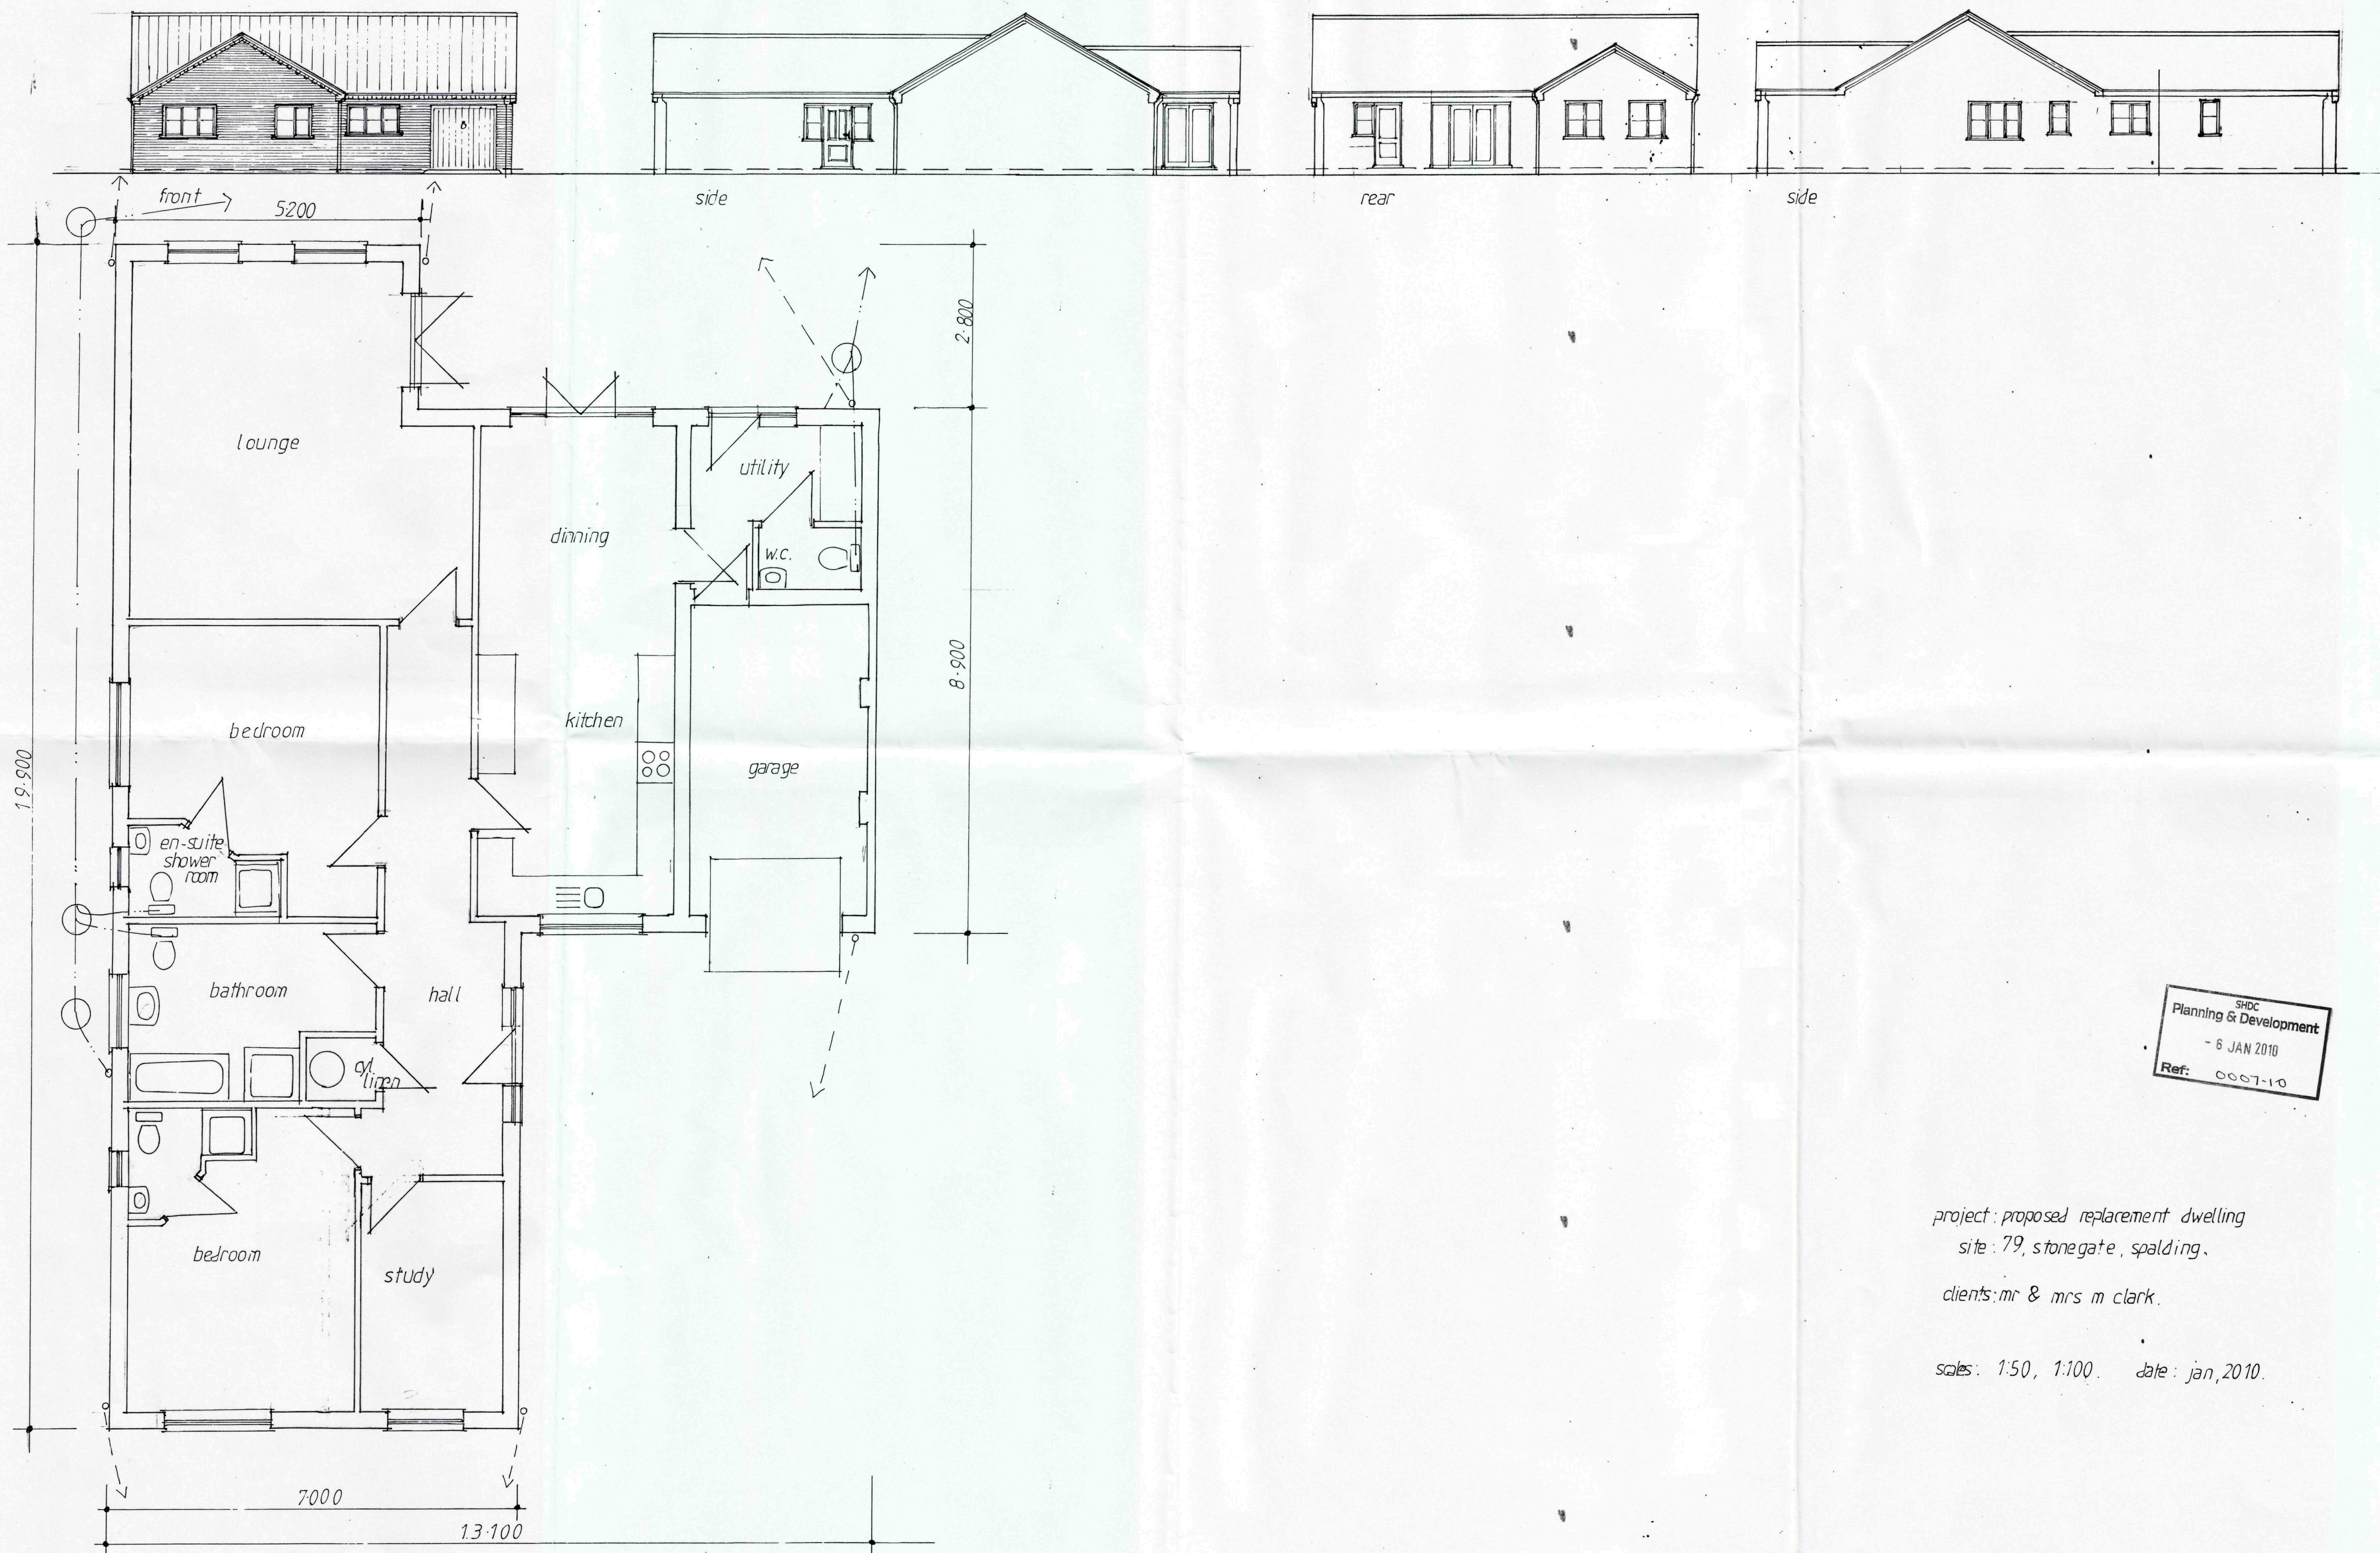

SHDC
Planning & Development
- 6 JAN 2010
Ref: 0007-10

project: proposed replacement dwelling
site: 79, stonegate, spalding.
clients: mr & mrs m clark.
scales: 1:50, 1:100. date: jan, 2010.