



Typical Palisade Fence

Ref:	Revision:	Date:
A	LANDSCAPING ADDED	03.03.15

WESTON DESIGN Ltd.

2 Austendyke Road

Weston Hills


Spalding

Lincs. PE12 6BX
Tel. 01452 862000

Tel : 01775 724171
Fax : 01775 790445

Mobile : 0784 1718457

enquiries@wenmanbuildingdesign.co.uk

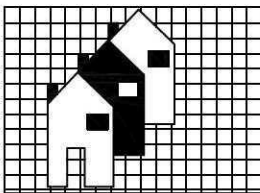

Project: BUTTERS GROUP LTD. PERIMETER FENCE

Client: BUTTERS GROUP LTD.
KELLETT GATE, LOW FULNEY
SPALDING
LINCS.

DRAWING:

SITE PLAN
SAMPLE OF FENCE

DRAWING N°: N/A	DATE: OCTOBER 2014
DRAWN BY: RW	SCALE: 1:200 @ A1

[illegible]

HEALTH & SAFETY
The client is to ensure that the appointed contractor is familiar with and complies with Health & Safety for Building Sites and Work Places.