
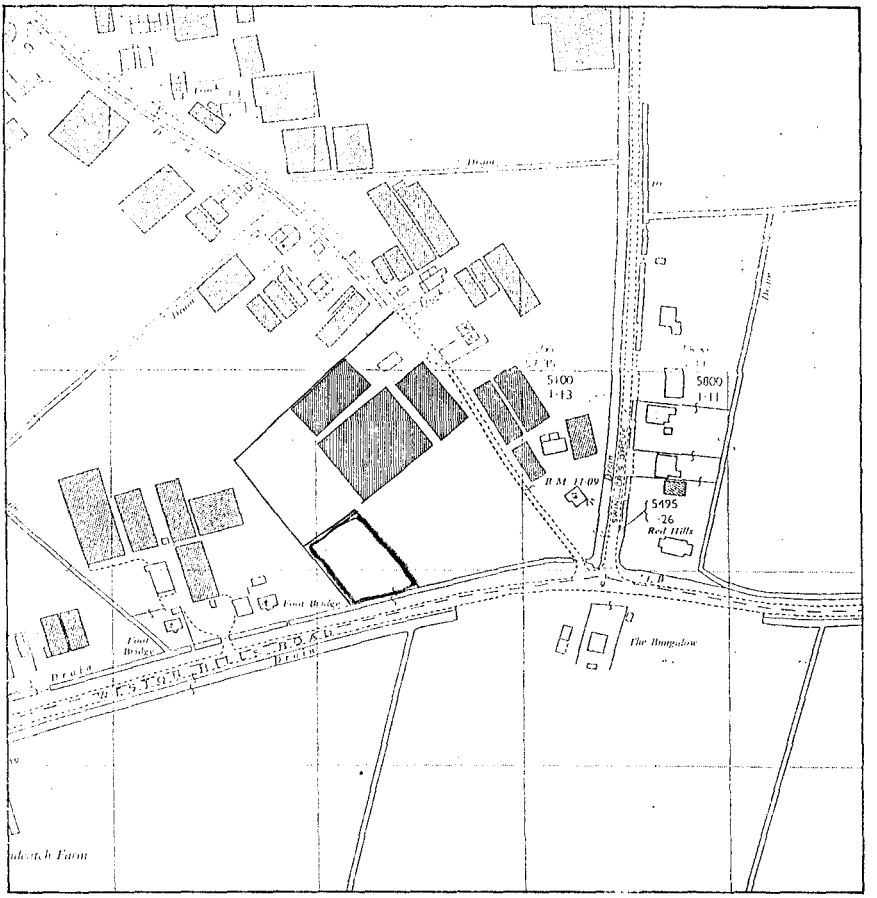


Location Plan 1:2500

MR & MRS Lewis
Weston Hills Road.
Low Fulney,
Spalding,
Linc's.

Ref: 0013/98

NORTH

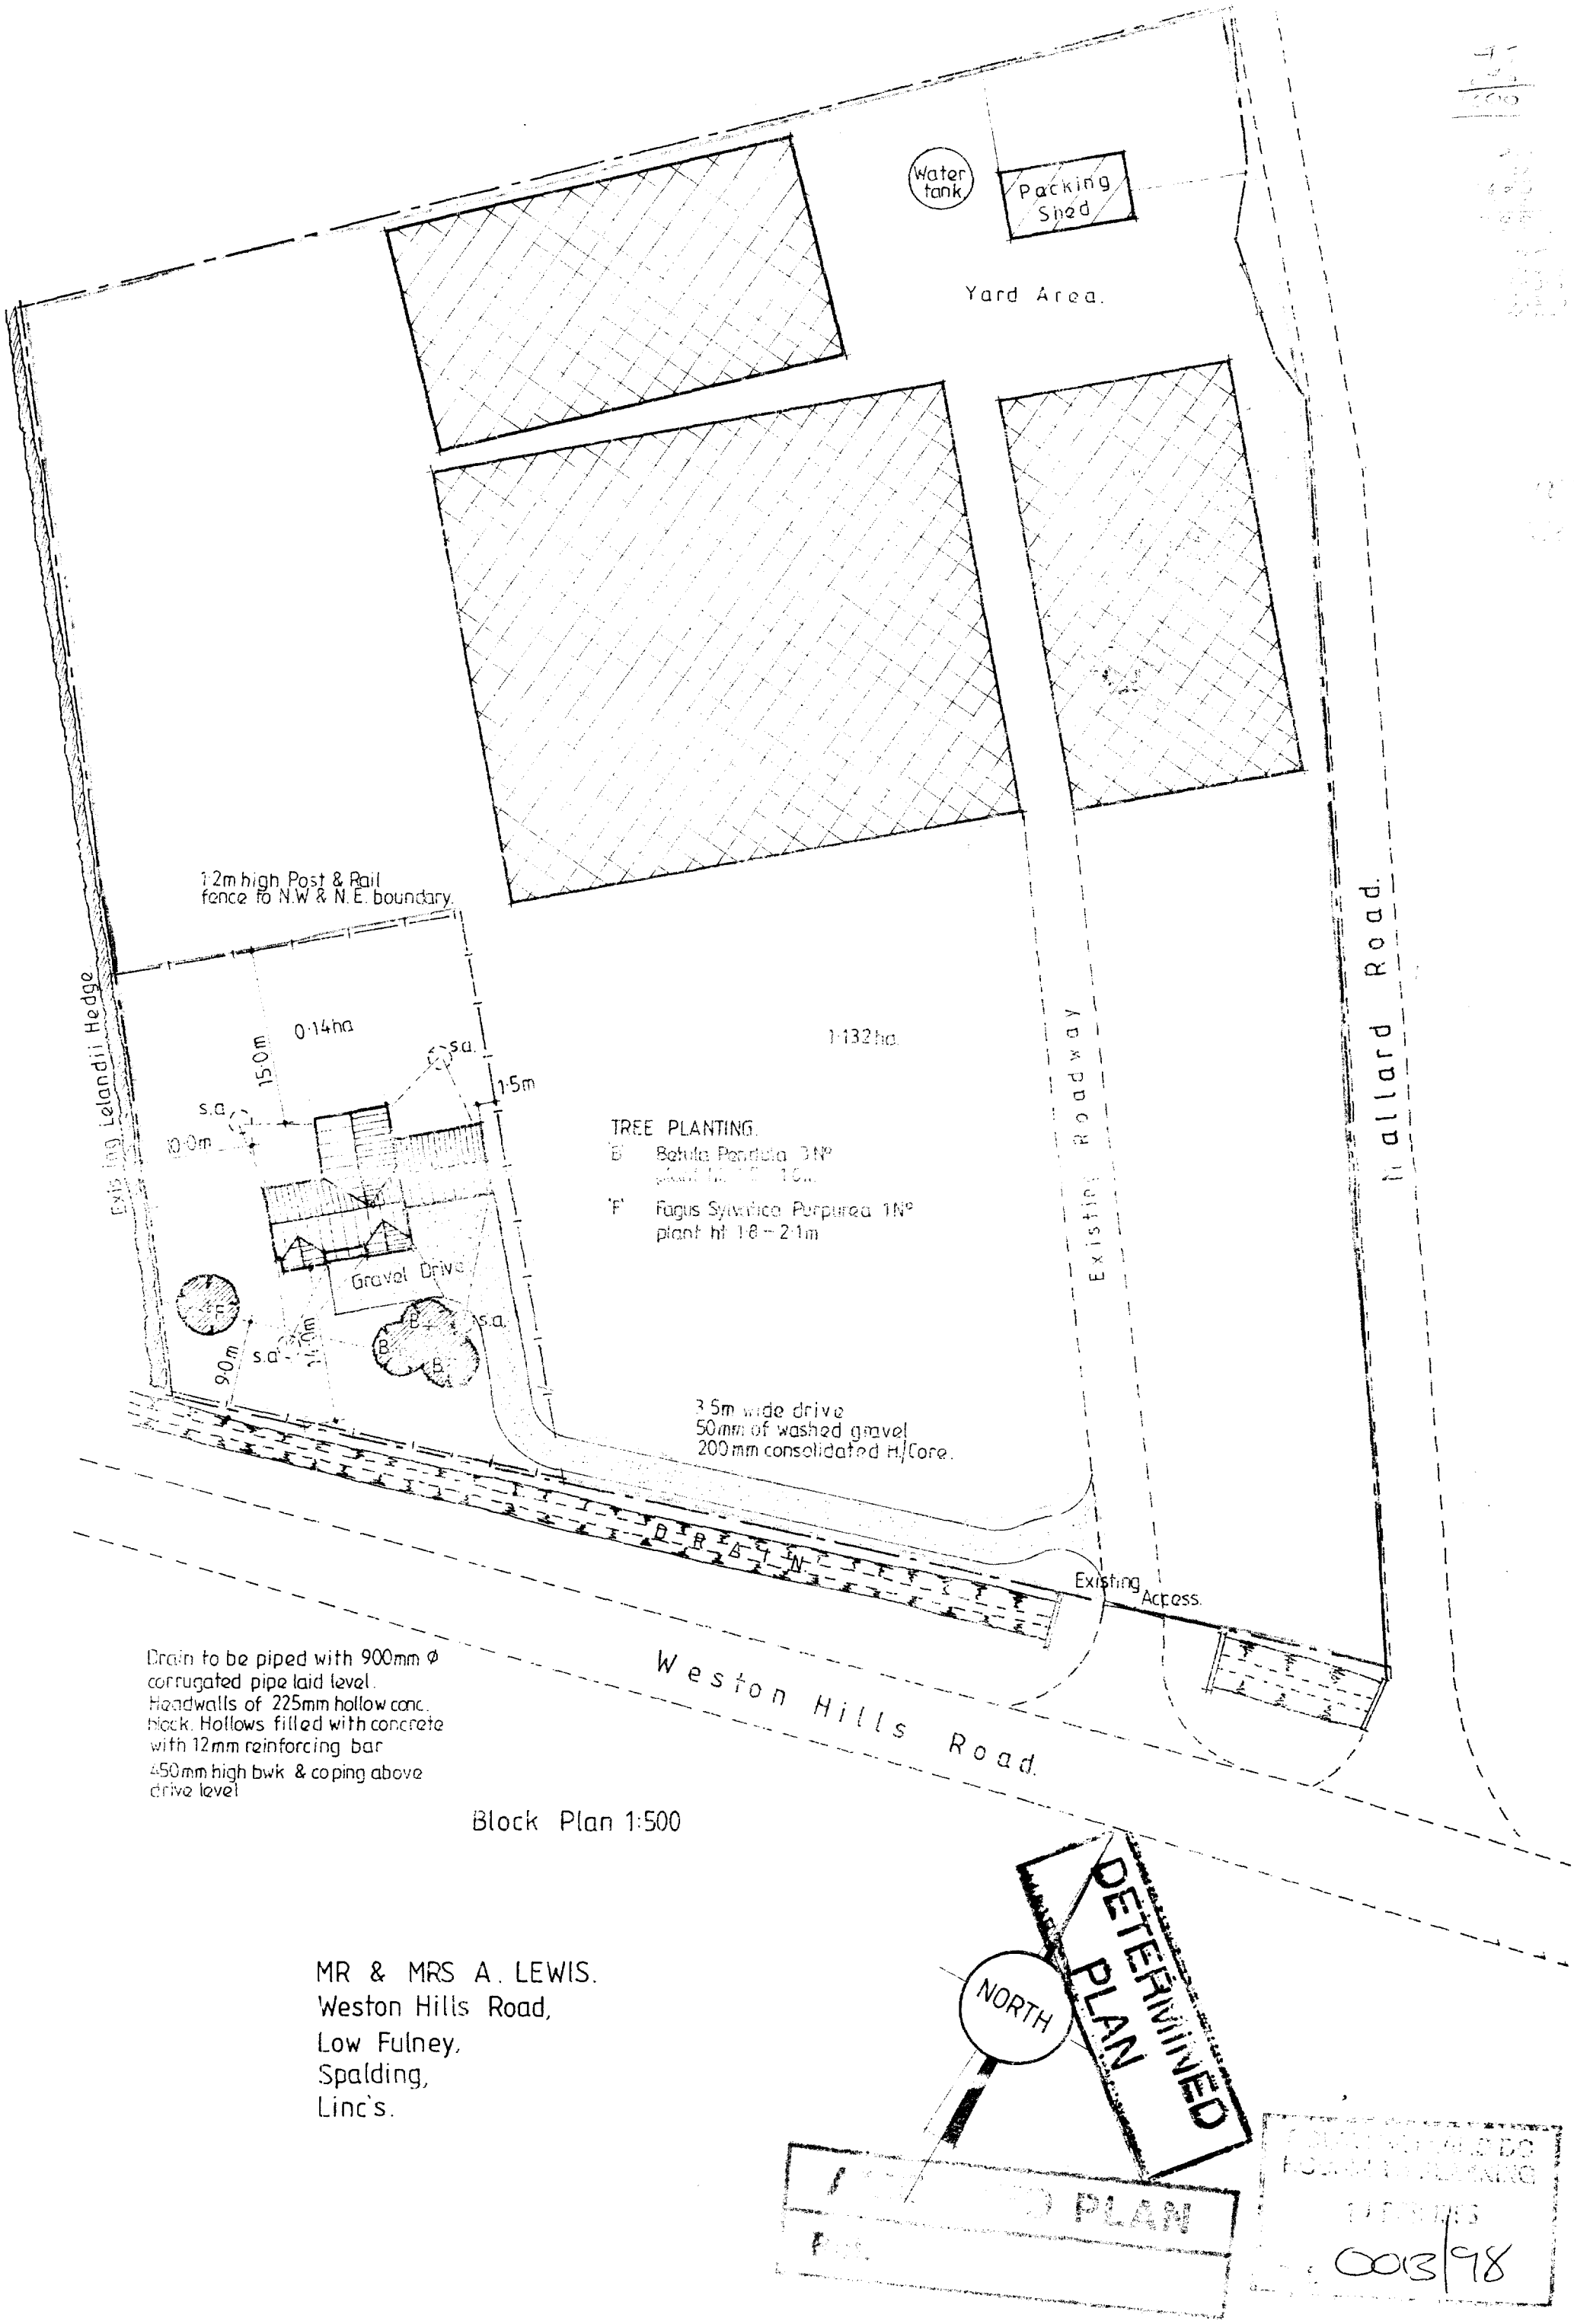

Block Plan 1:500

MR & MRS A. LEWIS.
Weston Hills Road,
Low Fulney,
Spalding,
Linc's.