



EXISTING BUILDING

3.0 m max

VIEW ON 'A'

VIEW ON 'B'

ANTI-PARKING BOLLARDS

FIRE EXIT

CROSS HATCHING TO PARKING AREA


EXISTING PARKING AREA

MODULAR OFFICE UNIT  
(approx size 7m x 6.5m )  
(colour of unit to match existing building)

COVERED WALKWAY LINKING OFFICES

2 no. laboratories

2 no. existing portacabins

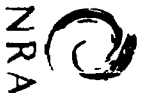

NRA

National Rivers Authority  
Anglian Region

Northern Area  
Aqua House  
Hornsey Street  
Lincoln  
LN1 1TF

Tel 0522-513100

Project  
SPALDING OFFICE  
PROPOSED ALTERATIONS

Title  
PLAN OF NEW  
MODULAR OFFICE UNITS

Scale  
1:100

Date  
DEC.95

Sheet Size  
A3

Engineer  
R.D.C.

Drawn by  
R.D.C.

Dwg. No. 9011031 / 2

Revision

SOUTH HOLLAND  
HOUSING / COUNCIL

09 JAN 1996

0019/96