
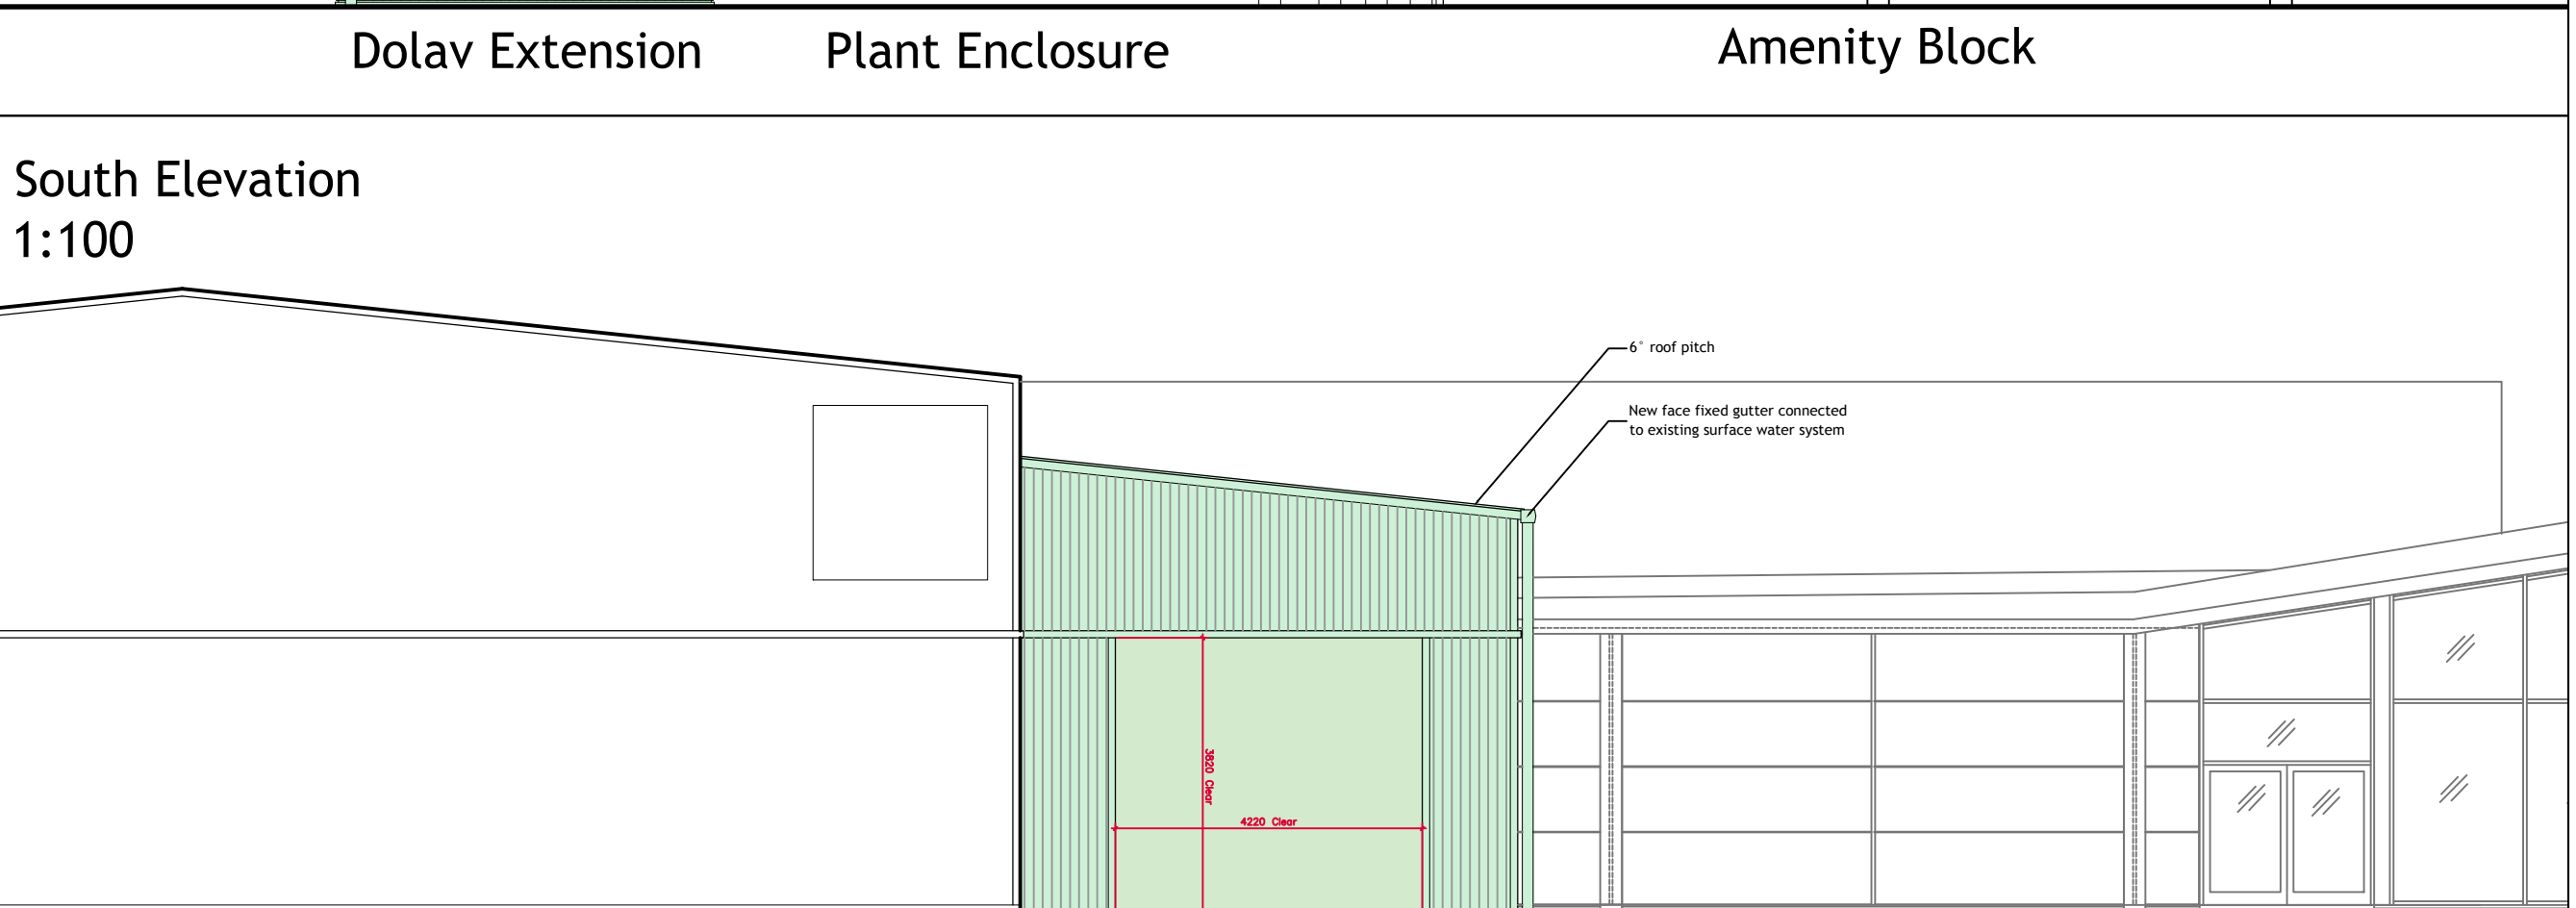
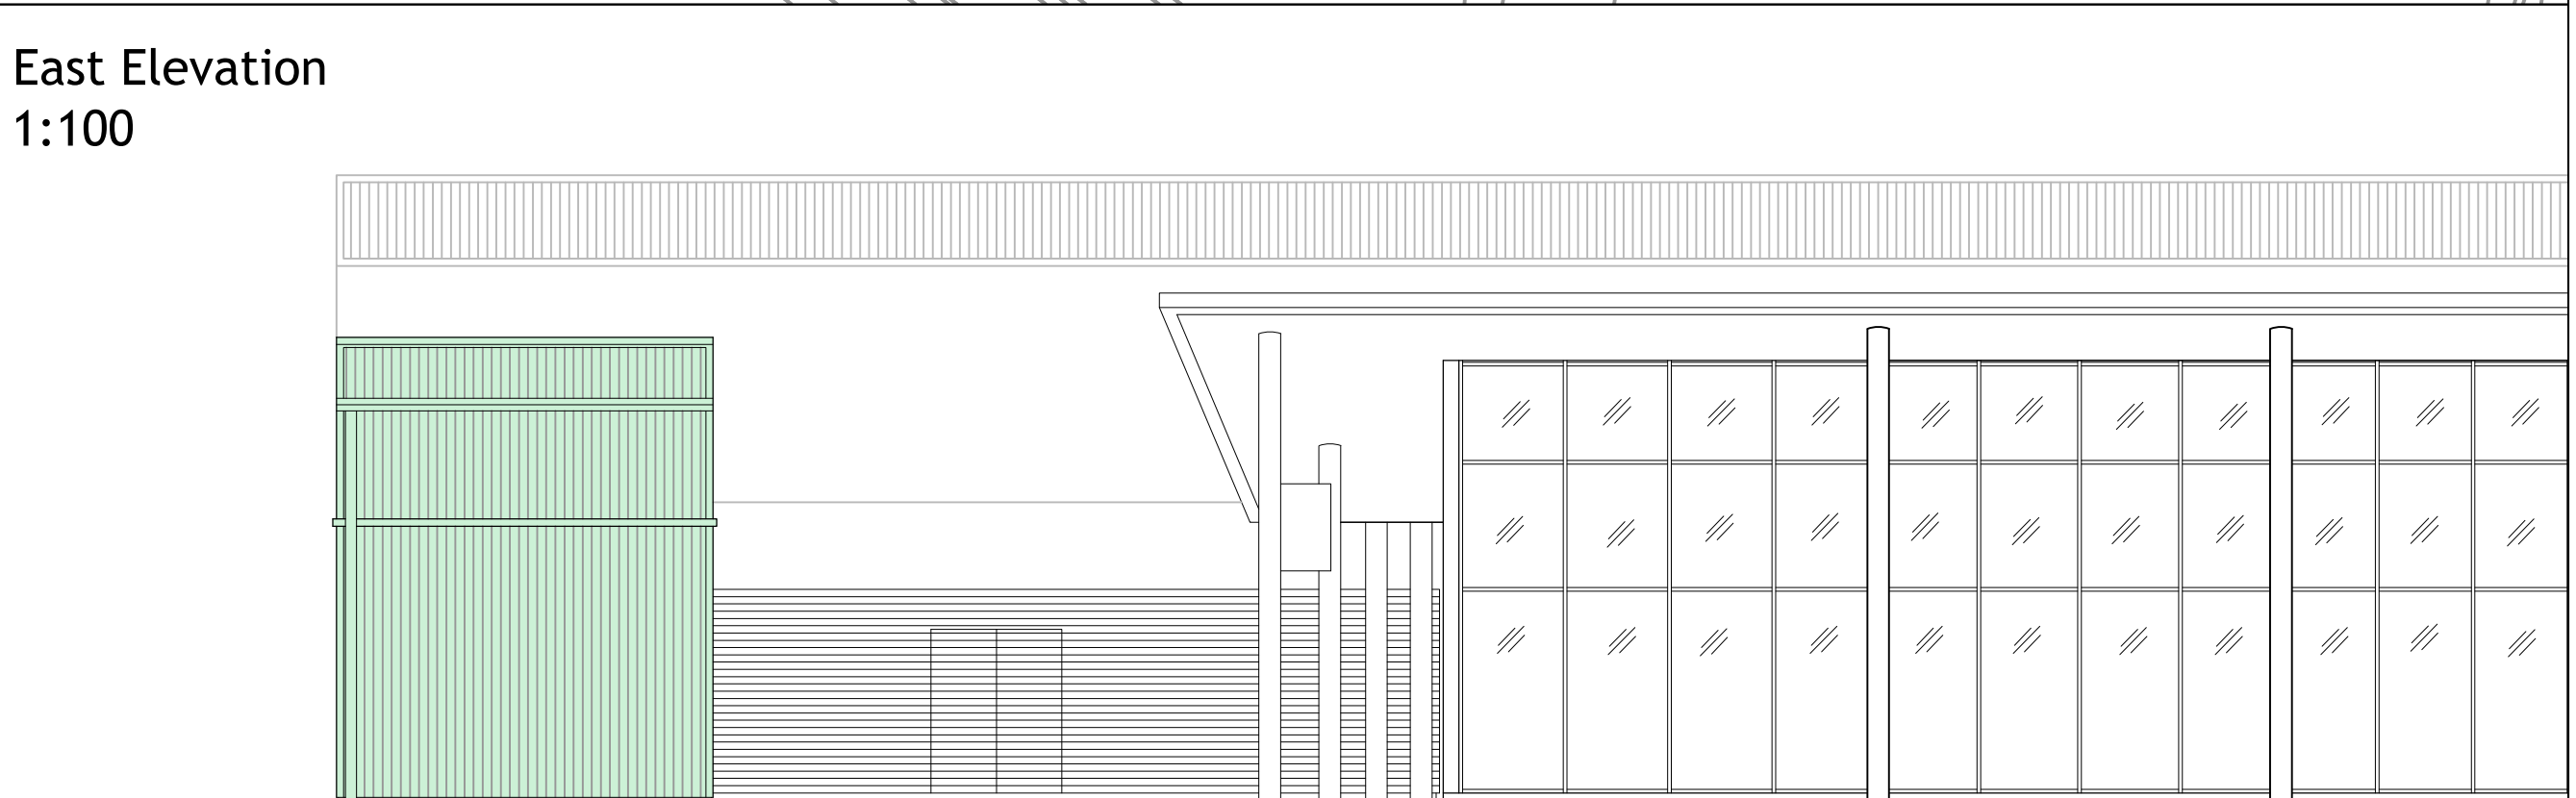
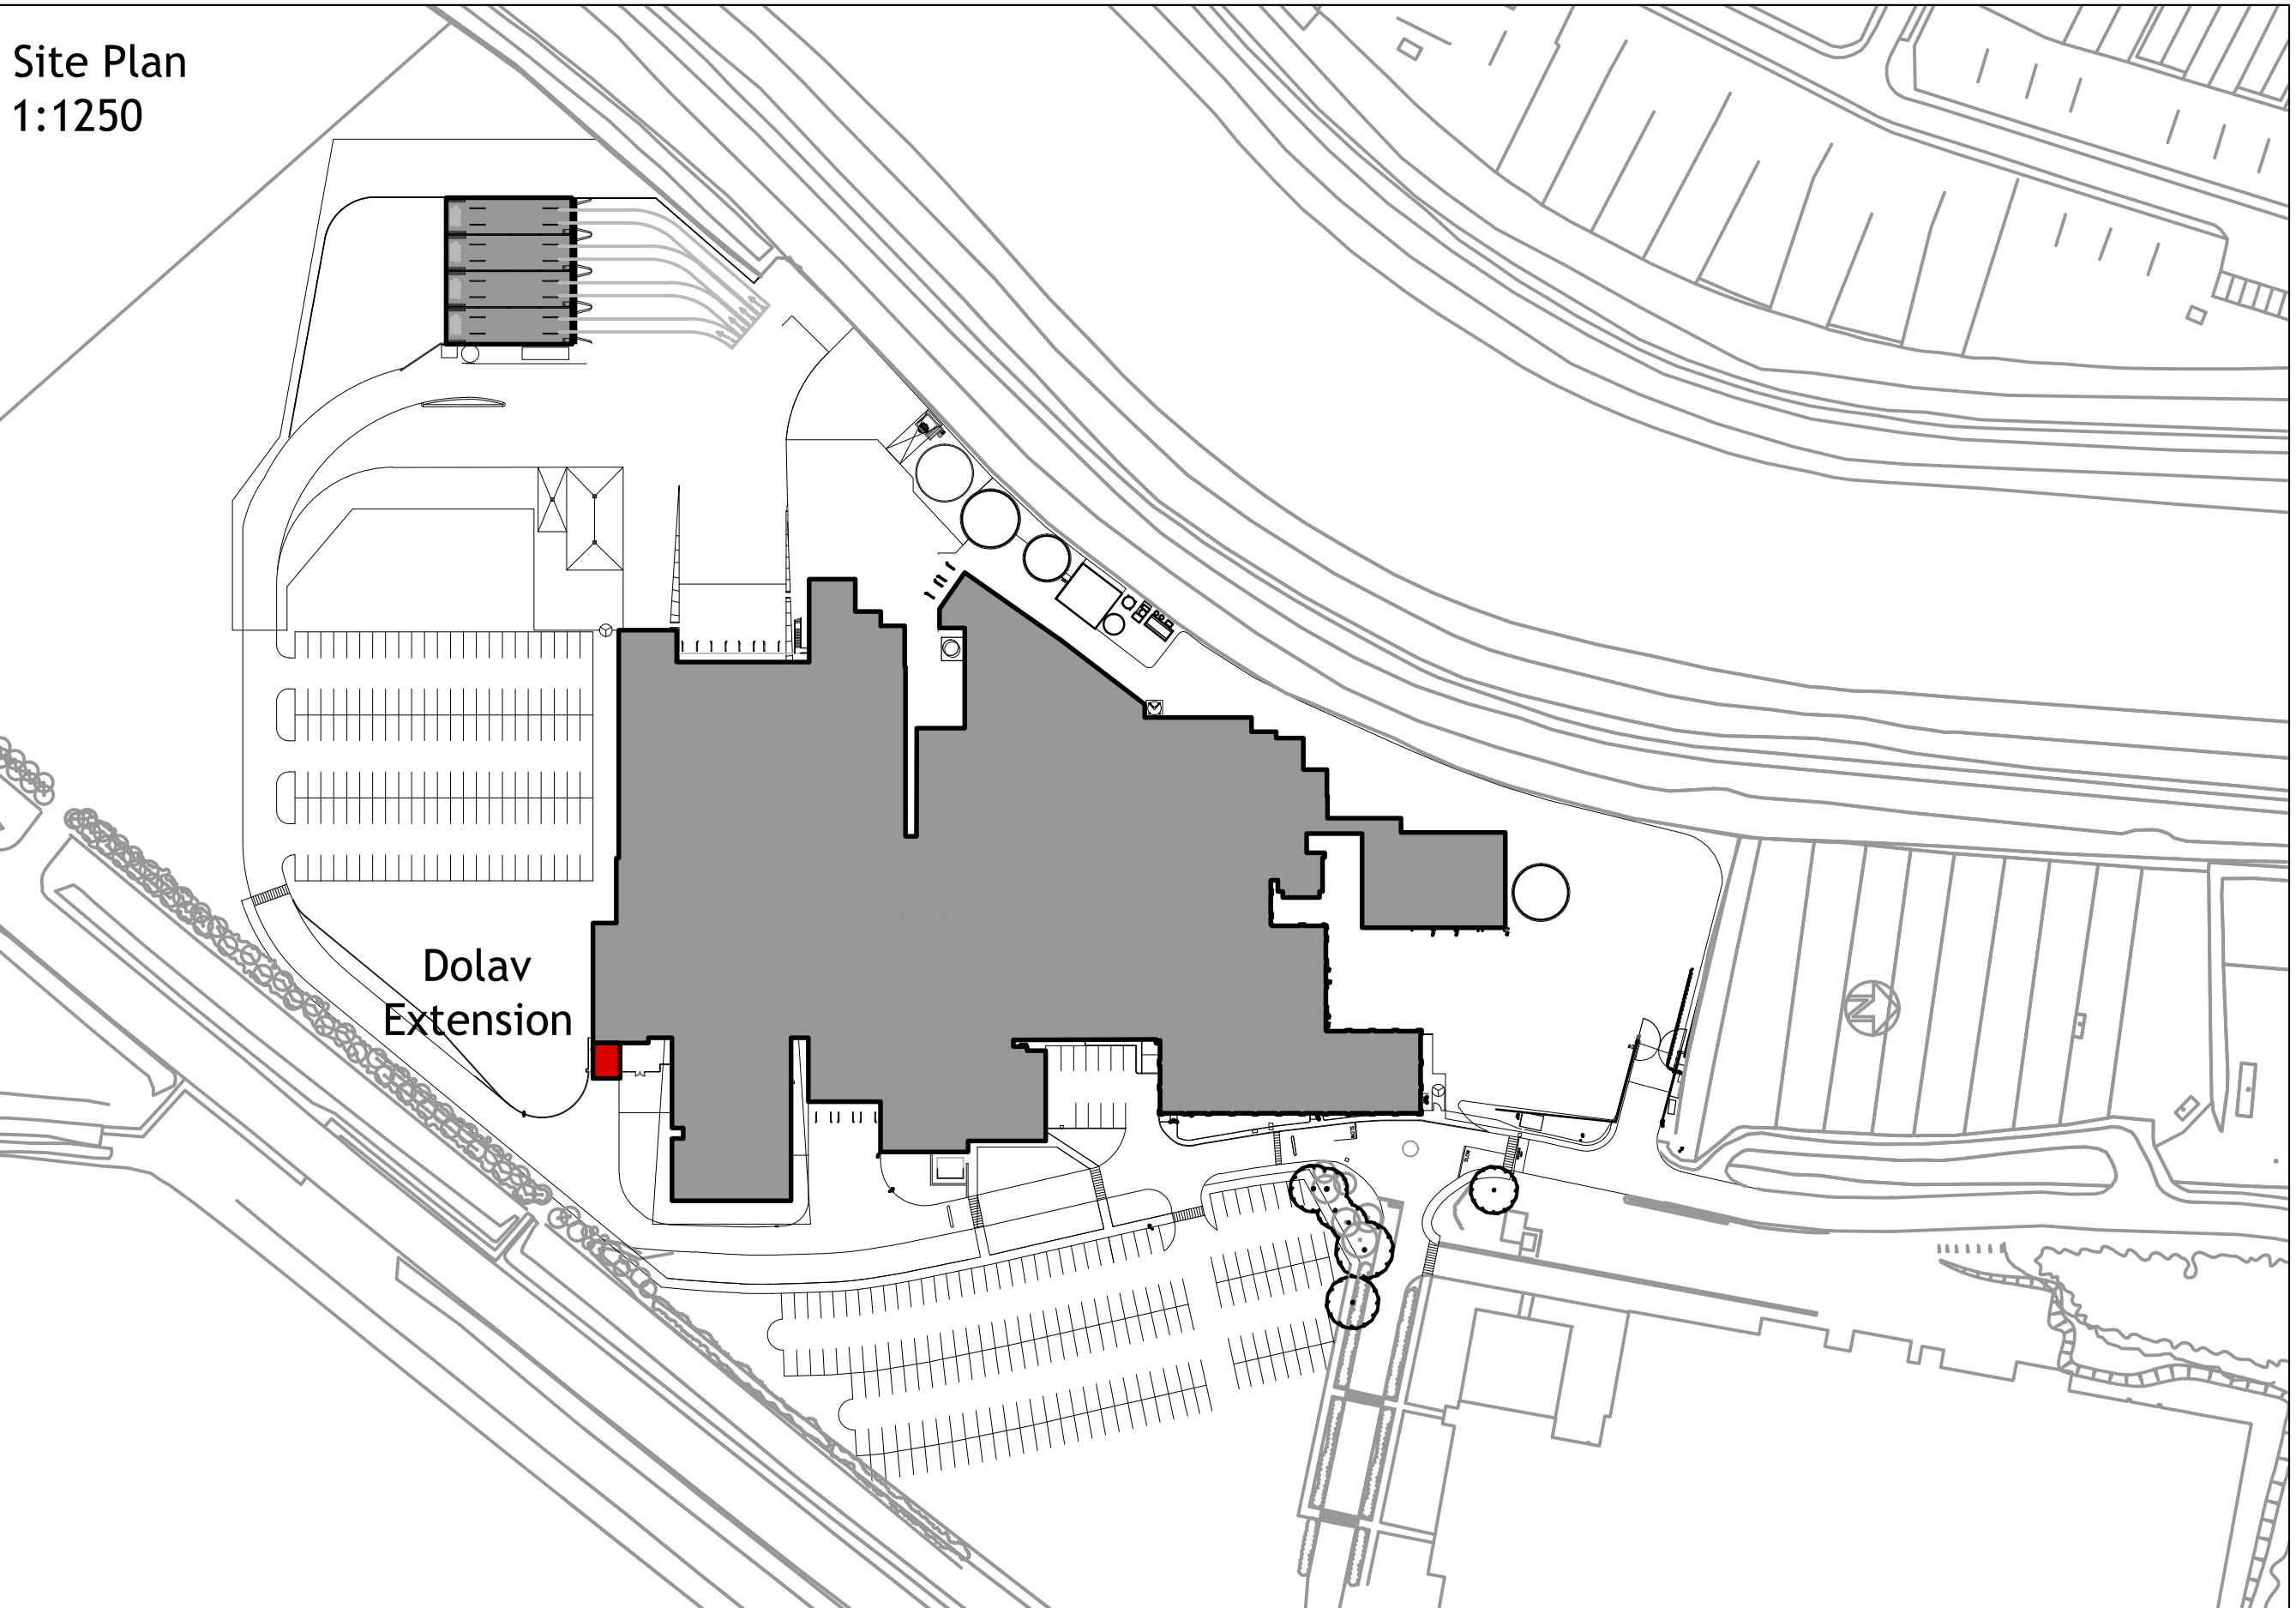


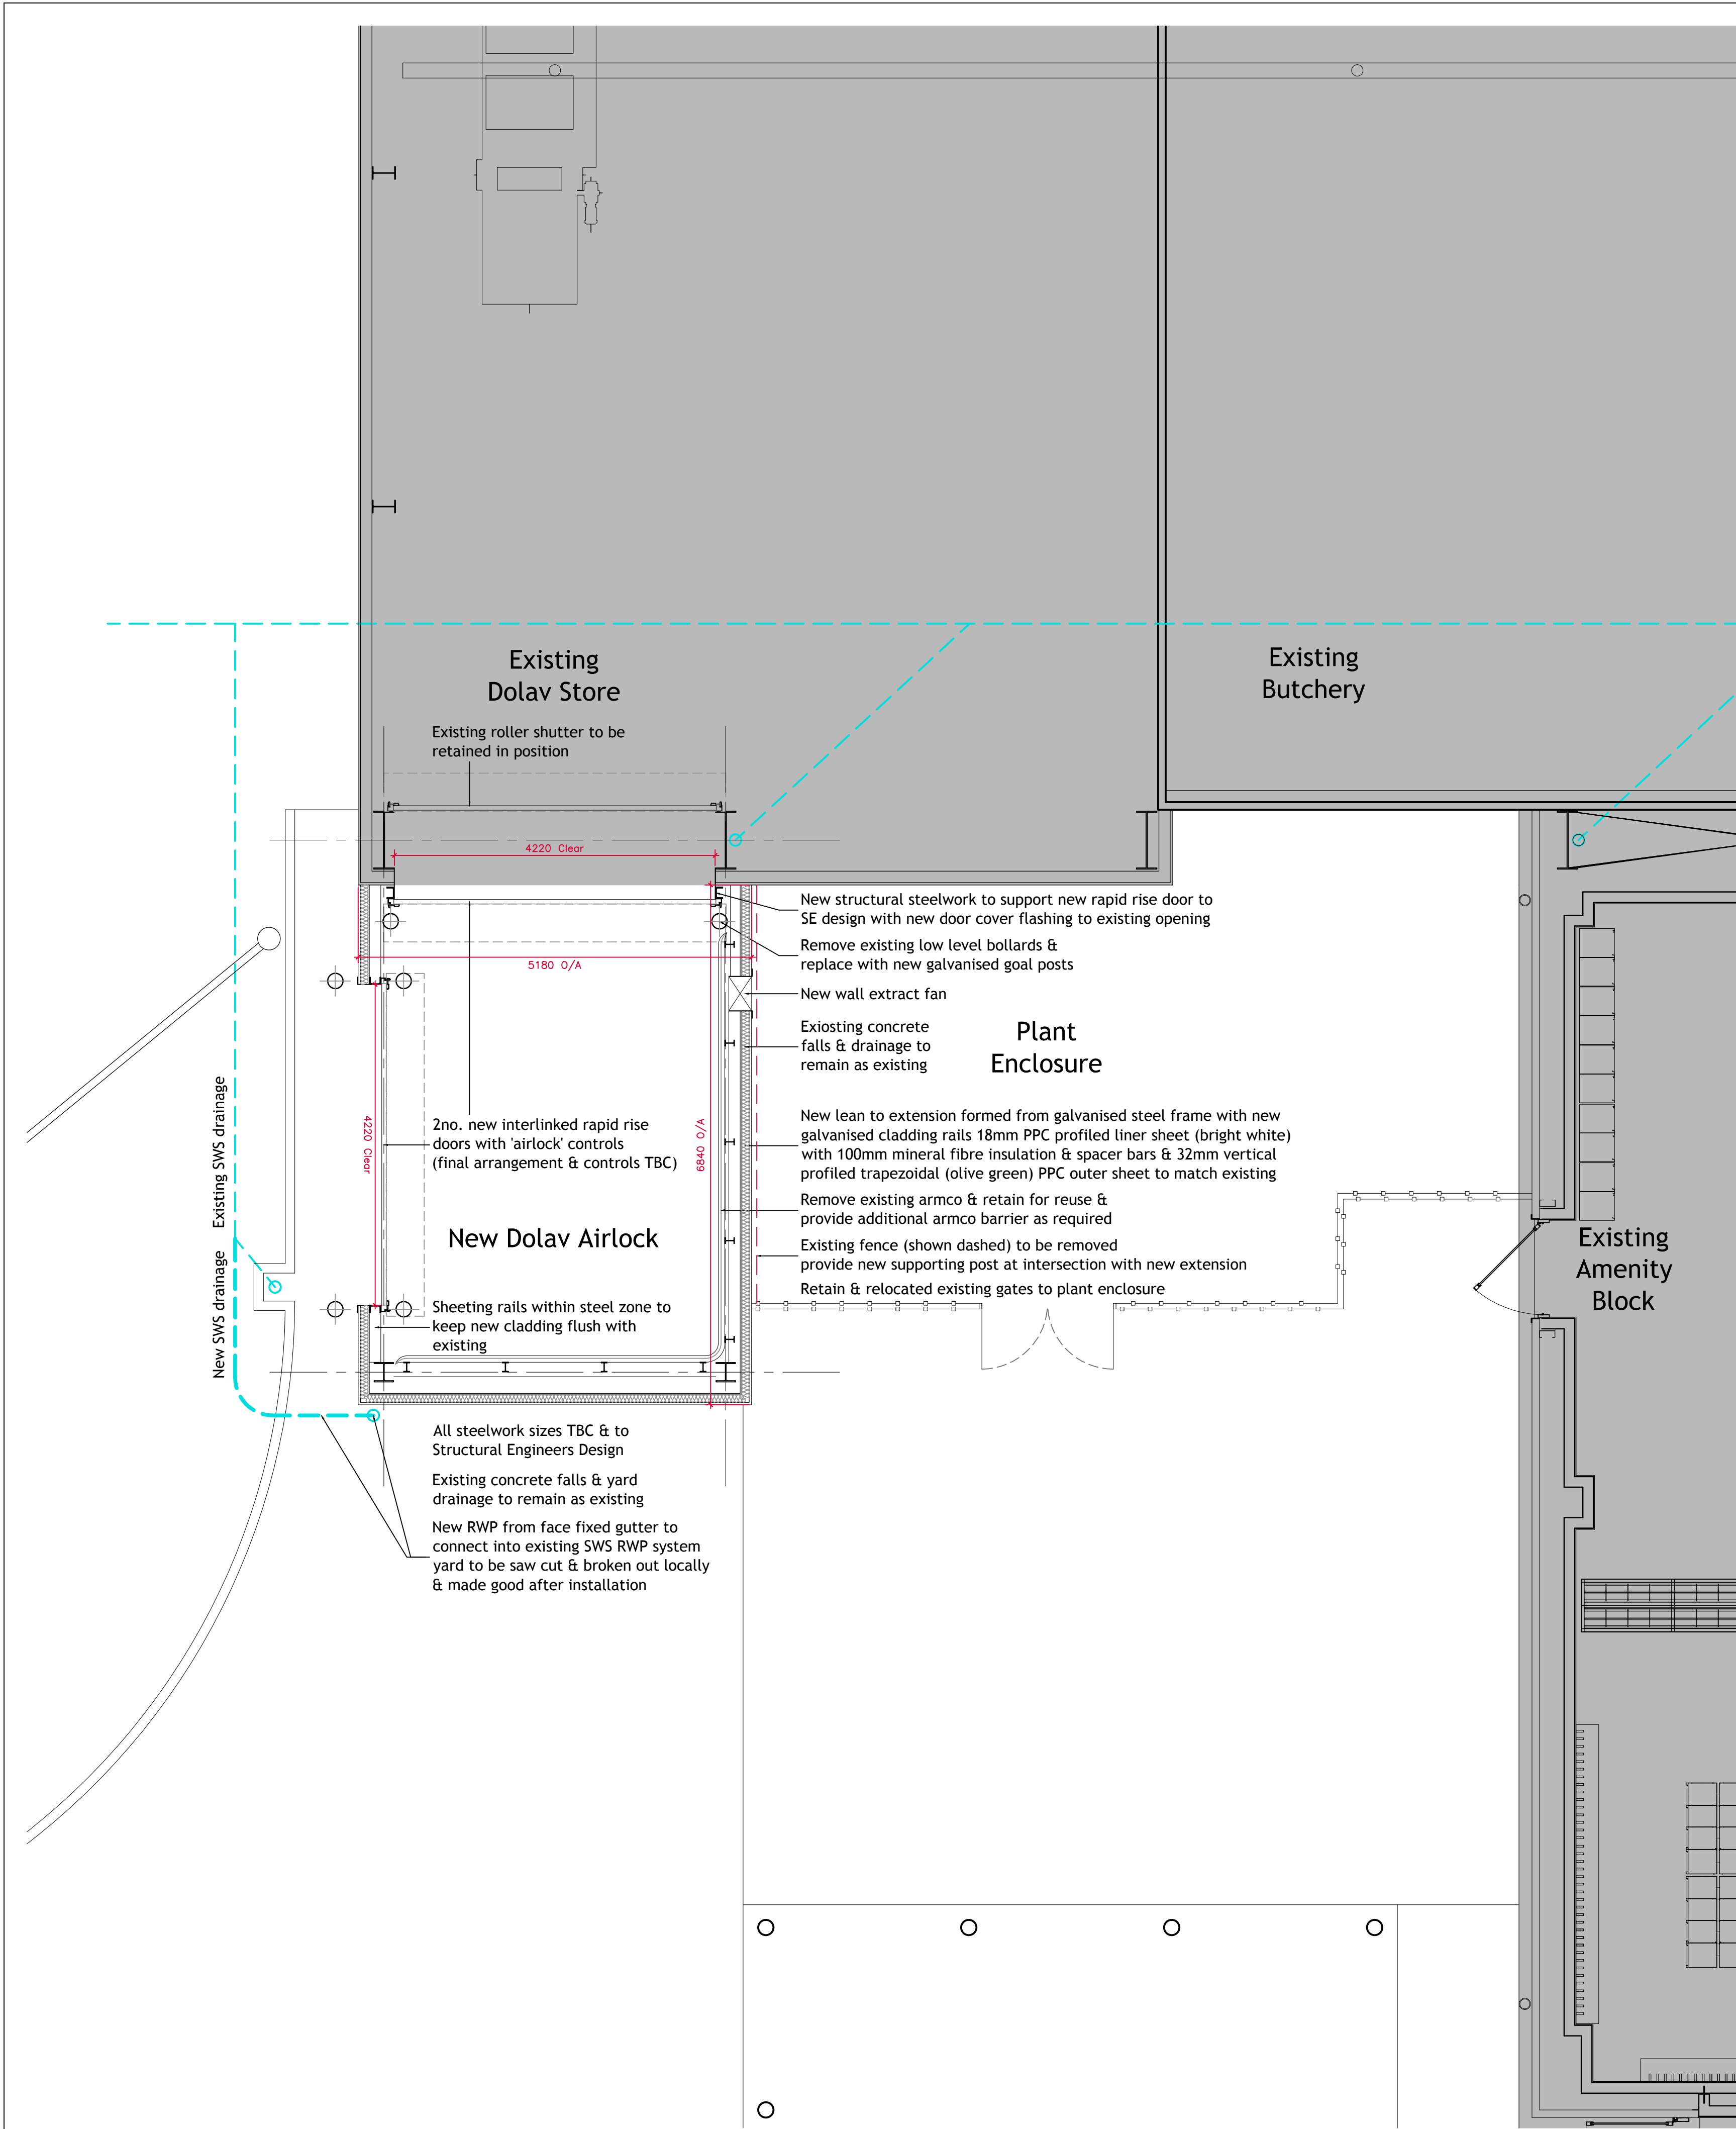

P2: Updated for planning. P1: First issue.		07.01.15, 08 19.11.14, 08 Date/Checked	
Rev		Rev	
The Old Rectory Rectory Lane Milton Malsor NORTHAMPTON NN7 3AQ t: +44 (0)1604 858916 f: +44 (0)1604 859123 www.peter-haddon.com		pHp architects PLANNING	
Issue Purpose:		Rev:	
Drawn by: RT		Checked by: OB	
Scales: 1:50 1:100 1:1250		Date: NOV 2014	
CAD ref: DLX 002		Dwg no.: 4146/003	
PROPOSED DOLAV EXTENSION		P2	
Copyright reserved. Do not scale. Dimensions to be checked on site. Discrepancies to be reported before proceeding			