


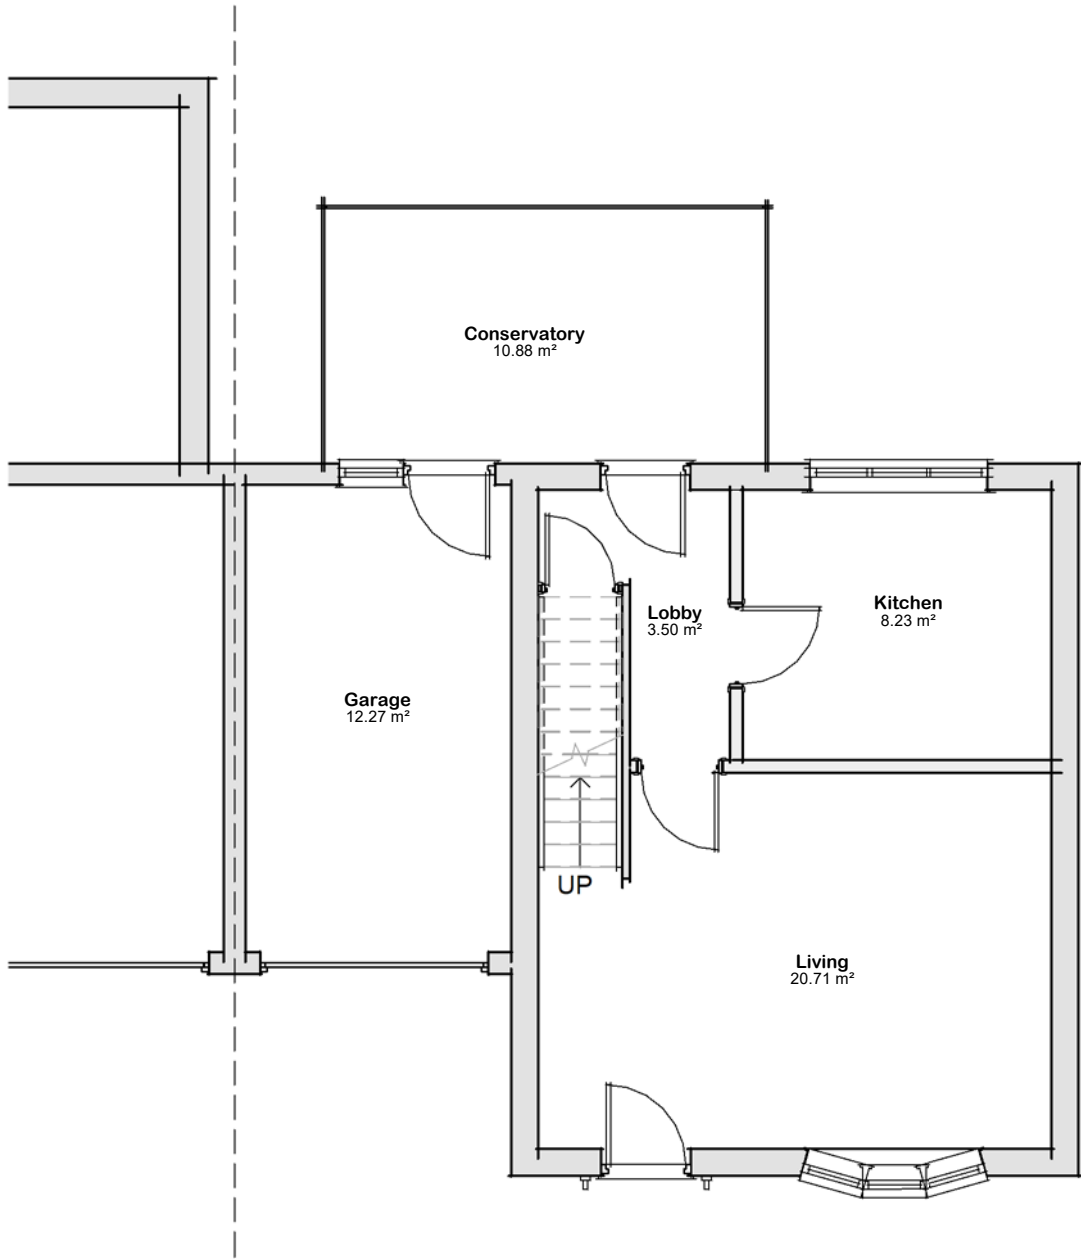


Plan 01 – Ground
1 : 75

08 - Existing Ground Floor Schedule		
Name	Area	Perimeter
Conservatory	10.90 m²	13.7 m
Garage	12.25 m²	14.6 m
Kitchen	8.25 m²	11.5 m
Living	20.70 m²	23.5 m
Lobby	3.50 m²	9.2 m
Grand total: 5	55.60 m²	72.4 m



VISUAL SCALE 1:75 @ a3

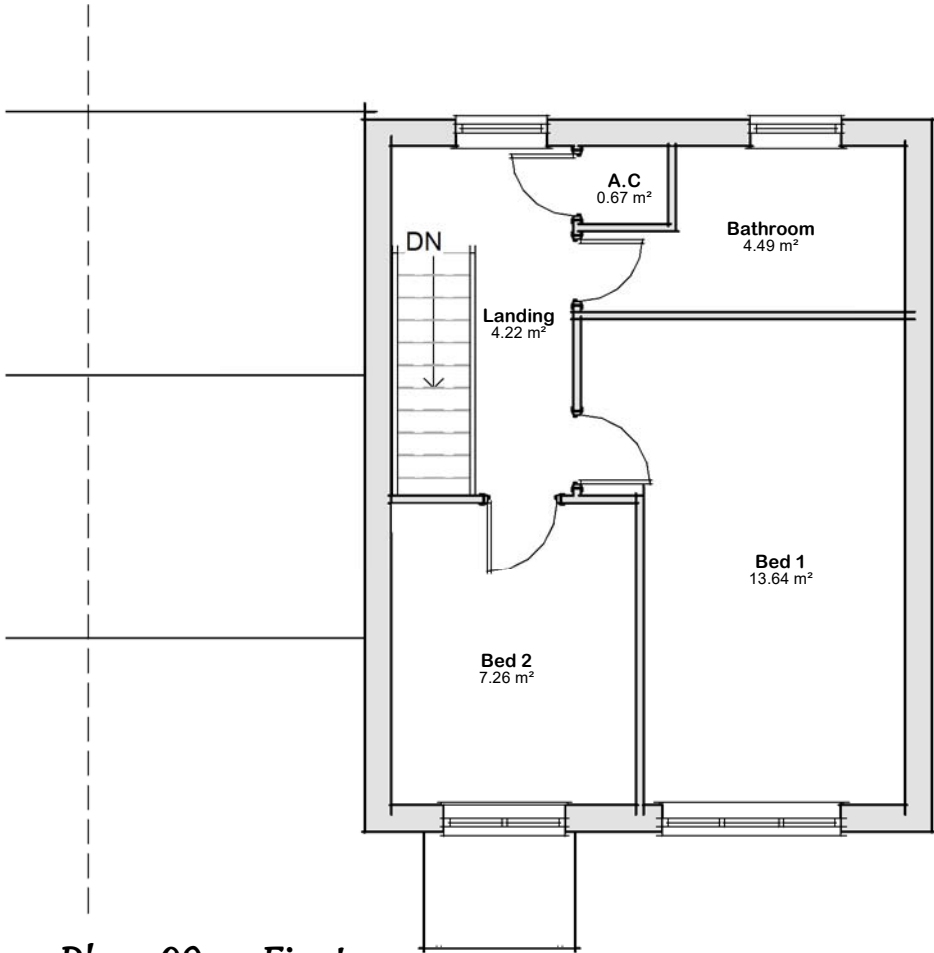

Plan 02 – First
1 : 75

09 - Existing First Floor Schedule		
Name	Area	Perimeter
A.C	0.65 m²	3.3 m
Bathroom	4.50 m²	9.7 m
Bed 1	13.65 m²	16.1 m
Bed 2	7.25 m²	10.8 m
Landing	4.20 m²	10.5 m
Grand total: 5	30.30 m²	50.5 m