


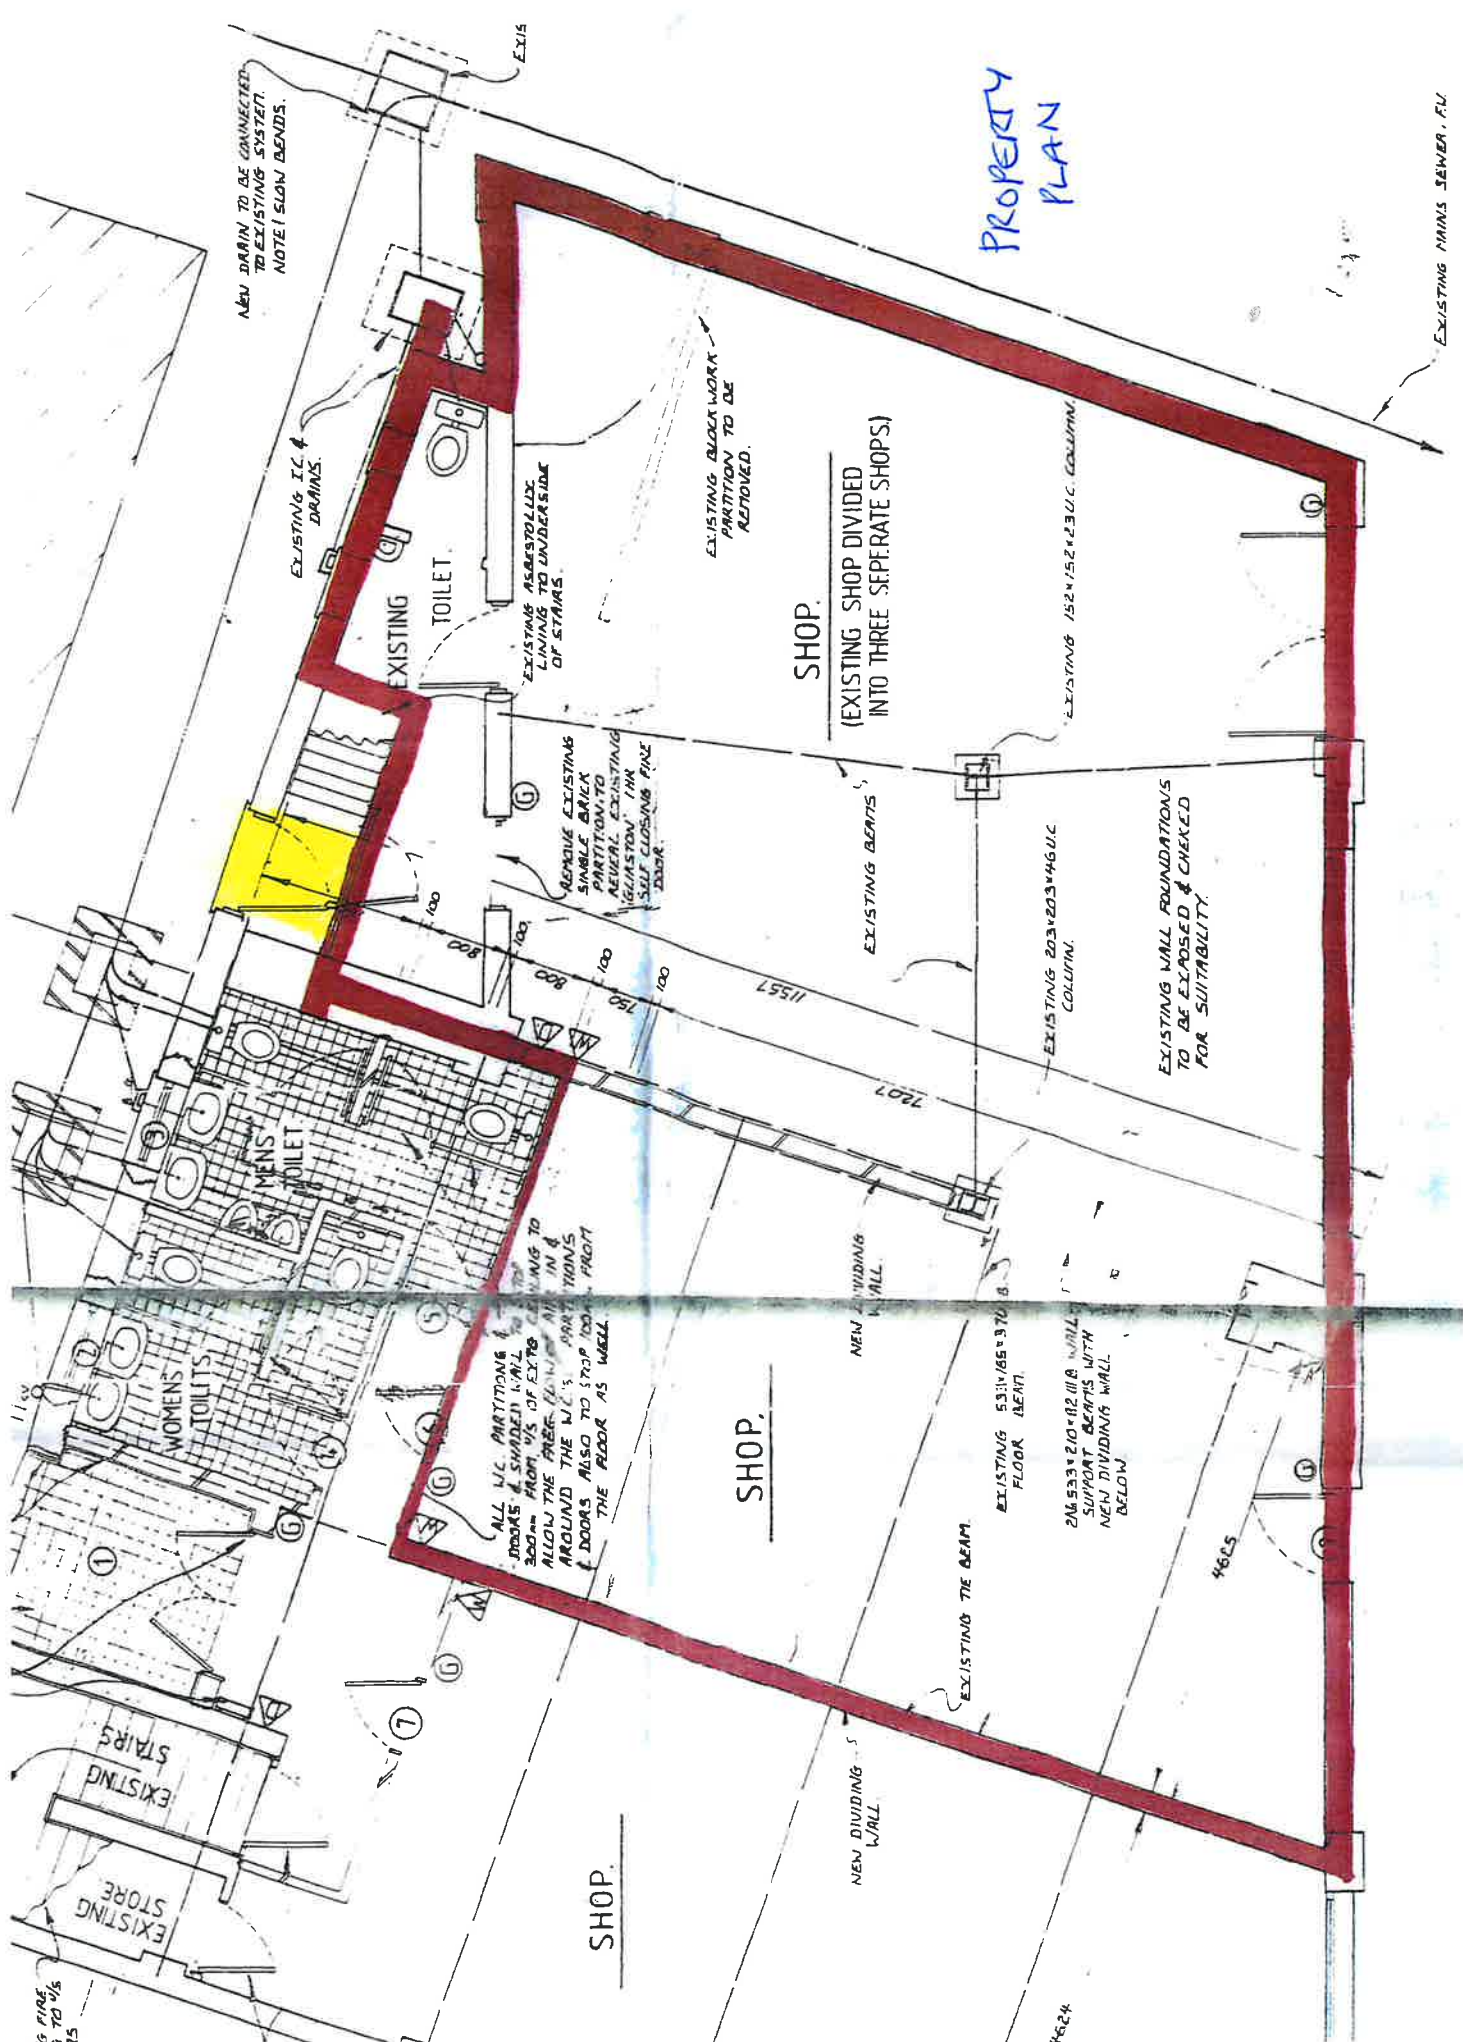

PROPERTY
PLAN