



SECOND FLOOR

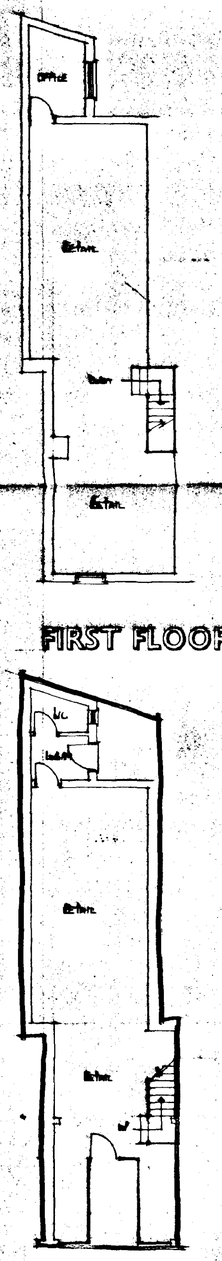


FIRST FLOOR

GROUND FLOOR


EXISTING

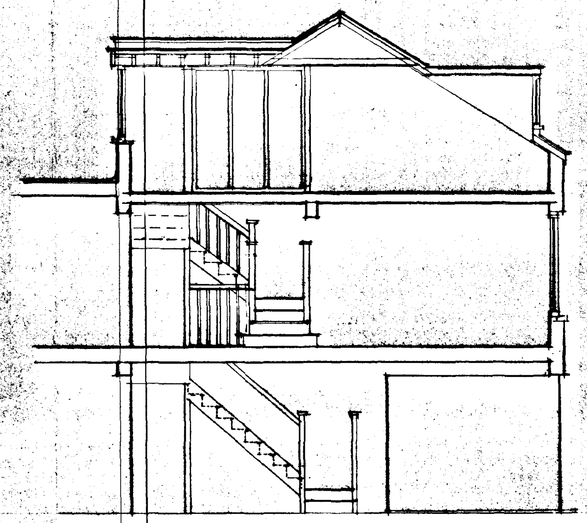


SECTION A - A

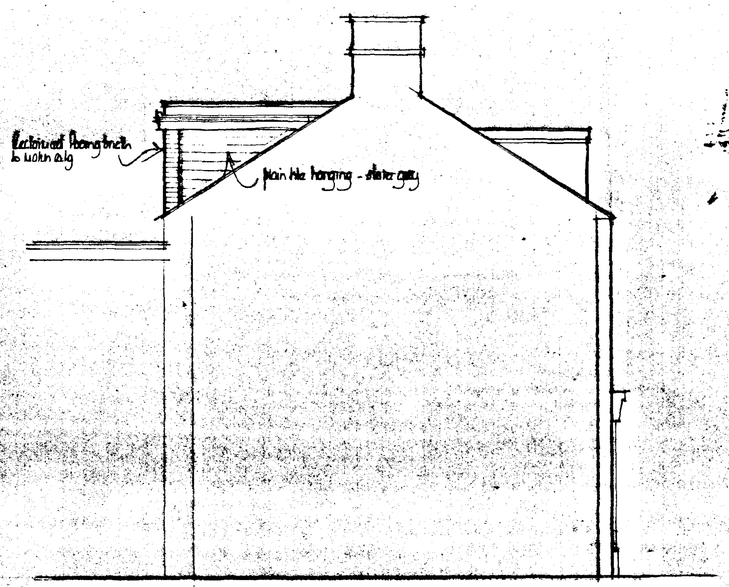

NORTH

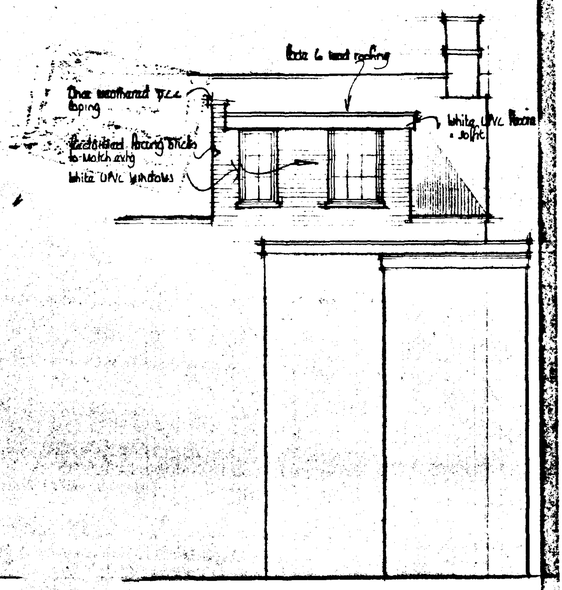


EAST

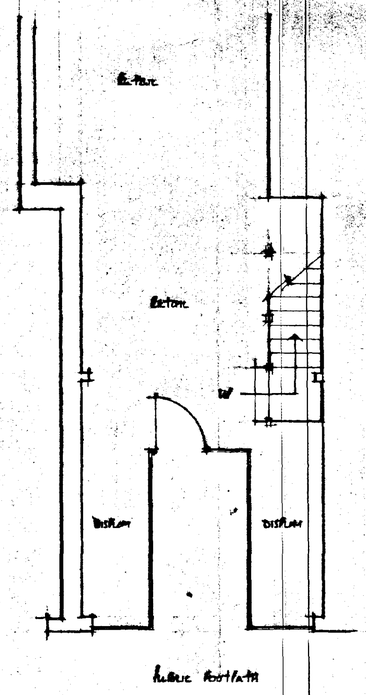


GROUND FLOOR

PROPOSED

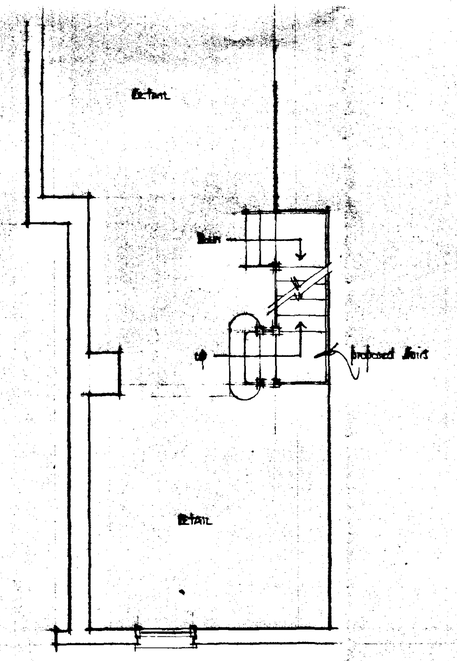

FIRST FLOOR

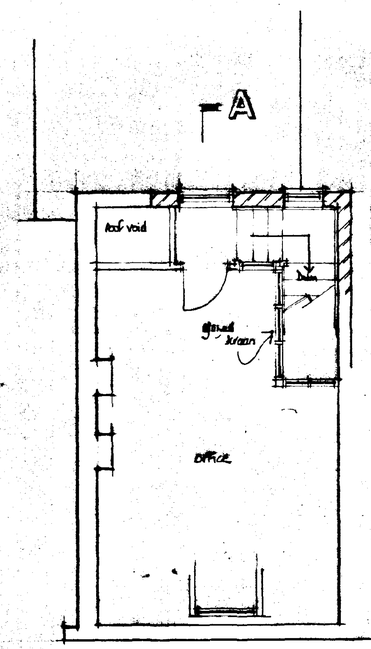

A

SECOND FLOOR

SOUTH HOLLAND DC
HOUSING & PLANNING
12 JAN 2000
Ref. 00344/00

A		
	Date	Revisions

© copyright

East
Midlands
Design
Associates

"Willow Lodge",
Horseshoe Road,
Spalding,
Lincs. PE11 3JA
Tel: Spalding (0775) 767968

Client
REVILL'S SHOES


Job Title
EXTENSION & ALTERATIONS to ACCOMMODATE NEW STAIRCASE to SECOND FLOOR at
4 FRANCIS STREET, SPALDING.

Drawing Title
PLANS - EXTG & PROPOSED
SECTION
&
ELEVATIONS


Scale 1:50, 1:100

Date Dec 99 | Drawn by AL


Drg No. 99/56/01 | Rev

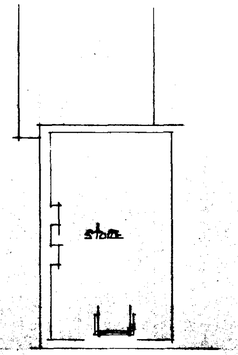

SECOND FLOOR

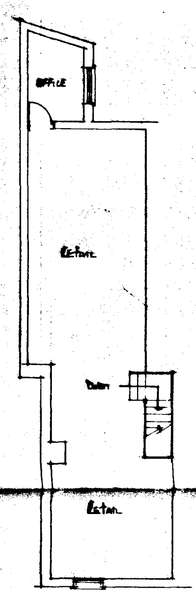


FIRST FLOOR

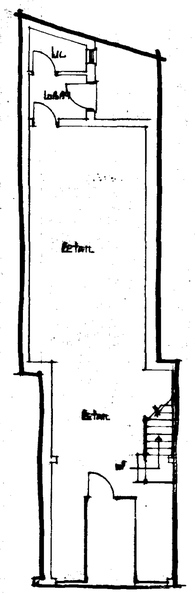


GROUND FLOOR


EXISTING

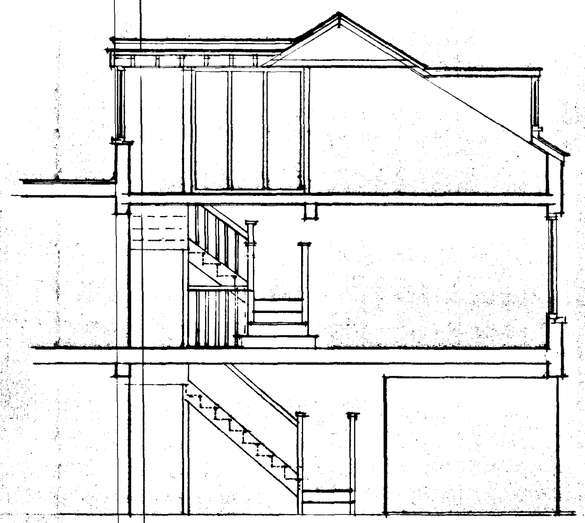


SECTION A - A

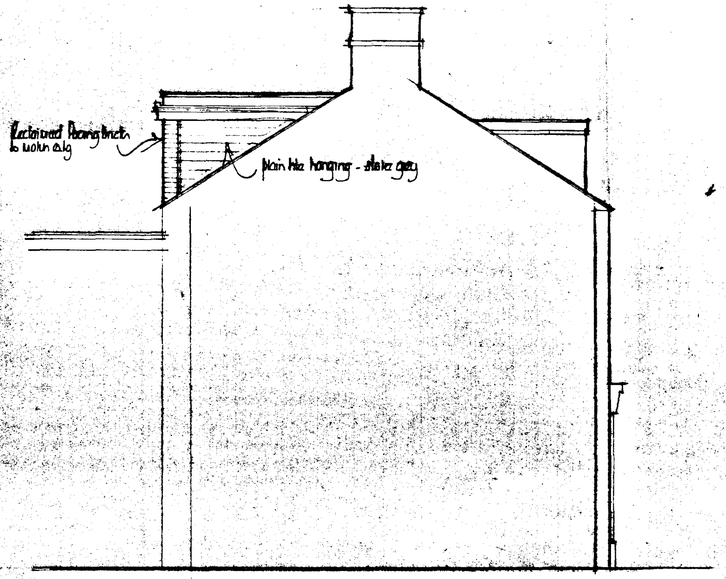

NORTH

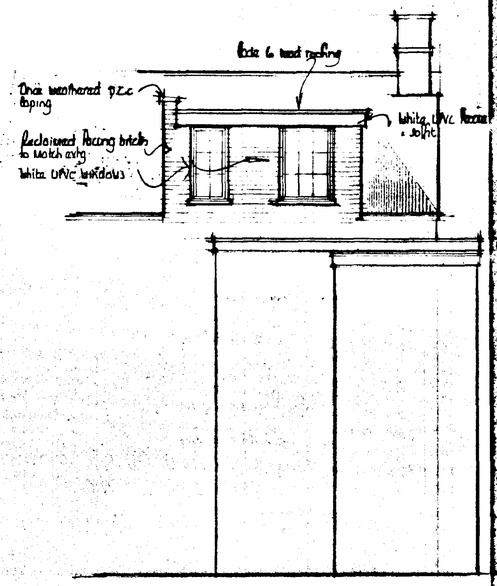


EAST

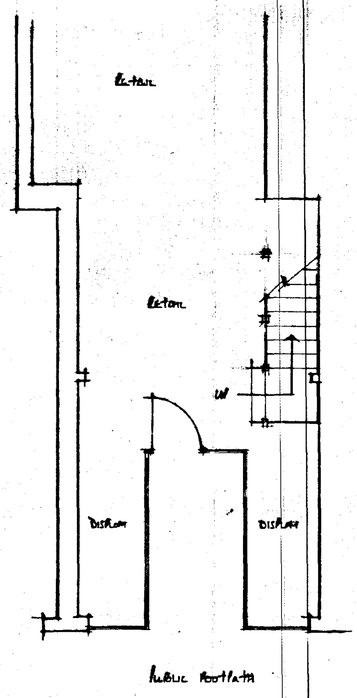


GROUND FLOOR

PROPOSED

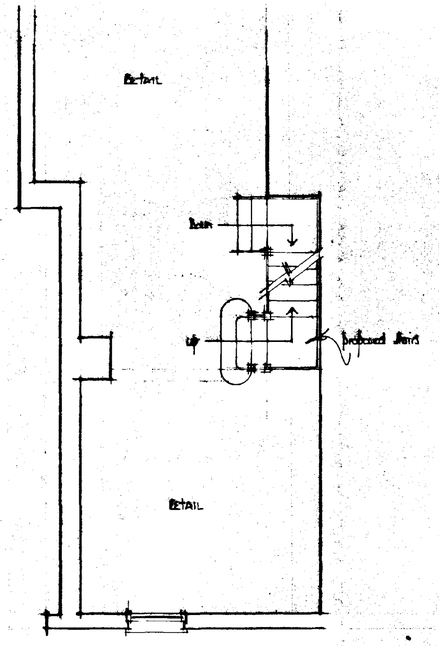

FIRST FLOOR

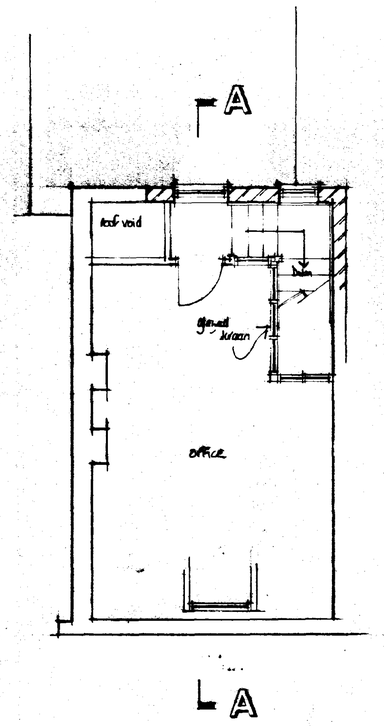

SECOND FLOOR

SOUTH HOLLAND DC
HOUSING & PLANNING
12 JAN 2000
Ref: 0036/00

A		
	Date	Revisions

© copyright

East Midlands Design Associates
"Willow Lodge",
Horseshoe Road,
Spalding,
Lincs. PE11 3JA
Tel Spalding (01775) 767988

Client
REVILL'S SHOES


Job Title
EXTENSION & ALTERATIONS to ACCOMMODATE NEW STAIRCASE to SECOND FLOOR at 4 FRANCIS STREET, SPALDING.

Drawing Title
PLANS - EXIST & PROPOSED
SECTION
&
ELEVATIONS


Scale 1:50, 1:100

Date Dec 99 | Drawn by AL


Drg No 99/56/01 | Rev

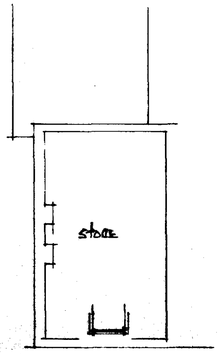

SECOND FLOOR

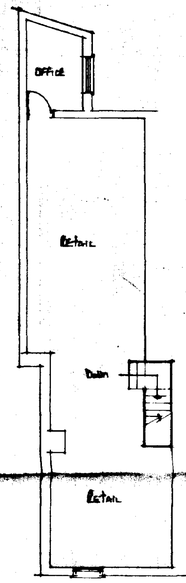


FIRST FLOOR

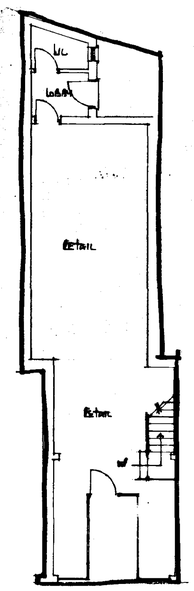


GROUND FLOOR


EXISTING

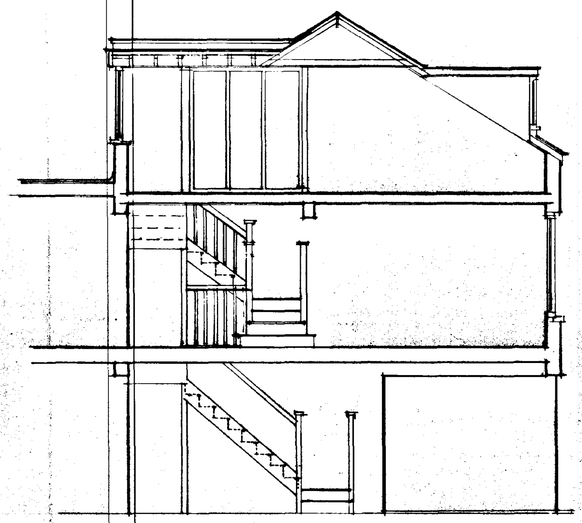


SECTION A - A

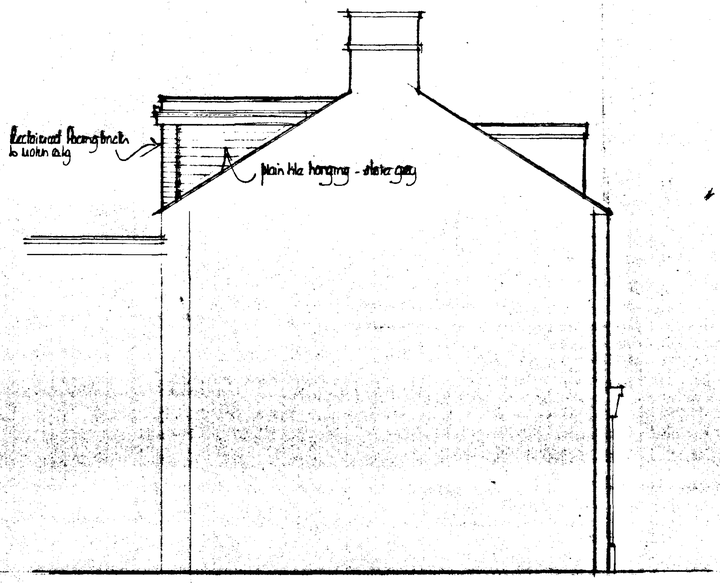

NORTH

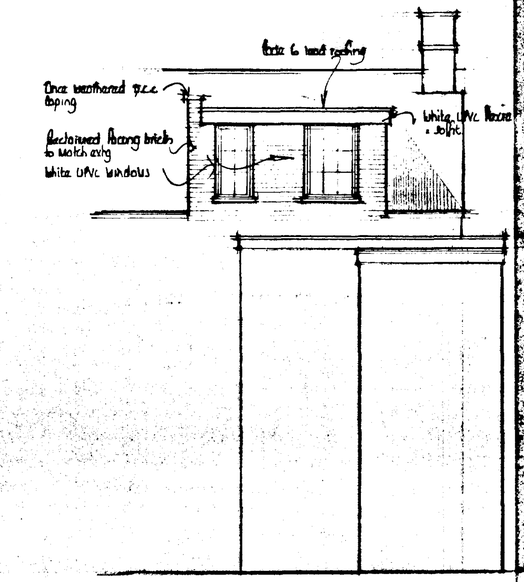


EAST

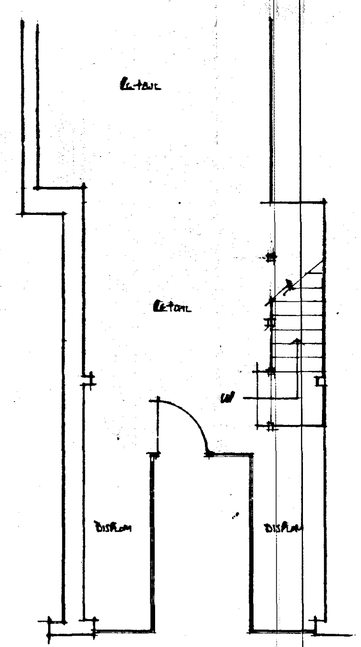


GROUND FLOOR

PROPOSED

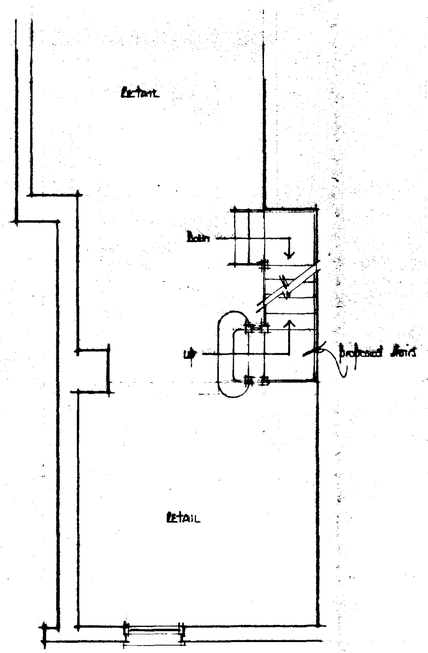

FIRST FLOOR

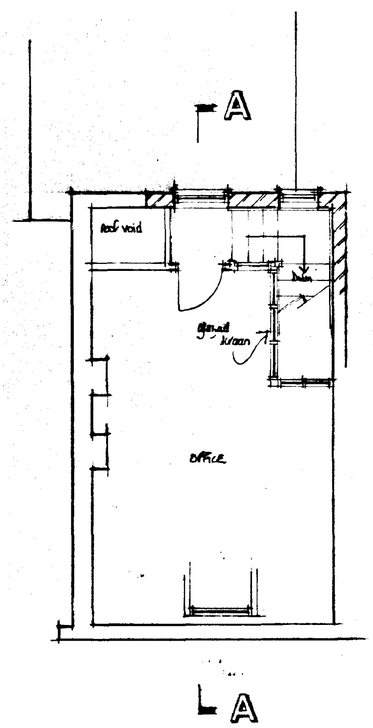

SECOND FLOOR

SOUTH HOLLAND DC
HOUSING & PLANNING
12 JAN 2000
Ref: 0034/00

A		
	Date	Revisions

© copyright

East Midlands Design Associates
"Willow Lodge",
Horseshoe Road,
Spalding,
Lincs PE11 3JA
Tel: Spalding (0775) 767966

Client
LEVILL'S SHOES

Job Title
EXTENSION & ALTERATIONS to ACCOMMODATE NEW STAIRCASE to SECOND FLOOR AT 4 FRANCIS STREET, SPALDING.

Drawing Title
PLANS - EXTG & PROPOSED
SECTION
&
ELEVATIONS

Scale 1:50, 1:100

Date Dec 99 | Drawn by BL

Drg. No 99/56/01 | Rev