


Elm Tree Farm - Proposed doors

AMENDED PLAN

Ref.



A1

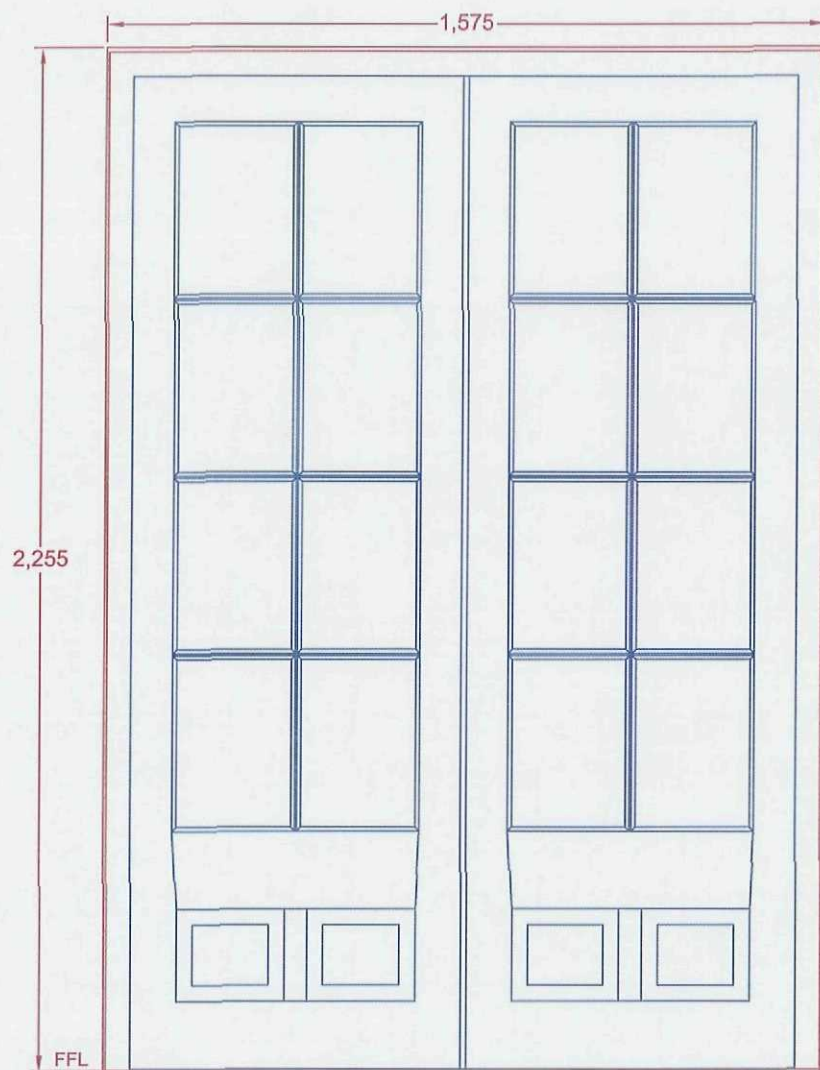

West onto Orangery roof - D4

Outward opening

Surface Mounted

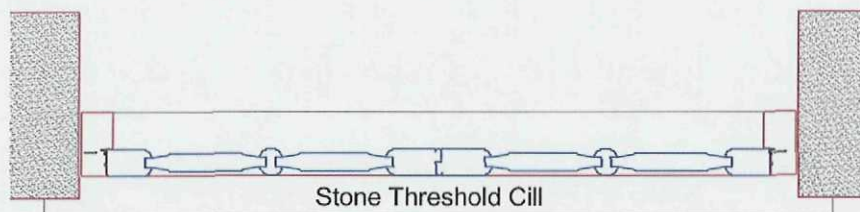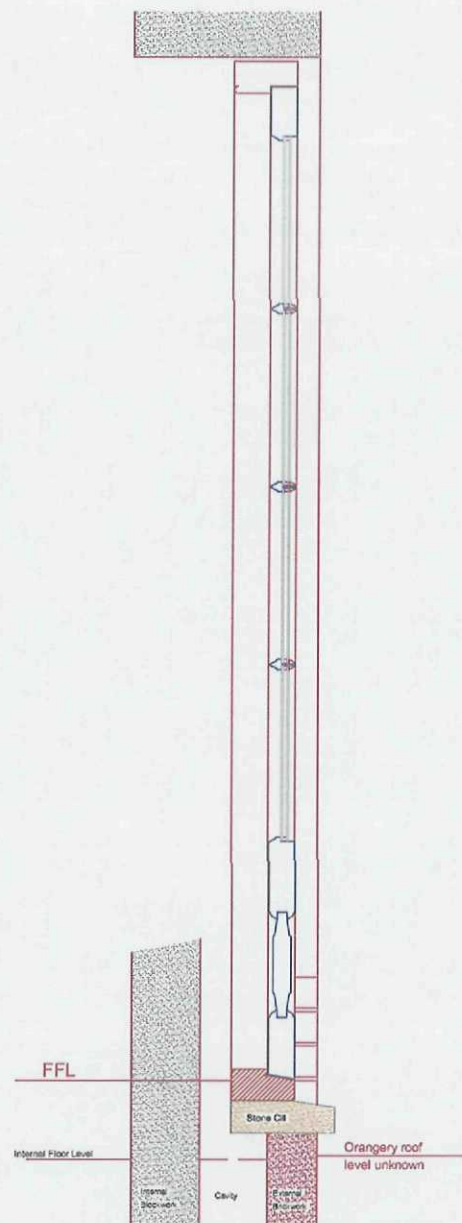

**SHDC
PLANNING & DEVELOPMENT**

16 FEB 2012

Ref.

0034-12