


Elm Tree Farm - Proposed doors

AMENDED PLAN



Ref. A1

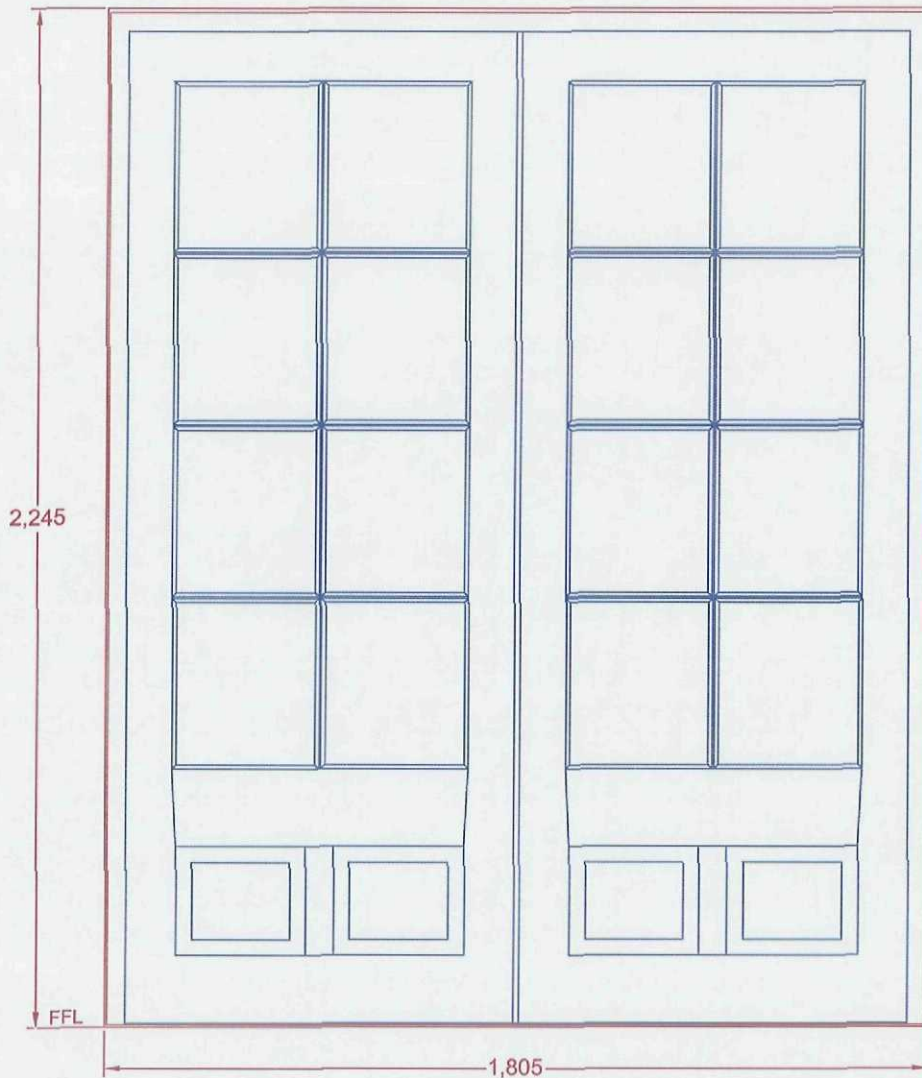

Internal Orangery D3

Outward opening

Surface Mounted

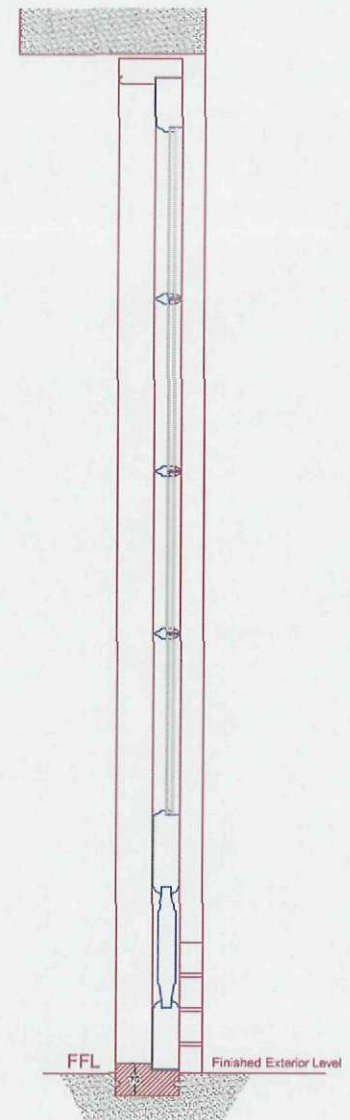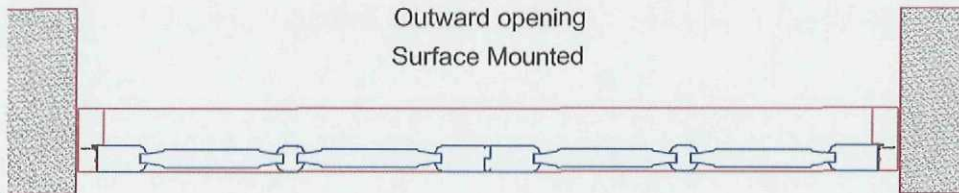

SHDC
PLANNING & DEVELOPMENT

16 FEB 2012

Ref. 0034-12