


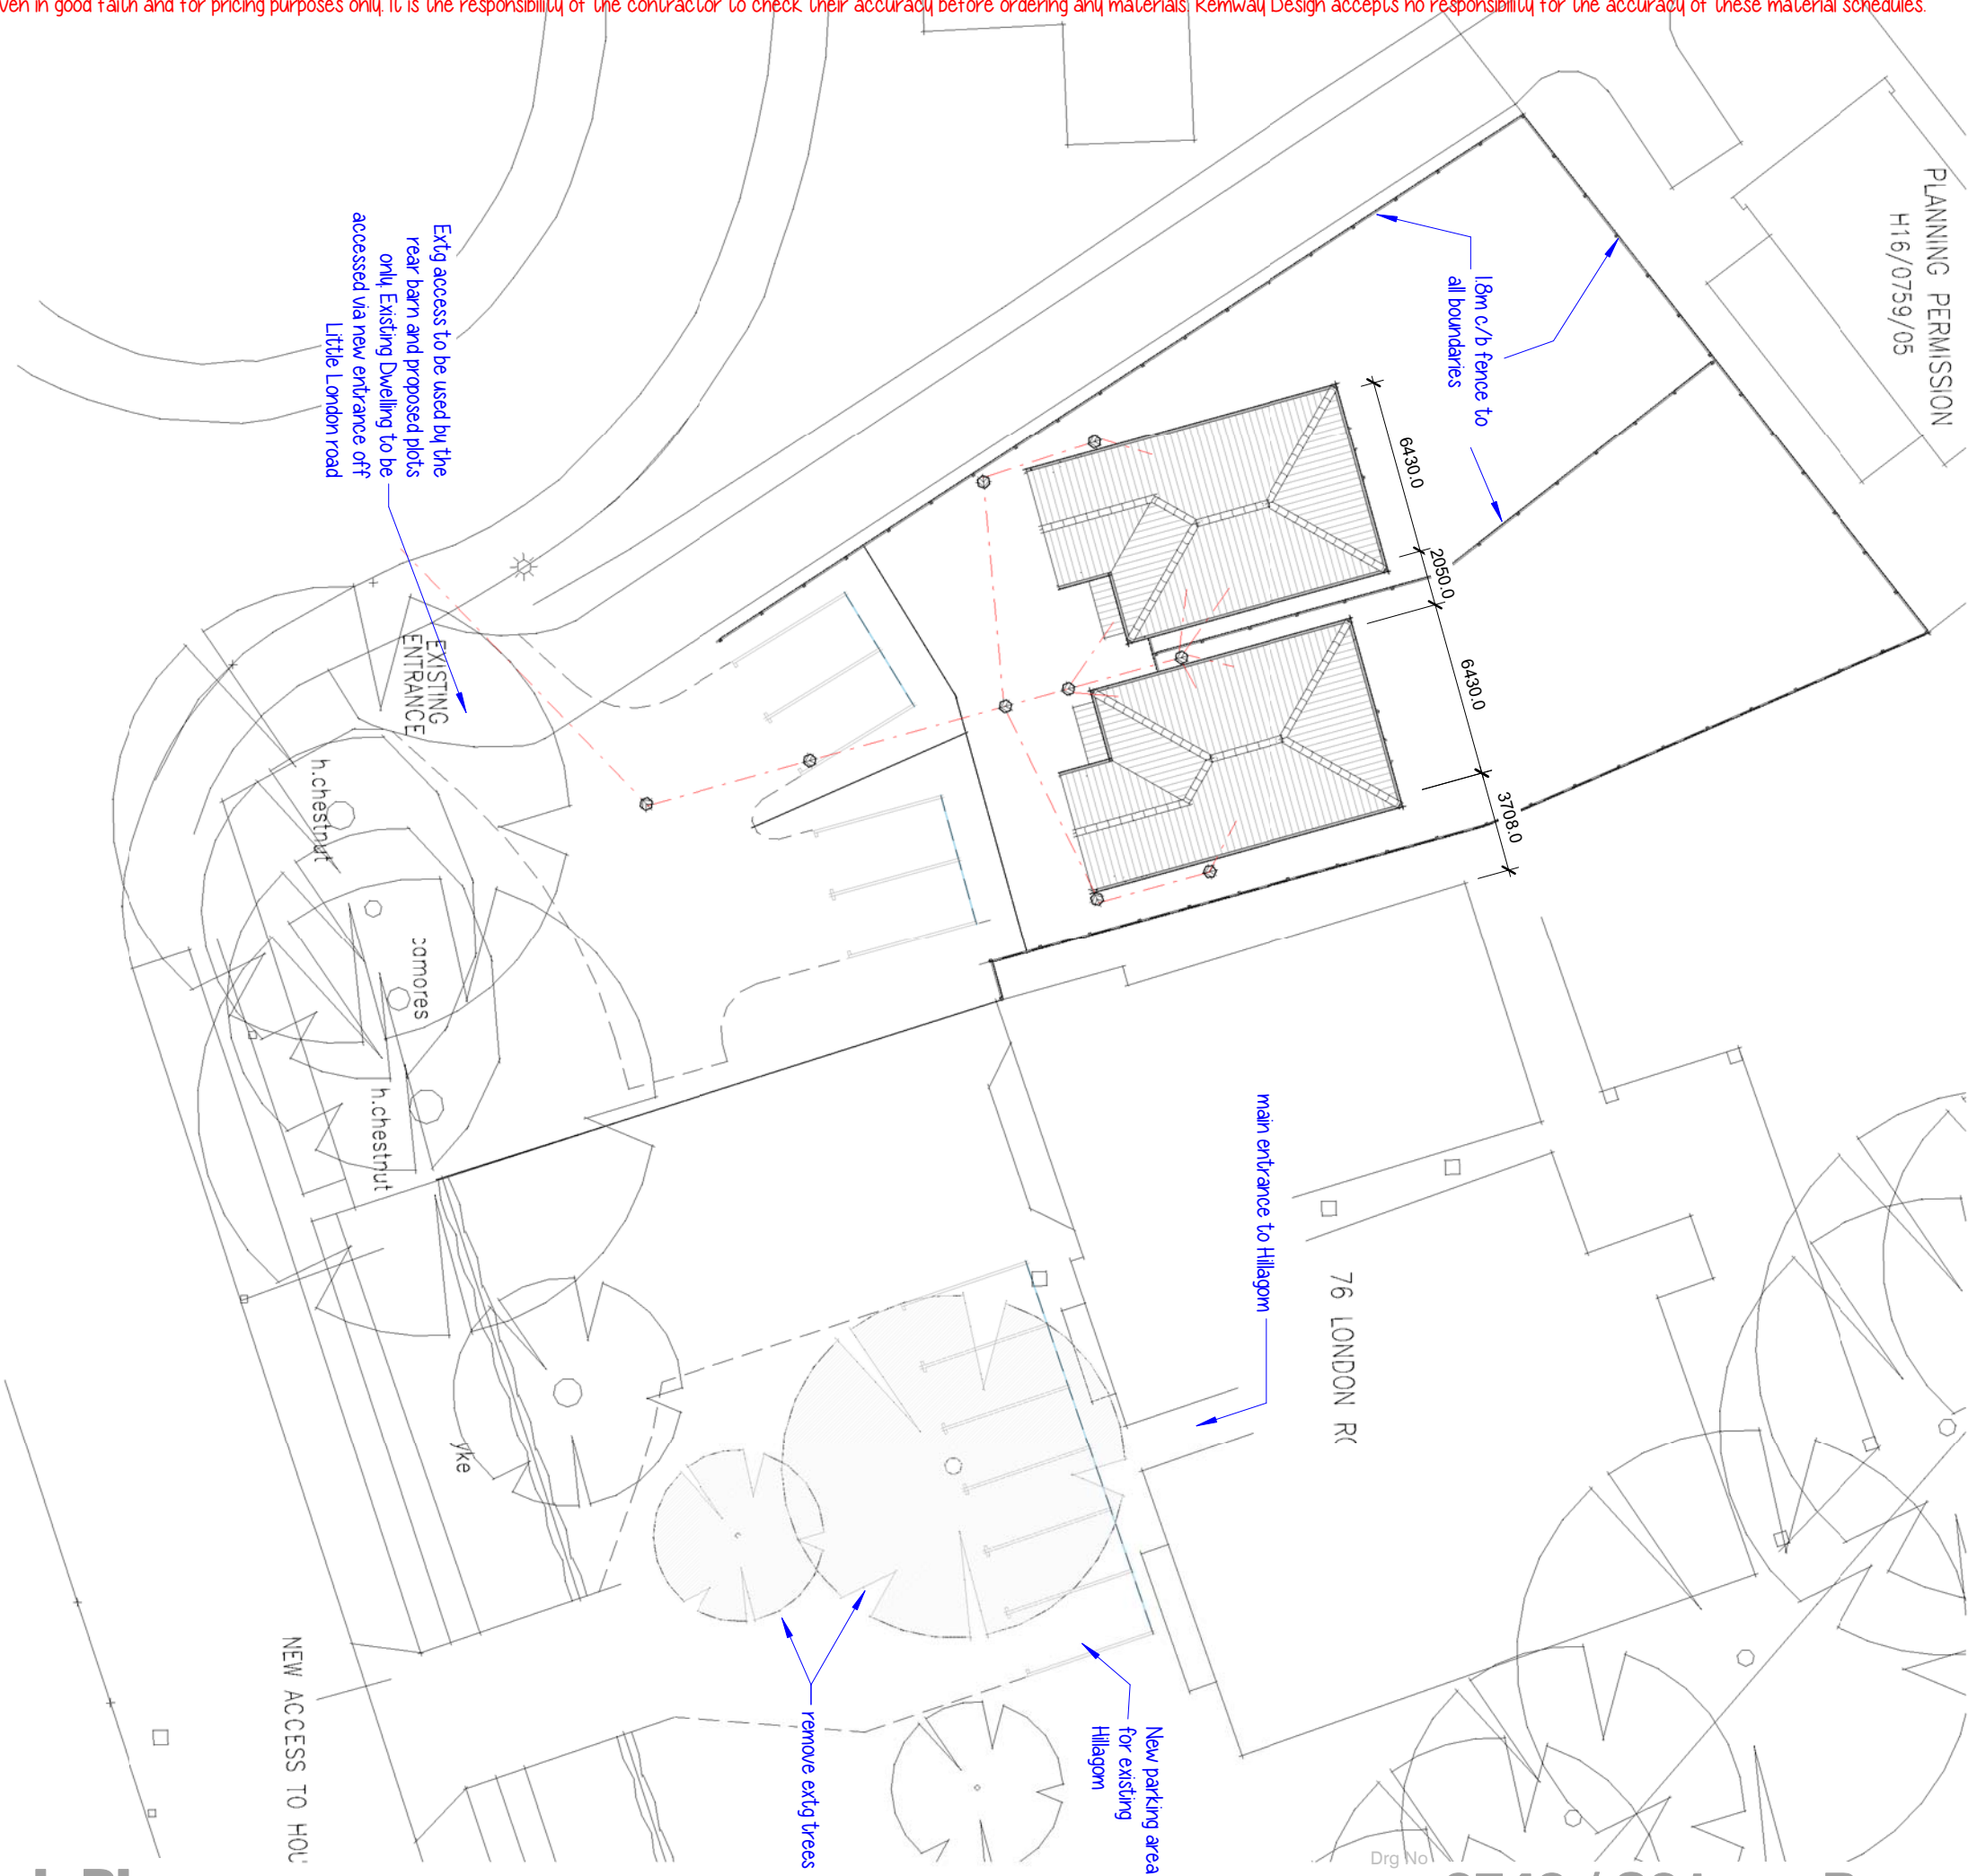

Proposed Block Plan

2742 / S01 rev B

