


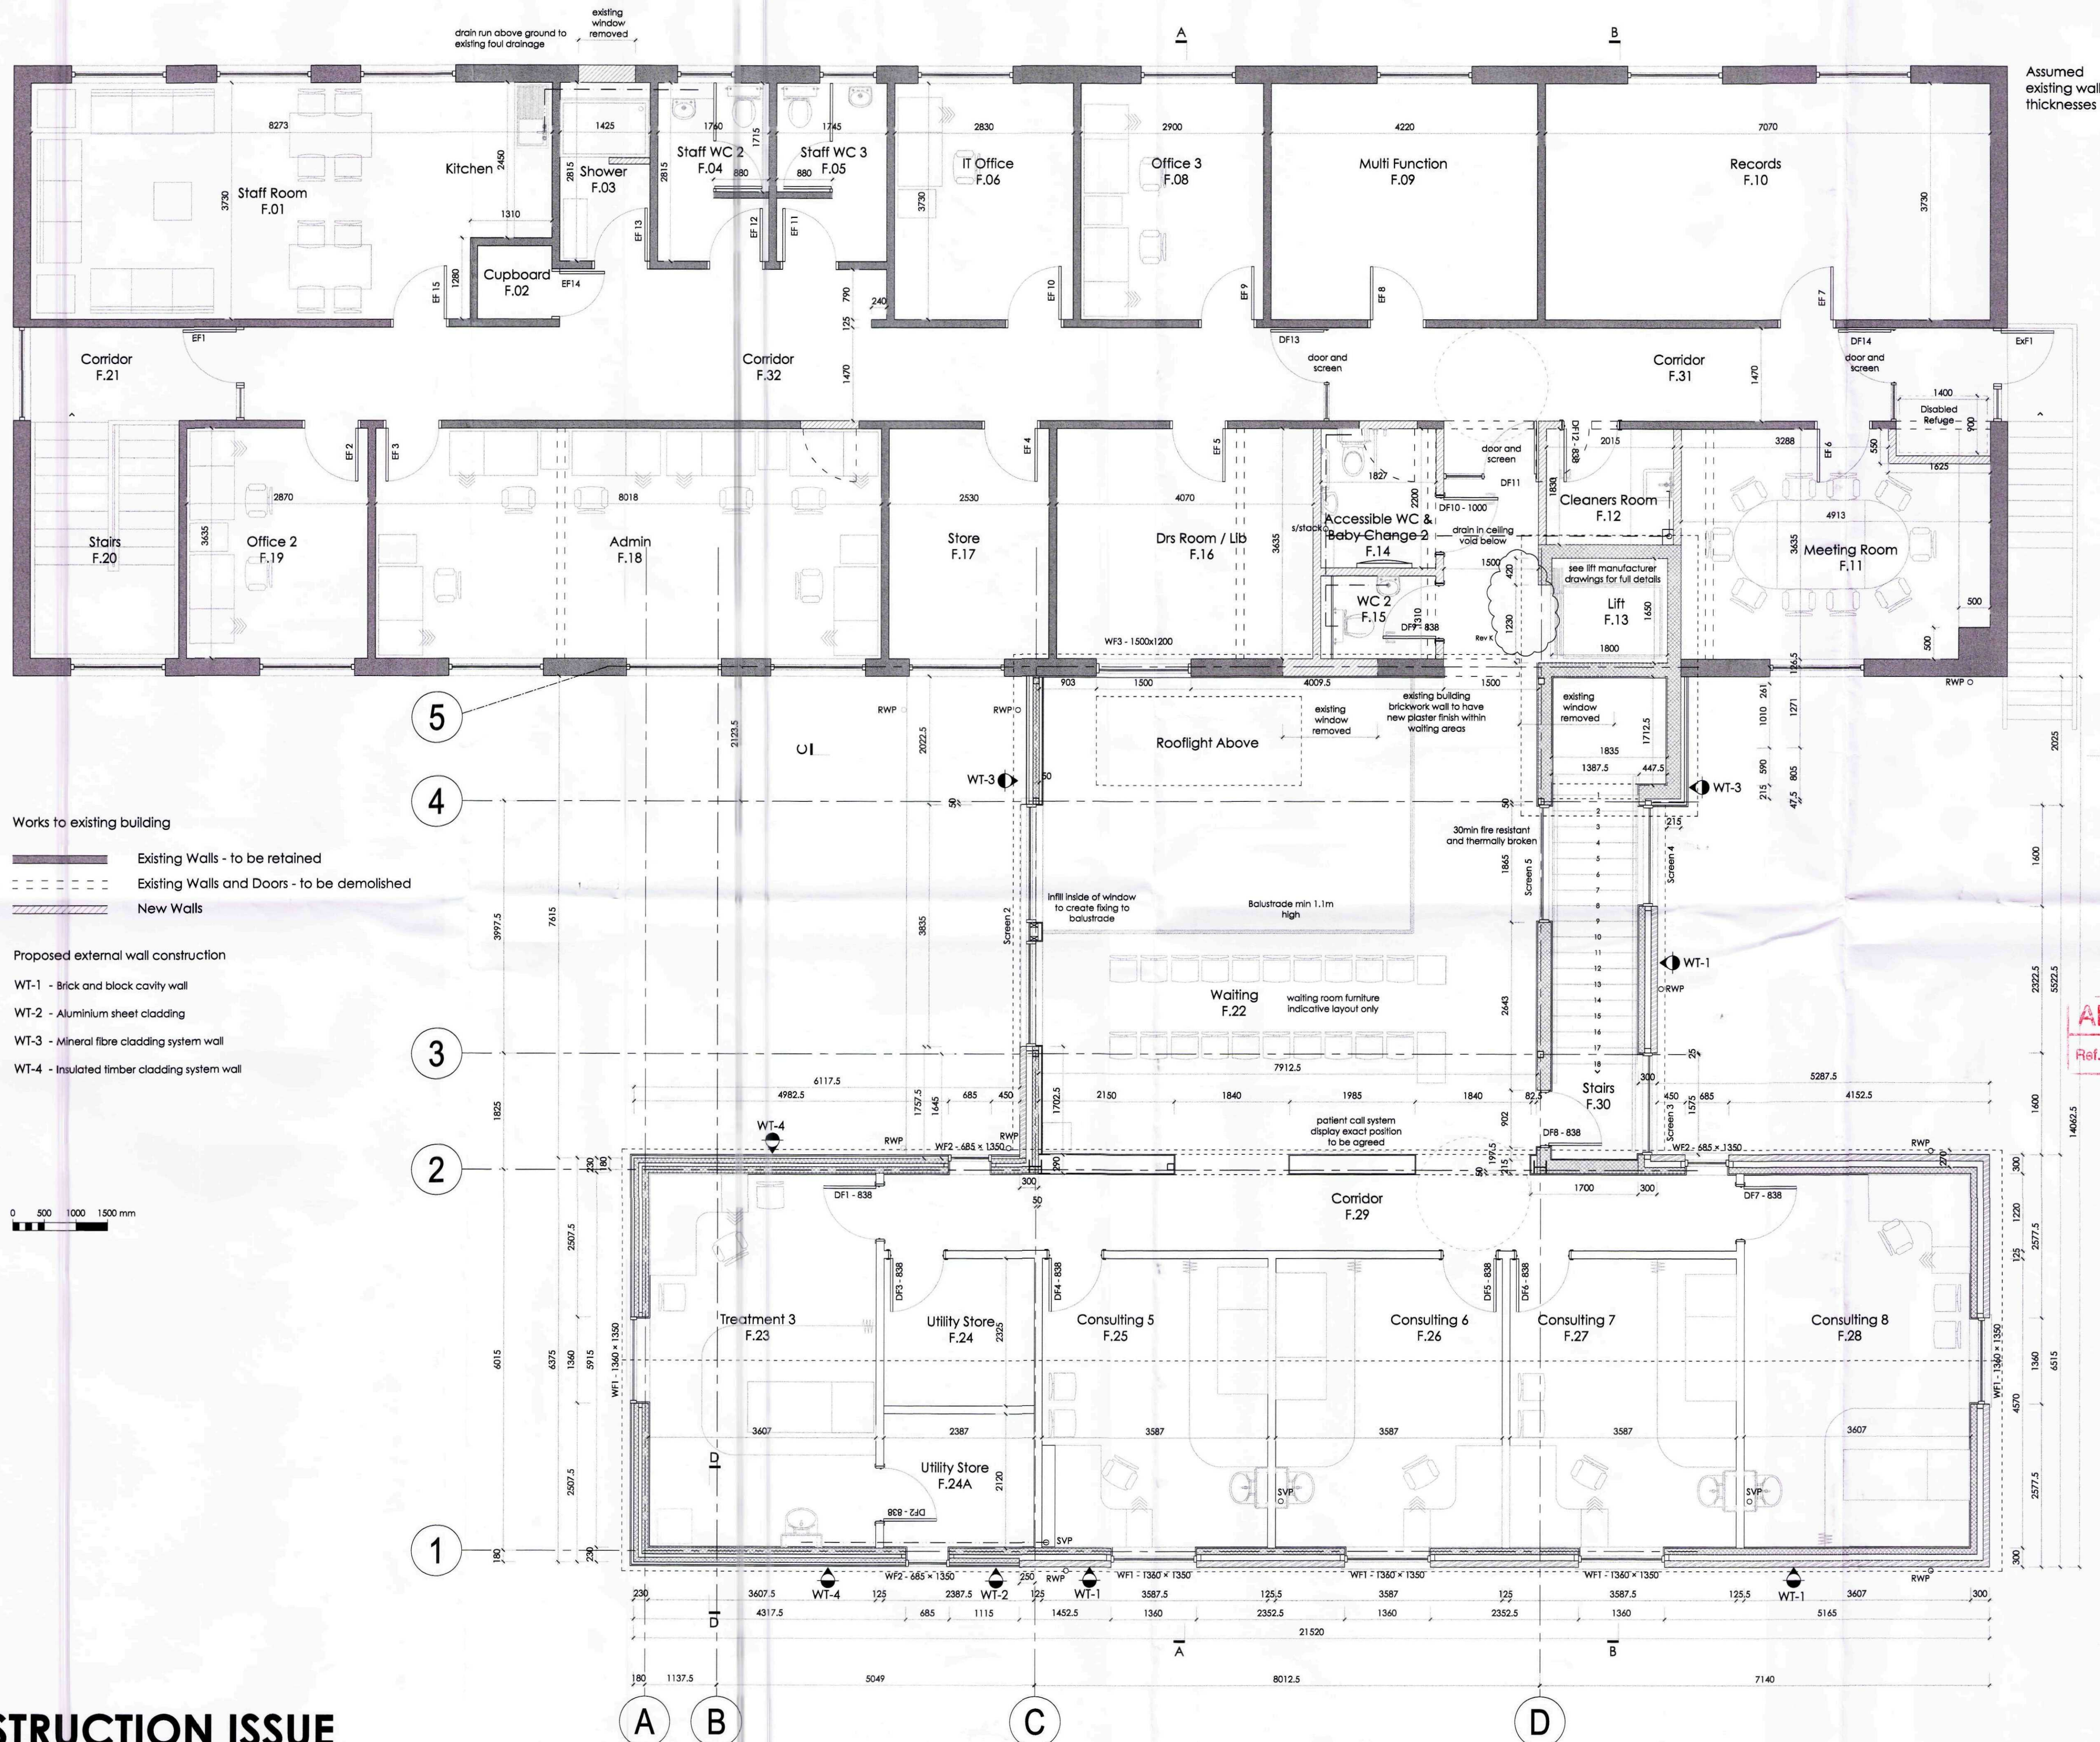

AMENDED PLAN

SHDC
Planning & Development

Ref. A3

14 FEB 2011

Ref: 0038-11

Rev L / 07.02.11 / Screen 2 & balustrade adjusted
Rev K / 31.01.11 / Dims to existing rooms added & lift updated
Rev J / 25.01.11 / Screen 5 adjusted
Rev H / 20.01.11 / Clouded updates & dims confirmed
Rev G / 02.12.10 / Lift pit dims confirmed
Rev F / 16.11.10 / Settling out dims added.
WC2 drainage revised
Rev E / 05.10.10 / Construction Issue
Rev D / 10.04.10 / Minor Revisions for tender issue
Rev C / 07.06.10 / Tender Issue
Rev B / 27.05.10 / Door numbers revised
Rev A / 14.05.10 / F.24 revised

Project
Proposed Beechfield Medical Centre

Client
Lincolnshire Primary Care Trust

Drawing
Proposed FF Plan
1:50 @ A1

Date
06.04.10


core+
architects

www.core-architects.co.uk


The Terrace, Grantham Street, Lincoln, LN2 1BD 01522 525901
Copyright © 2010 Core Plus Architects Limited Do Not Scale

CONSTRUCTION ISSUE

C09.105.203 - L

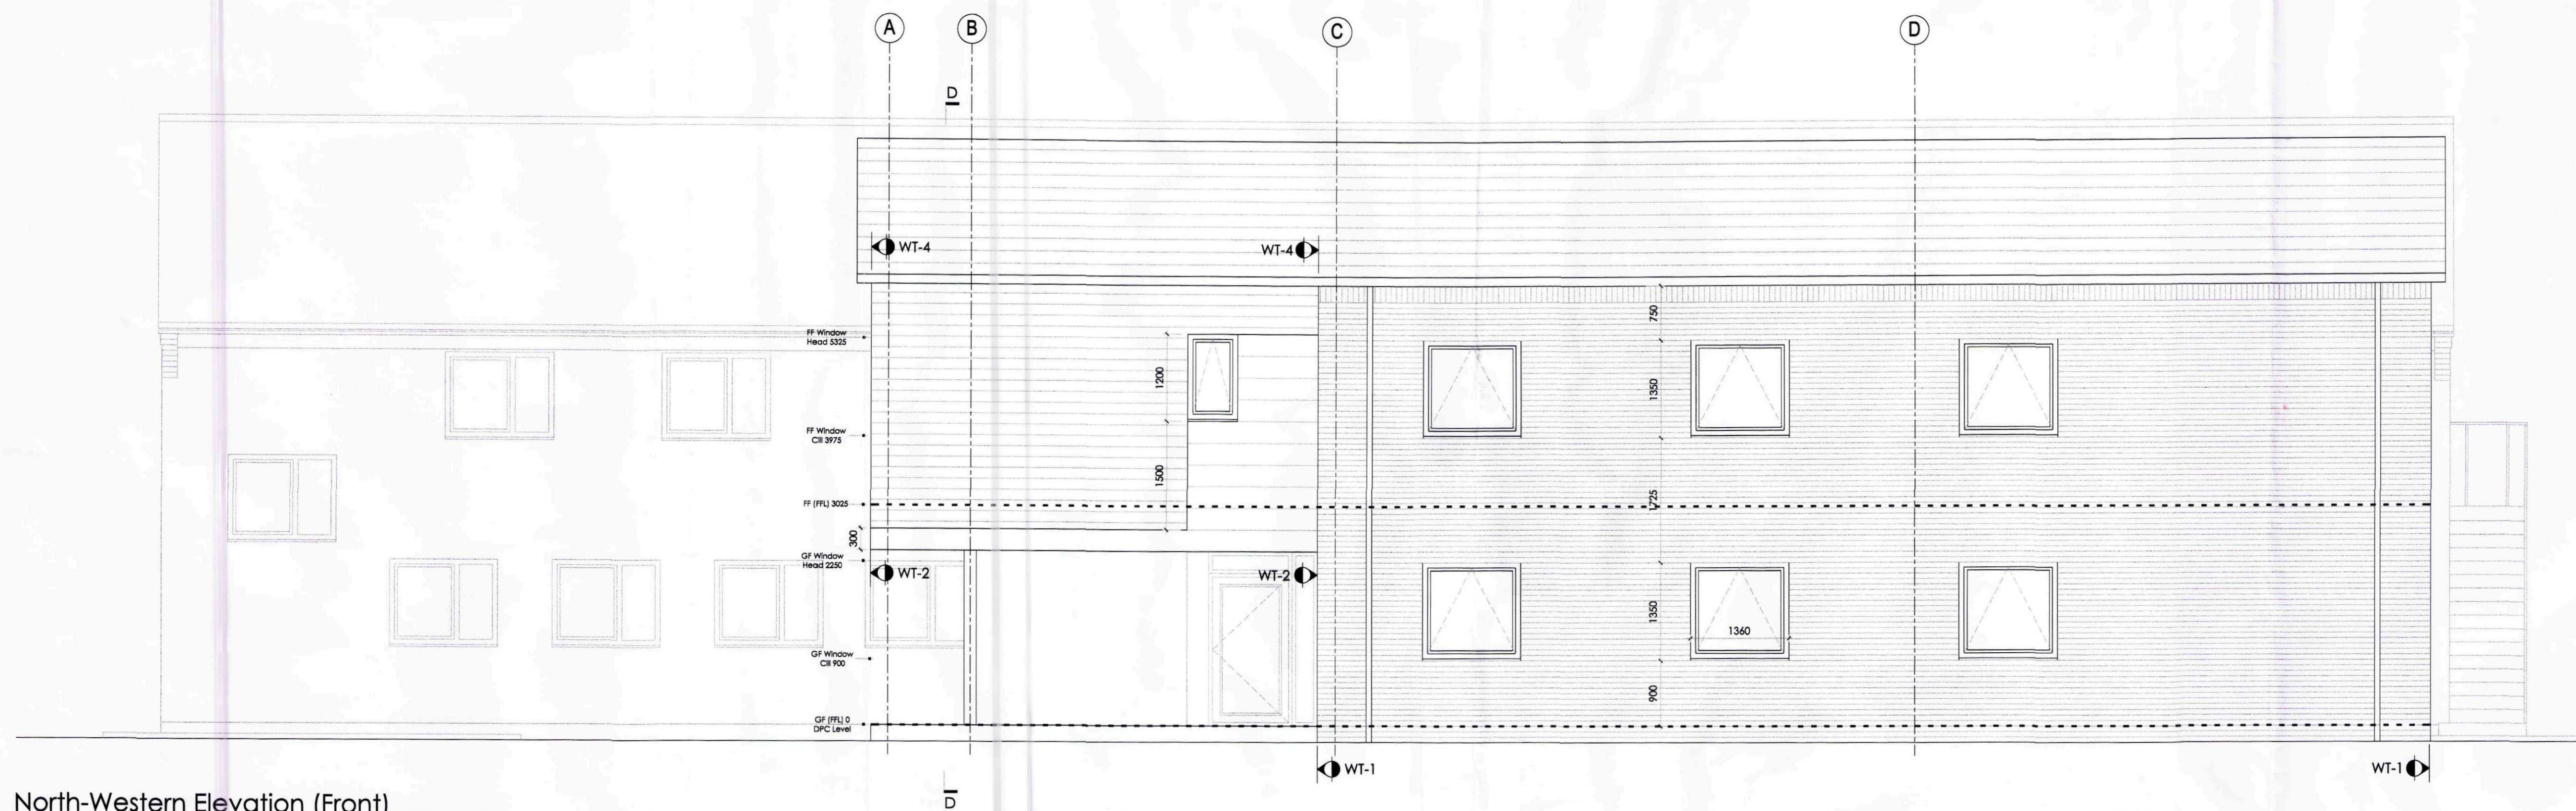

North-Western Elevation (Front)

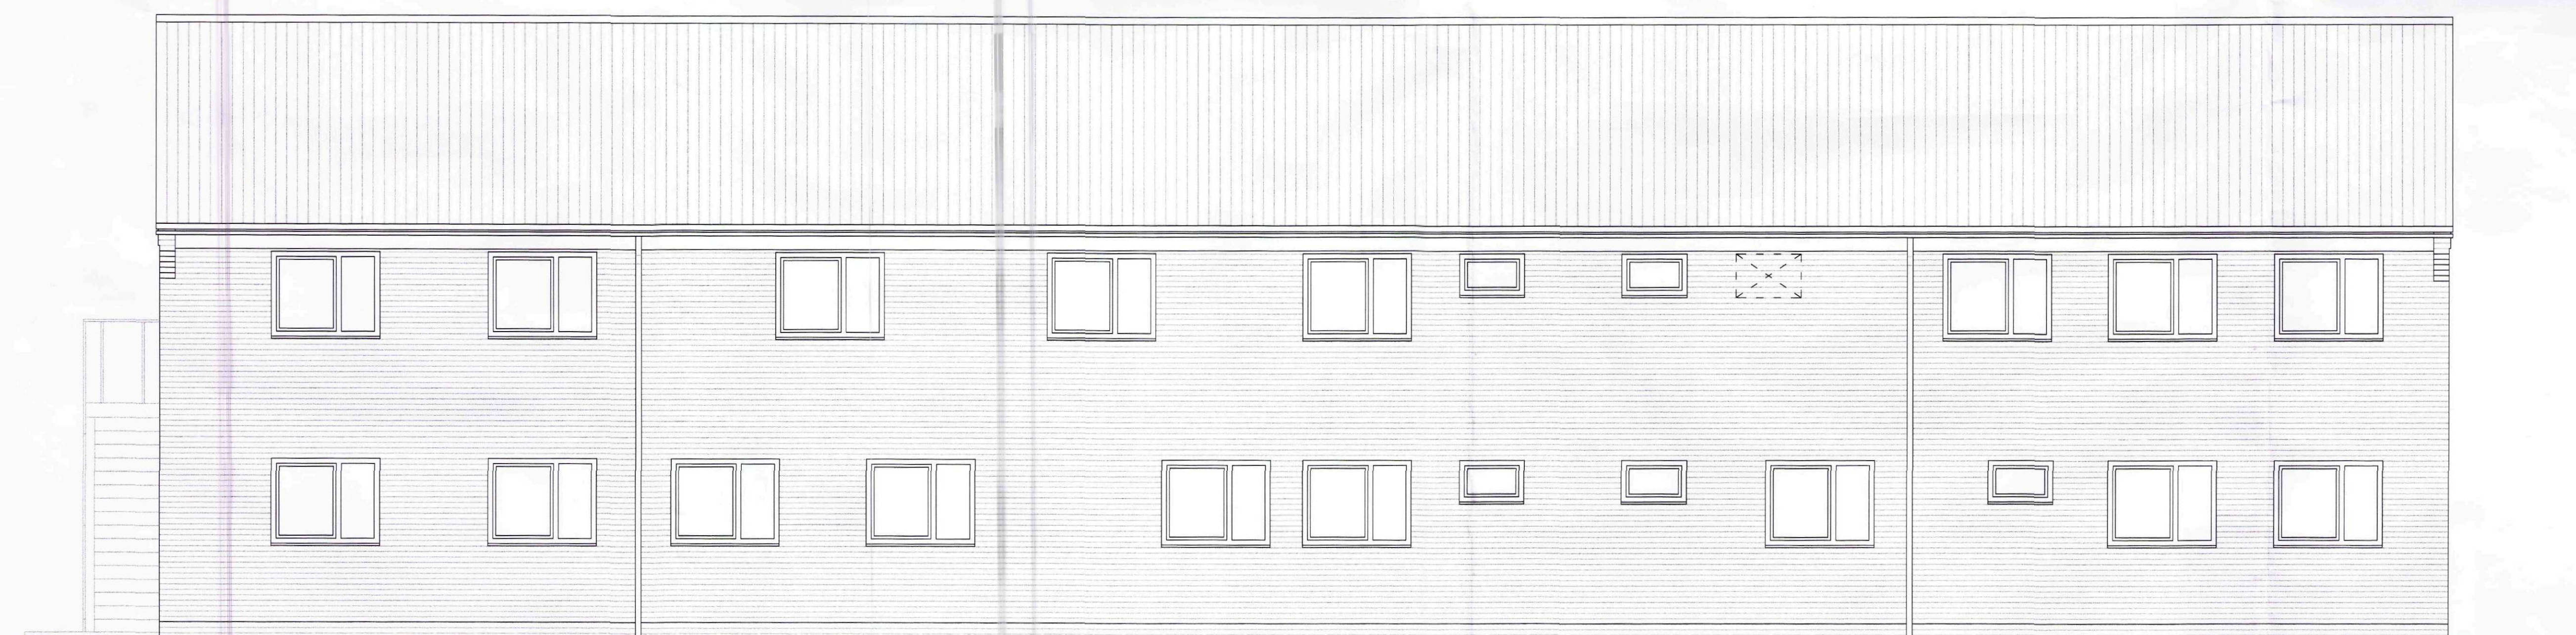

South-Eastern Elevation (Rear)

AMENDED PLAN
Ref. A3

SHDC
Planning & Development
14 FEB 2011
0035-11
Ref: 012-10

Rev C / 20.01.11 / Above entrance updated
Rev B / 05.10.10 / Construction Issue
Rev A / 07.06.10 / Tender Issue

Project
Proposed Beechfield Medical
Centre

Client
Lincolnshire Primary Care Trust

Drawing
Proposed Elevations 1
1:50 @ A1

Date
06.04.10


core+
architects

www.core-architects.co.uk


The Terrace, Grantham Street, Lincoln, LN2 1BD 01522 525901
Copyright © 2010 Core Plus Architects Limited Do Not Scale

CONSTRUCTION ISSUE

C09.105.204 - C

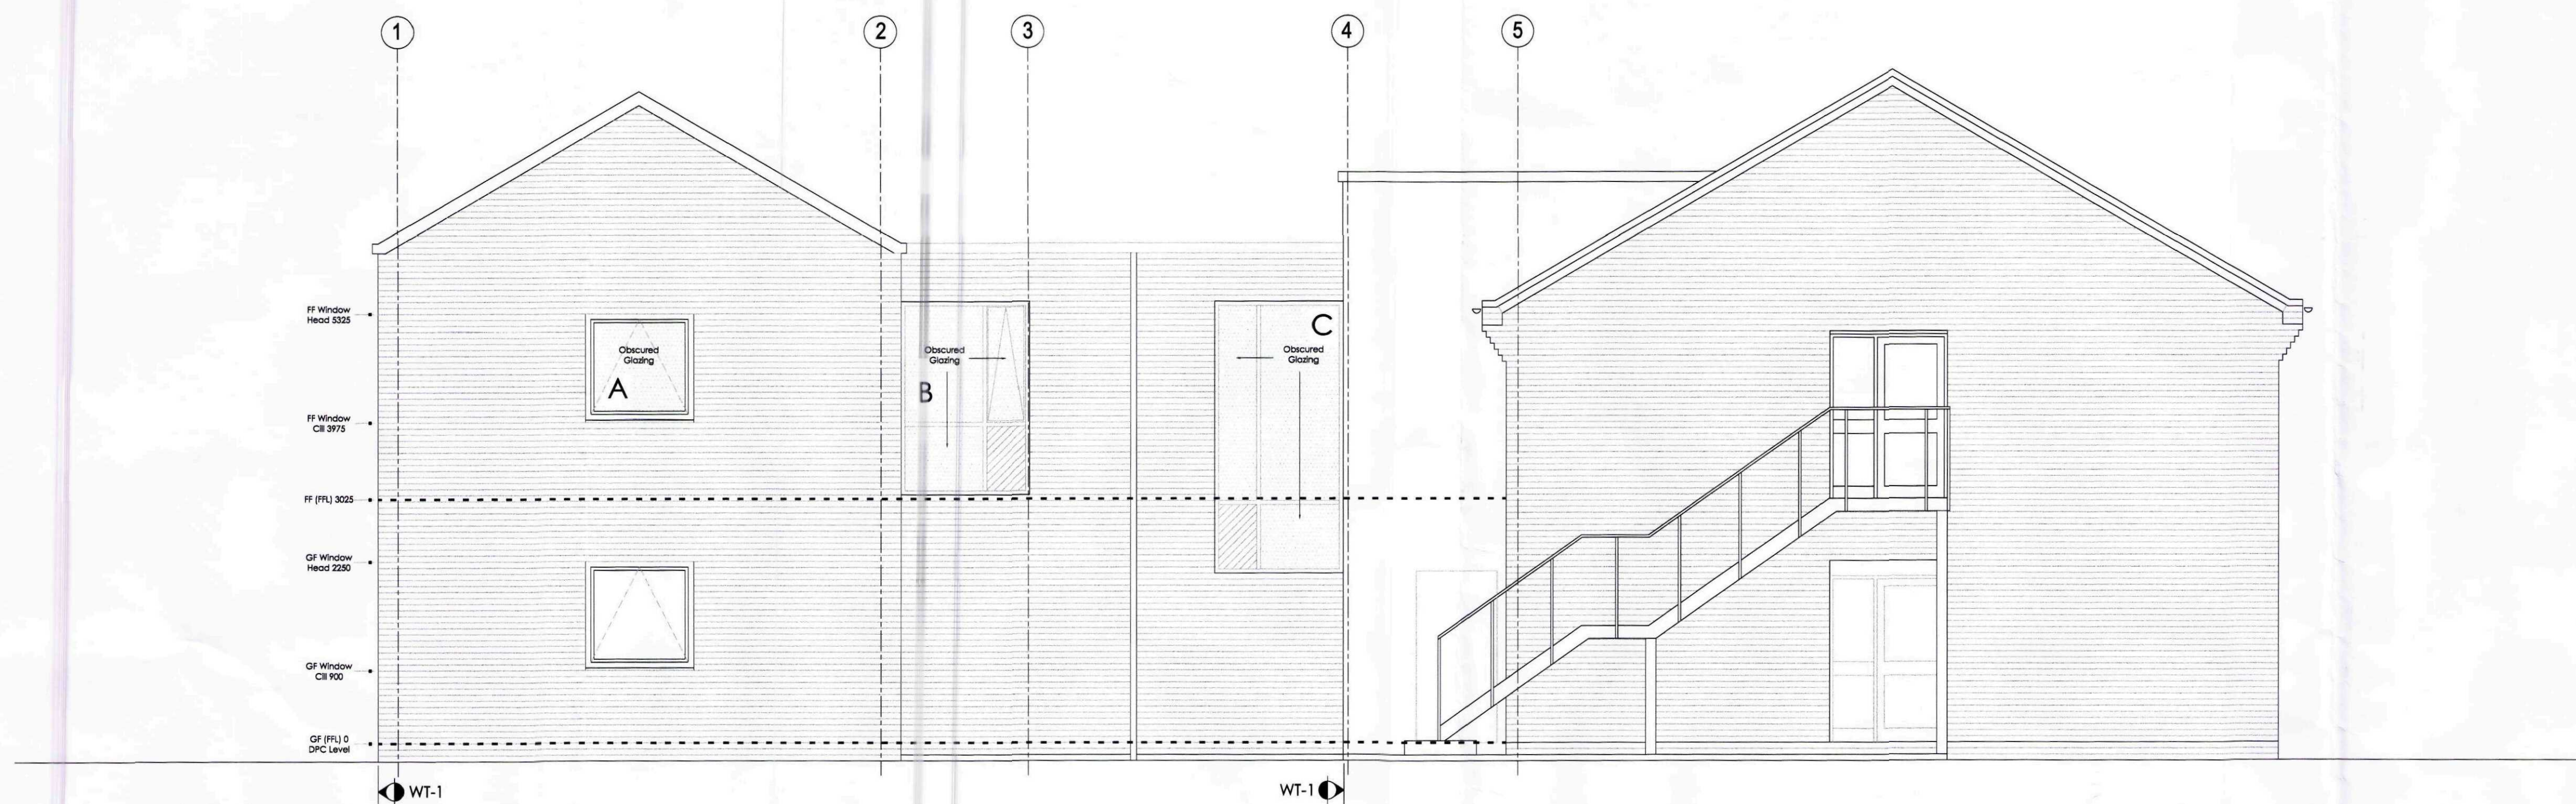

South-Western Elevation (Side)

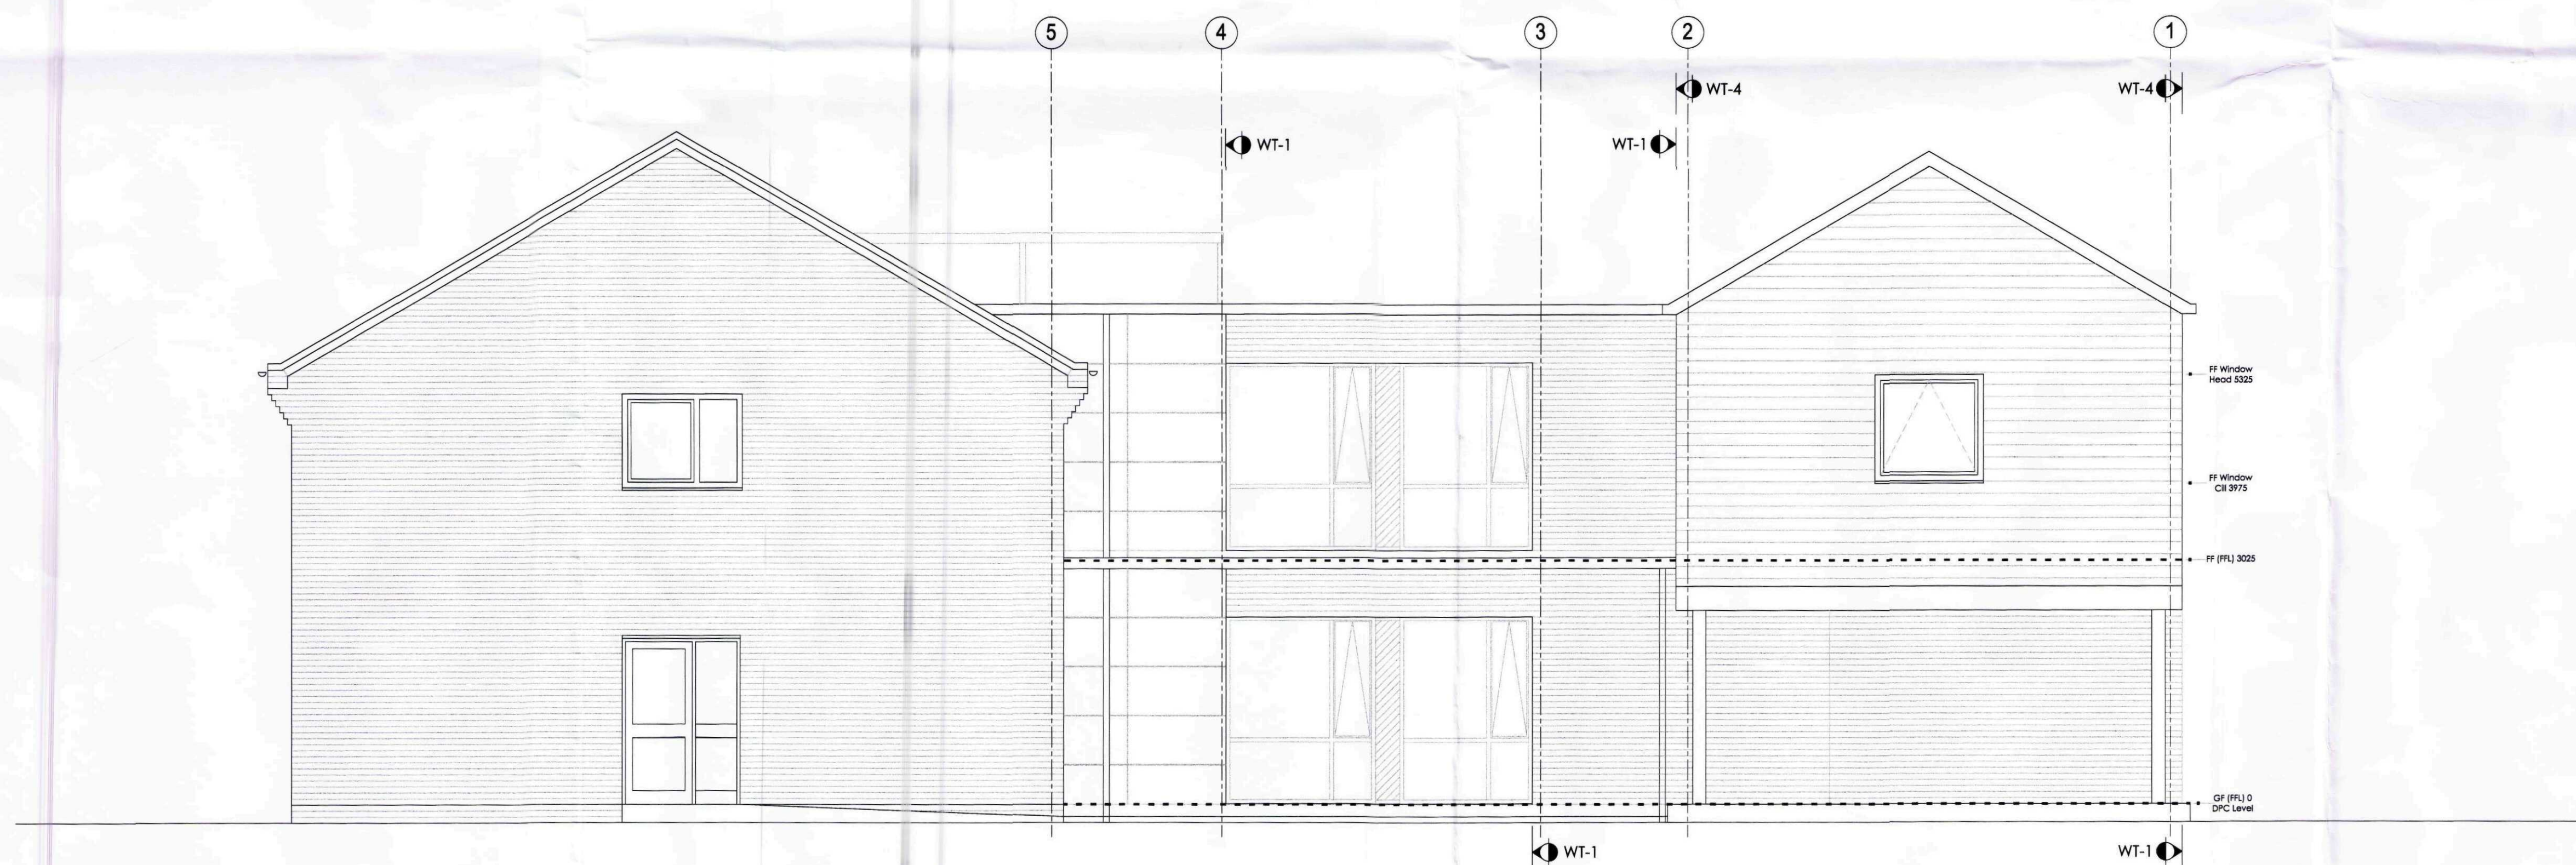

North-Eastern Elevation (Side)

AMENDED PLAN
Ref: A3

SHDC
Planning & Development
14 FEB 2011
Ref: 0038-11
SH240

Rev E / 14.02.11 / Flat roof junctions updated
Rev D / 08.02.11 / As Clouded
Rev C / 20.01.11 / As Clouded
Rev B / 05.10.10 / Construction Issue
Rev A / 07.06.10 / Tender Issue

Project
Proposed Beechfield Medical
Centre

Client
Lincolnshire Primary Care Trust

Drawing
Proposed Elevations 2
1:50 @ A1



Date
06.04.10

core+
architects
www.core-architects.co.uk

The Terrace, Grantham Street, Lincoln, LN2 1BD 01522 525901
Copyright © 2010 Core Plus Architects Limited Do Not Scale

CONSTRUCTION ISSUE

C09.105.205 - E

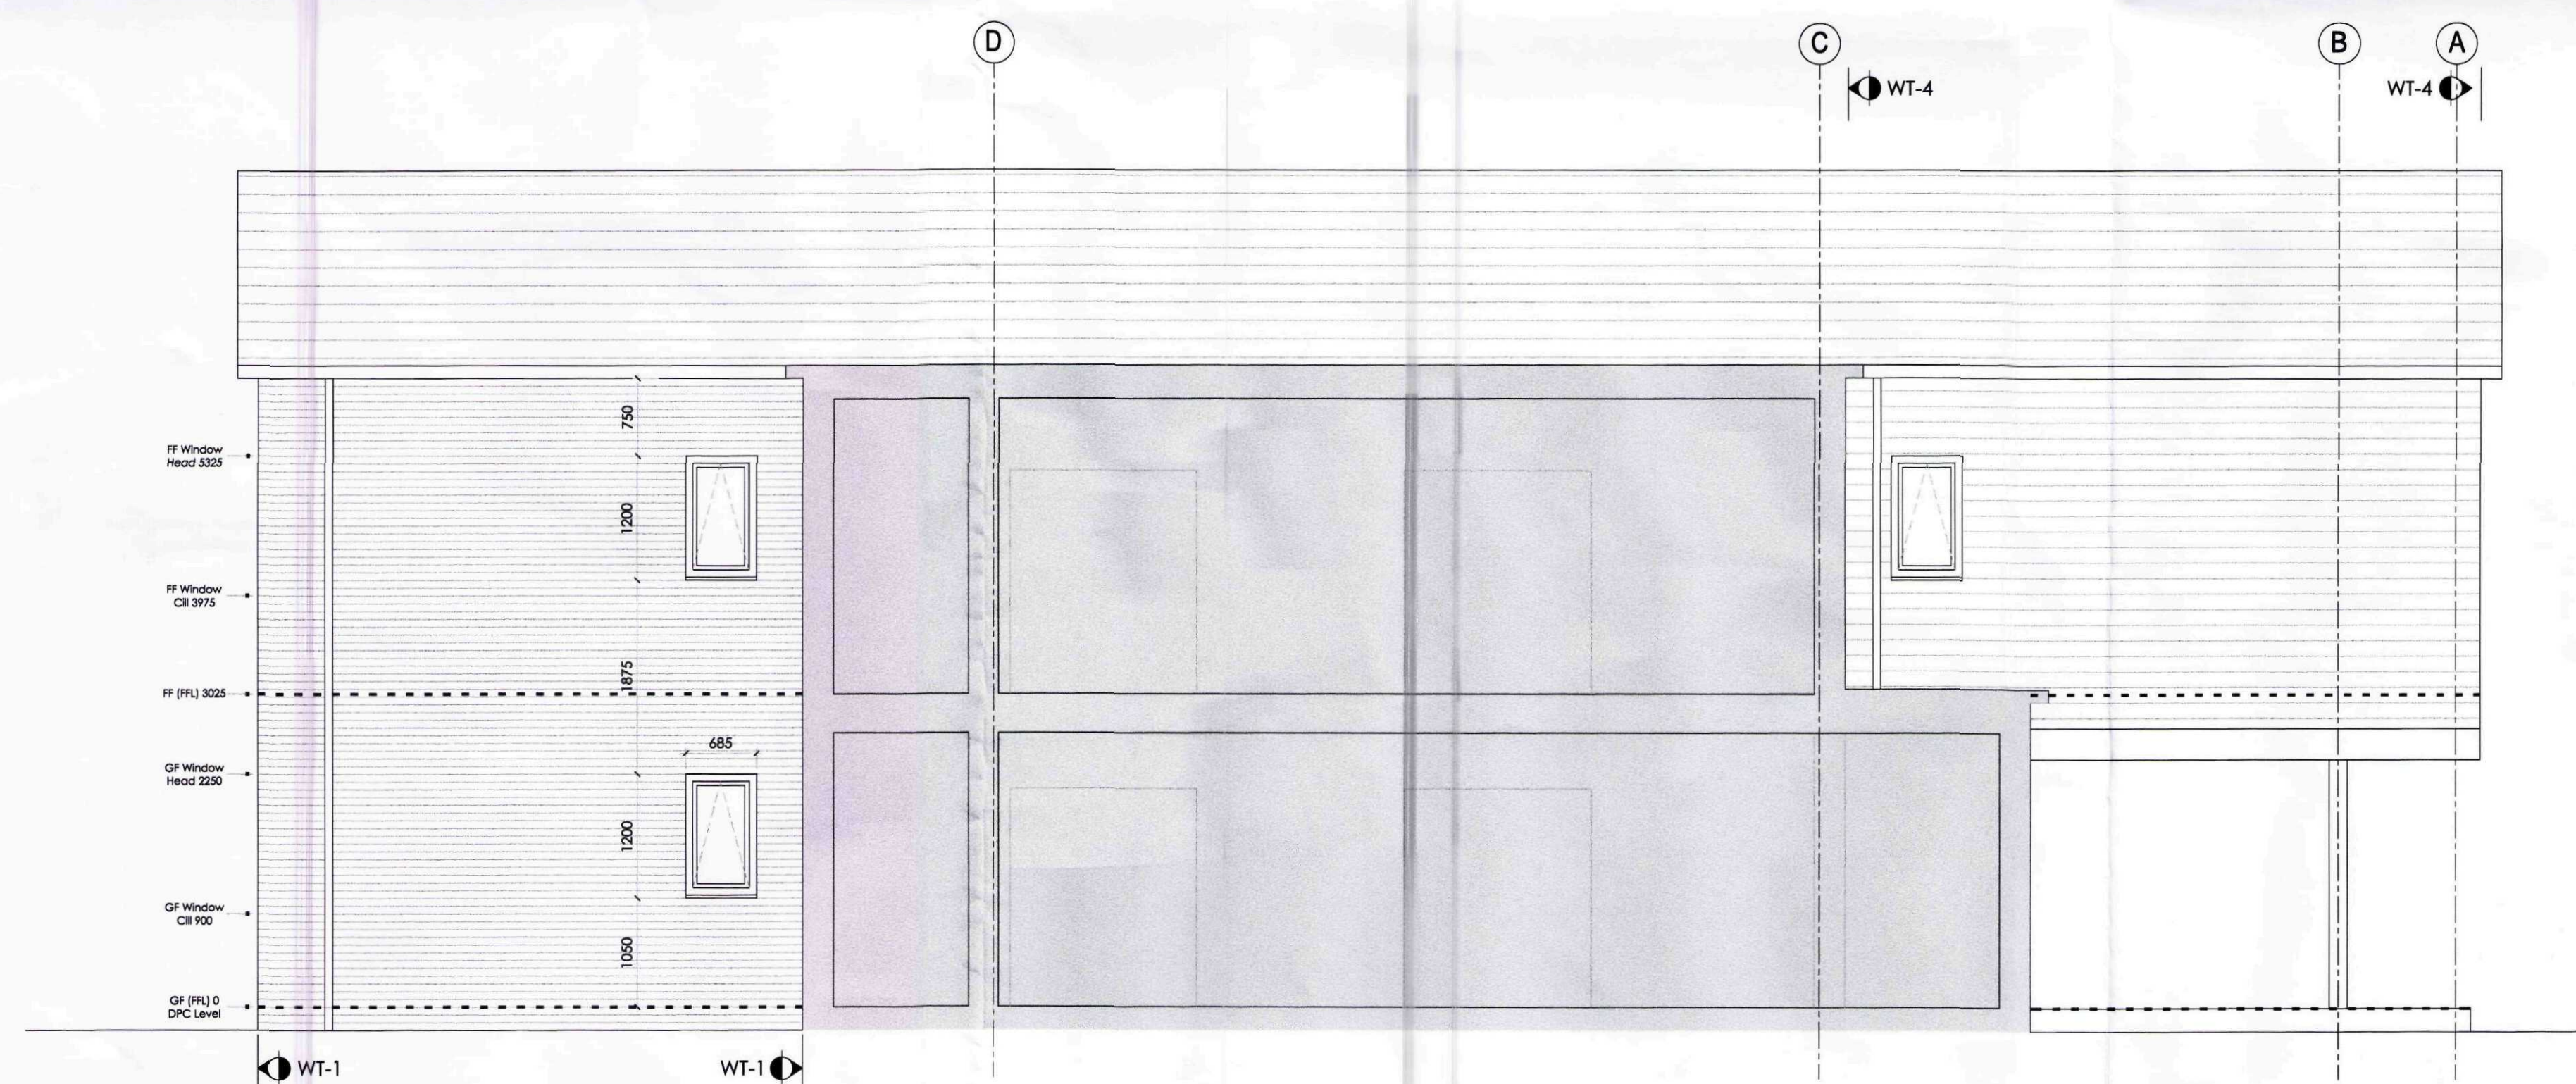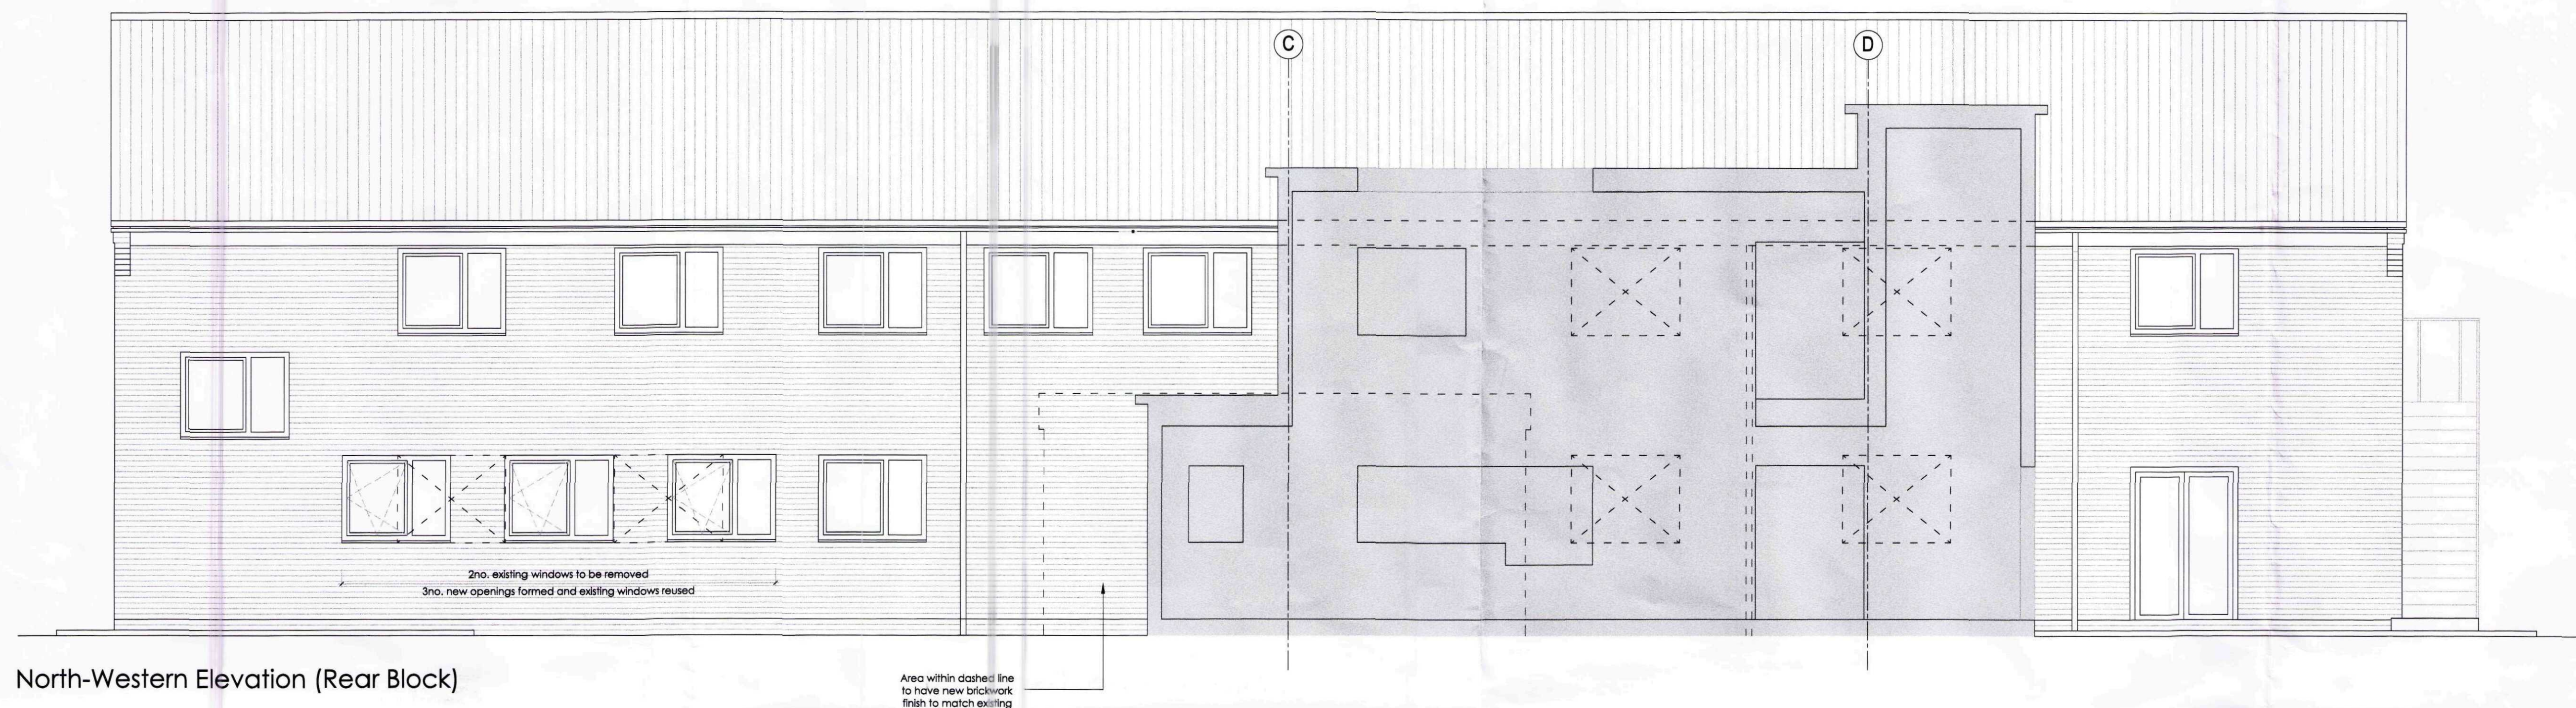

South-Eastern Elevation (Rear)

CONSTRUCTION ISSUE

AMENDED PLAN
Ref. A3

SHDC
Planning & Development
14 FEB 2011
C038-11.
Ref: 01122

Rev C / 20.01.11 / Minor Amendments
Rev B / 05.10.10 / Construction Issue
Rev A / 07.06.10 / Tender Issue

Project
Proposed Beechfield Medical
Centre

Client
Lincolnshire Primary Care Trust

Drawing
Proposed Elevations 3
1:50 @ A1

Date
06.04.10

core⁺
architects

www.core-architects.co.uk

The Terrace, Grantham Street, Lincoln, LN2 1BD 01522 525901
Copyright © 2010 Core Plus Architects Limited Do Not Scale

C09.105.206 - C