


php architects

USDA AMENITY BLOCK
DALEHEAD LTD
DALEHEAD, SPALDING

SITE CONSTRAINTS PLAN

P1: Planning Issue.		18.01.12 JB
Rev		Date/Checked
The Old Rectory Rectory Lane Milton Malor NORTHAMPTON NN7 3AQ t: +44 (0)1604 858916 f: +44 (0)1604 859123 www.peter-haddon.com		
Issue Purpose:		
Drawn by:	OB	Checked by: CF
Scale @ A1:	1:500	Date: SEP 2011
CAD ref:	Dwg no.:	Rev:
USDA 04	3861/200	P1
Copyright reserved. Dimensions to be checked on site. Discrepancies to be reported before proceeding		

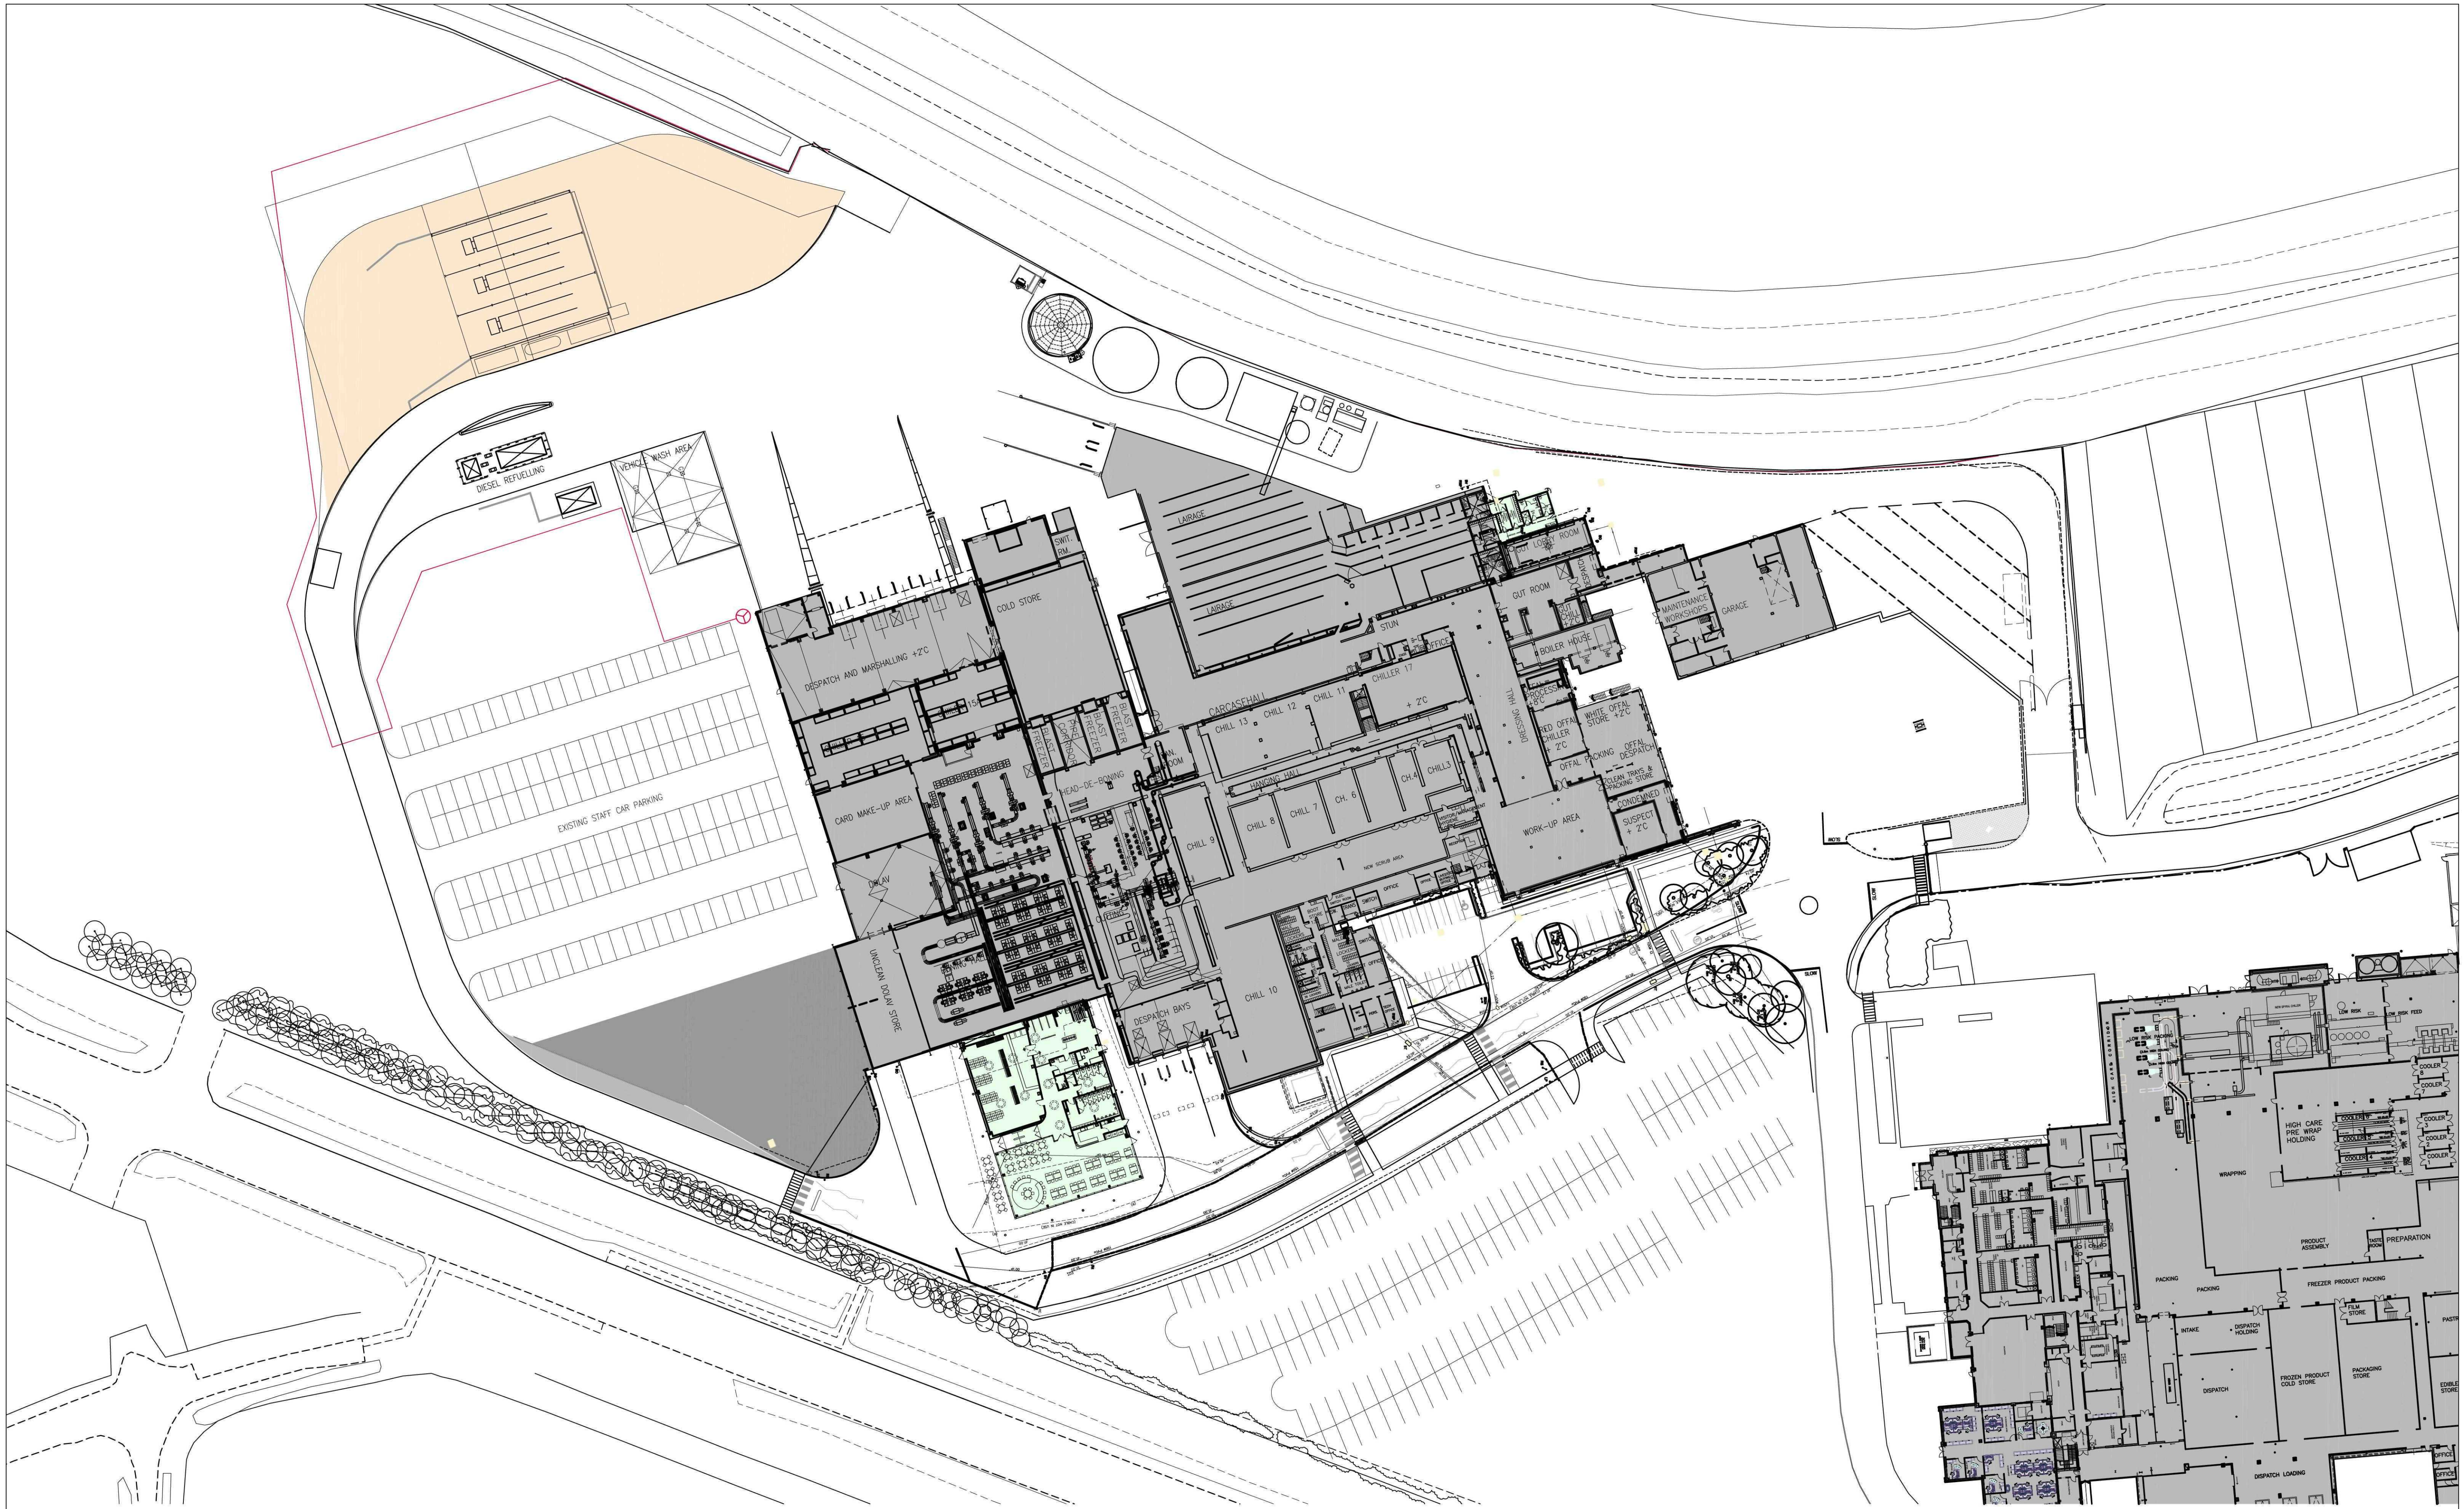

PLANNING