


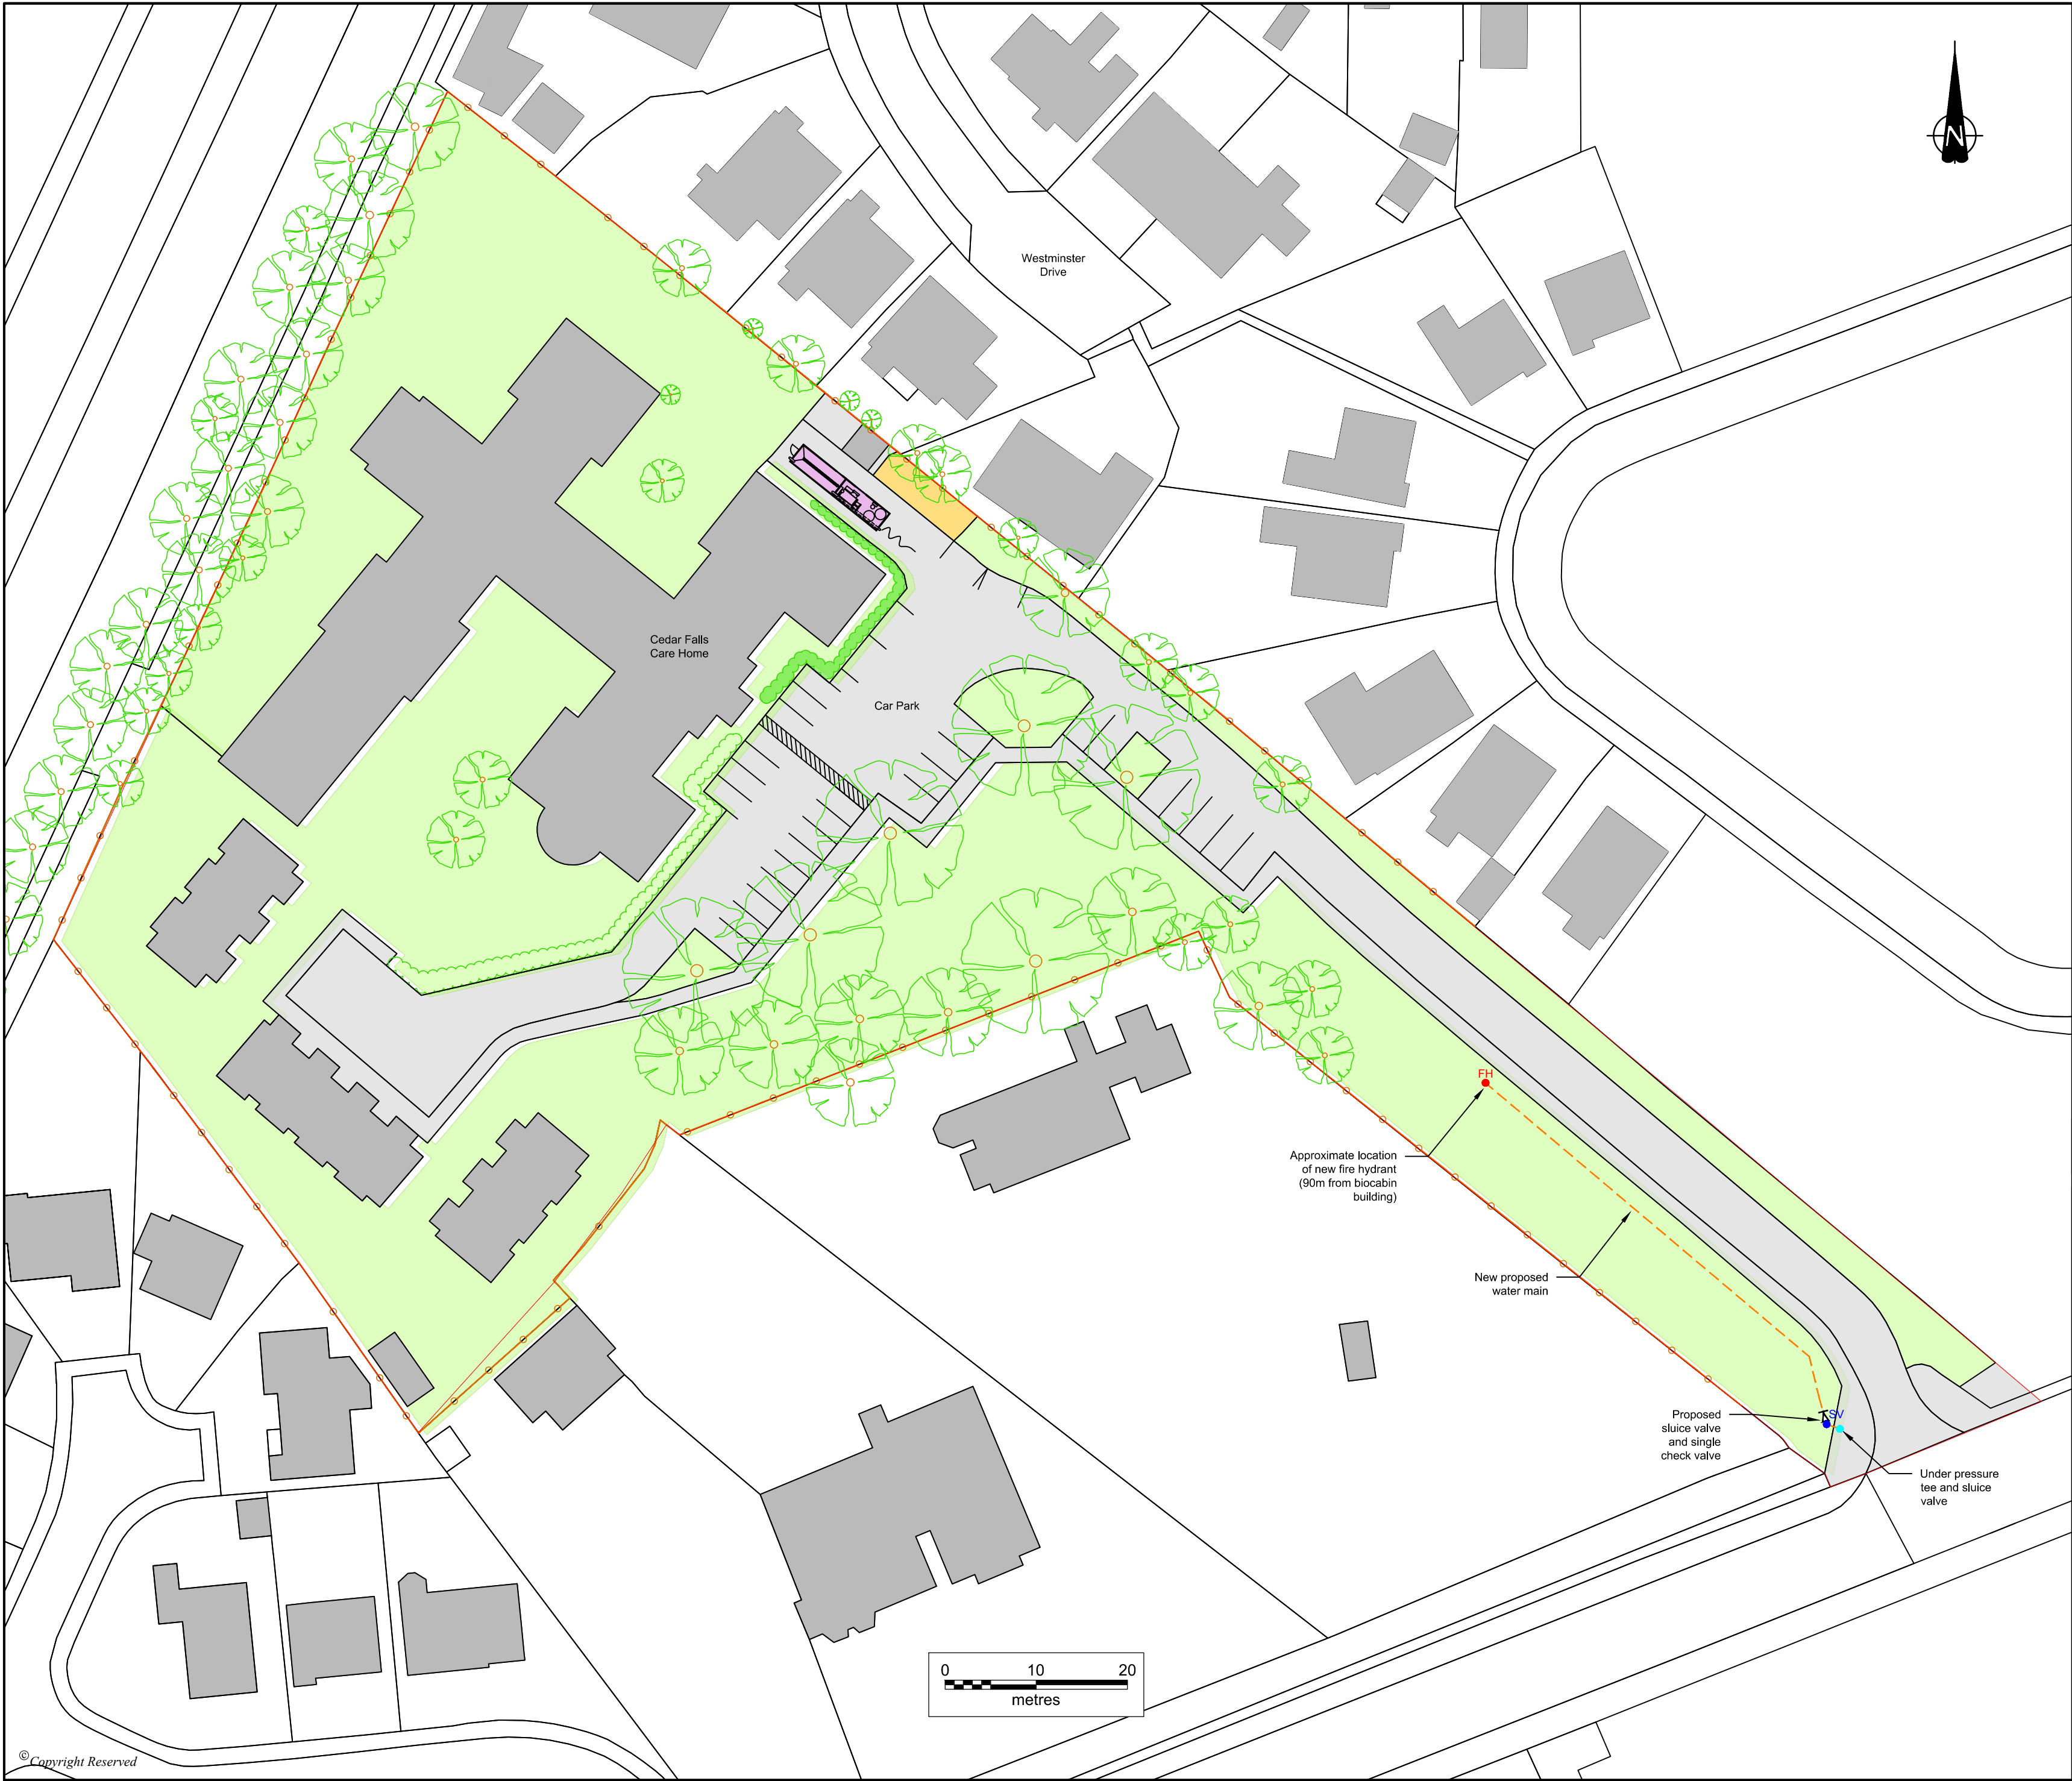

- Key**
- Application Boundary
 - Indicative Tree Locations
 - Hedge
 - Cedar Falls Care Home and nearby Buildings
 - Bio-pod Location
 - Soft Landscape Area (Grass)
 - Bin Storage Area
 - Hardstanding Area
 - Timber Boundary Fence
 - Delivery Hose
 - Proposed Fire Hydrant
 - Sluice Valve
 - Single Check valve
 - Pressure tee and sluice valve
 - Proposed Water Main

Notes:

- See Drawing 105 296925 Rev O for more details.

REVISION	DETAILS	DATE	DRAWN	CHKD	APPD
CLIENT					
The Engineering Support Partnership Ltd					
PROJECT					
Cedar Falls Care Home Energy Centre					
DRAWING TITLE					
Fire Hydrant Location					
DRG No.		NT13503-059-07		REV	
DRG SIZE		A2		SCALE 1:500	
DATE		January 2019		DRAWN BY PAG	
CHECKED BY BP		APPROVED BY GB			
NEWCASTLE UPON TYNE TEL 0191 232 0943 WEB: WWW.WARDELL-ARMSTRONG.COM					
☐ BIRMINGHAM		☐ CARDIFF		☐ CARLISLE	
☐ EDINBURGH		☐ GLASGOW		☐ CROYDON	
☐ MANCHESTER		☐ SHEFFIELD		☐ LEIGH	
				☐ LONDON	
				☐ STOKE ON TRENT	
				☐ TAUNTON	

your earth our world