


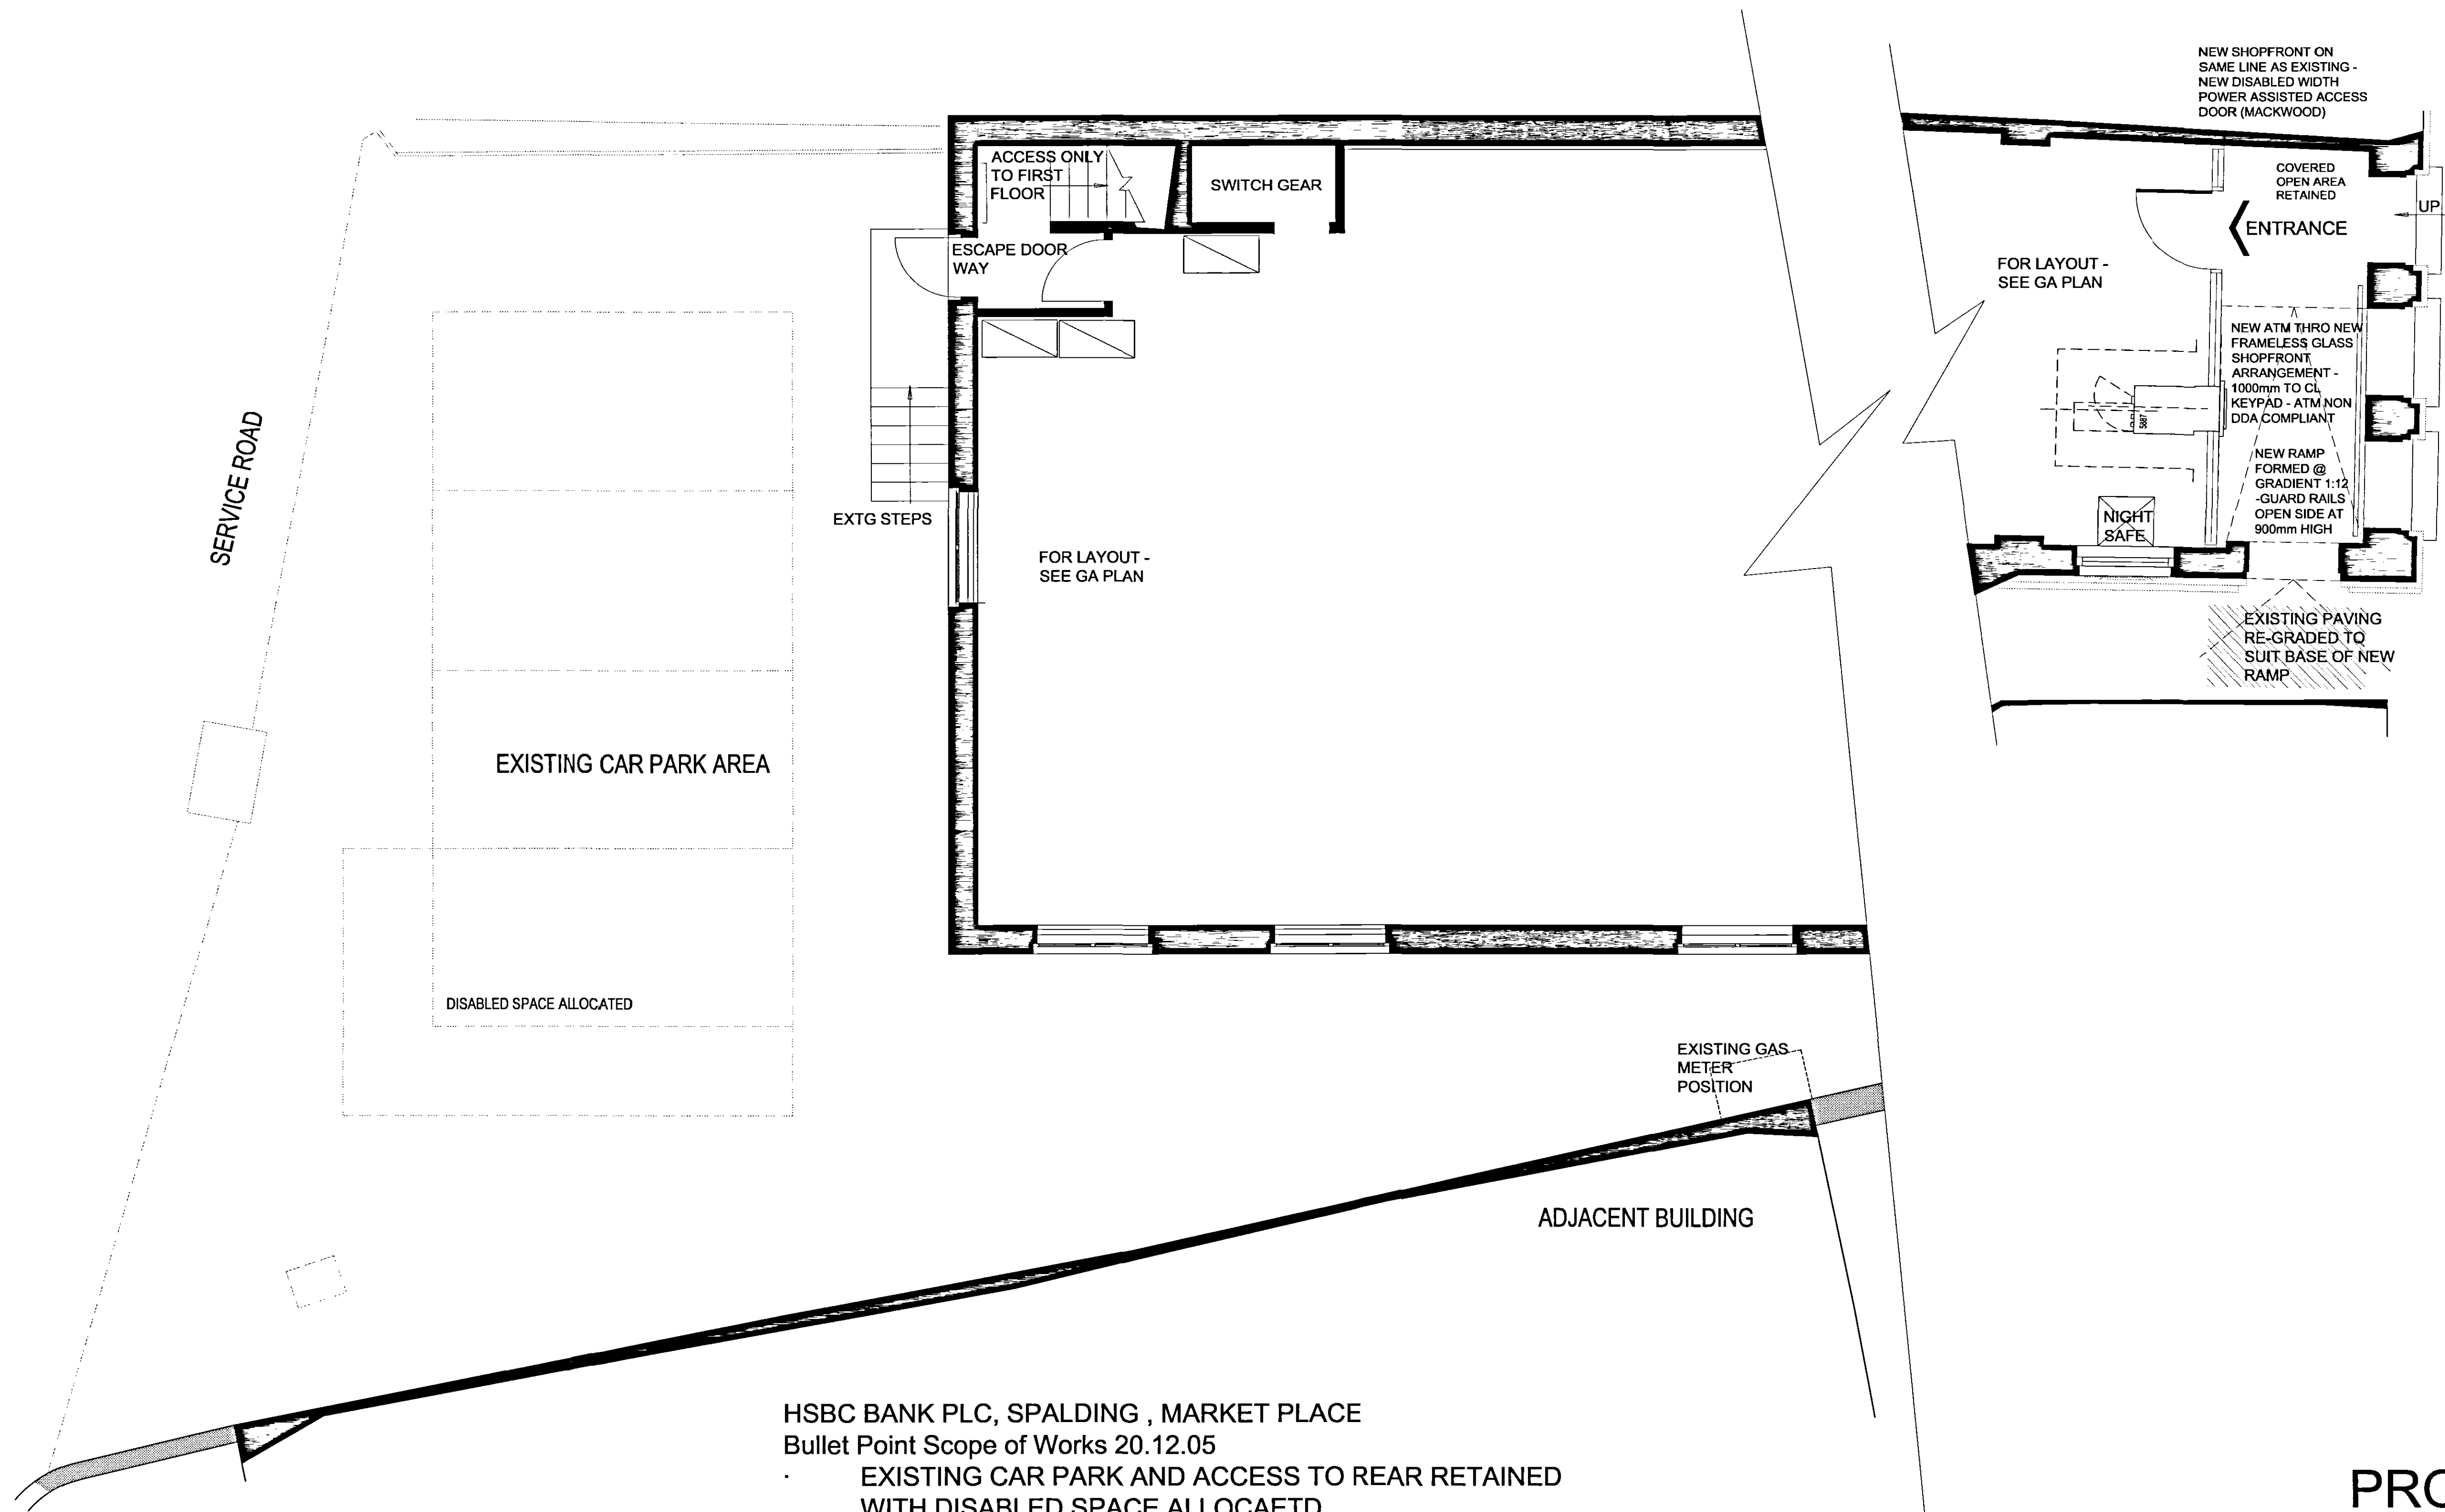

HSBC BANK PLC, SPALDING , MARKET PLACE
 Bullet Point Scope of Works 20.12.05

- EXISTING CAR PARK AND ACCESS TO REAR RETAINED WITH DISABLED SPACE ALLOCAETD
- DISABLED RAMP TO FRONT ENTRANCE FORMED - NEW SHOPFRONT
- TTW ATM - KEYPAD @ 1000mm TO CL - NON DDA COMPLIANT (on slope)

SHDC
 PLANNING & DEVELOPMENT
 12 JAN 2006
 Ref. 0041/06

PROPOSED
 GROUND FLOOR
 PLAN - SITE
 REVISED 5.01.06

All dimensions to be verified by the Contractor on site. Do not scale drawings, work to figured dimensions only.