


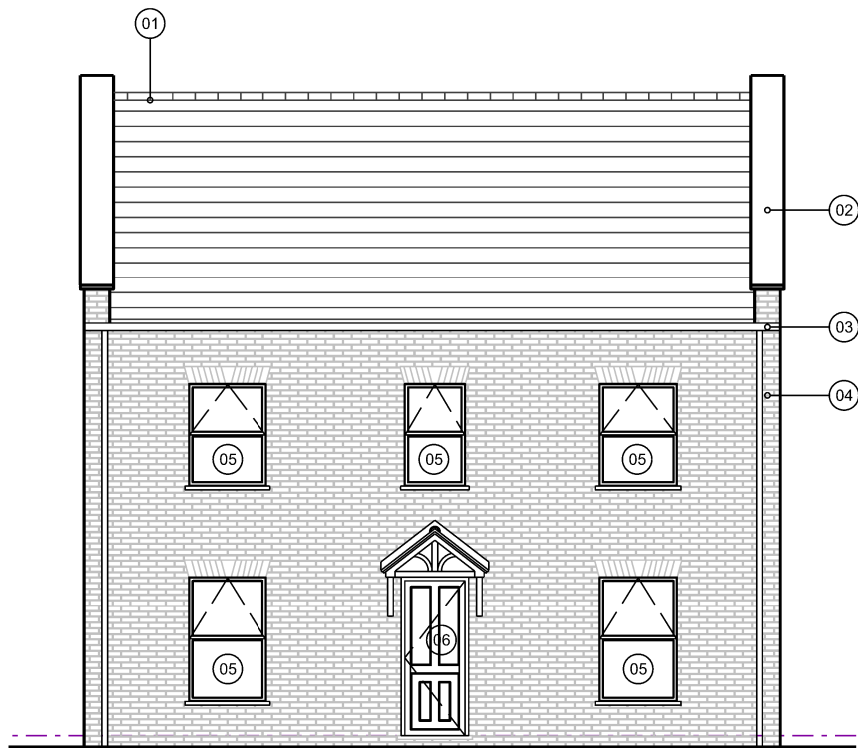

South West Elevation


- Materials Key
- 01. Existing ceramic roof tiles
 - 02. Existing parapet capping
 - 03. Existing white rainwater goods
 - 04. Existing red clay bricks
 - 05. Existing White UPVC double glazed windows
 - 06. Existing painted timber door
 - 07. Existing composite Conservatory roof
 - 08. Existing white UPVC door



South East Elevation



North East Elevation

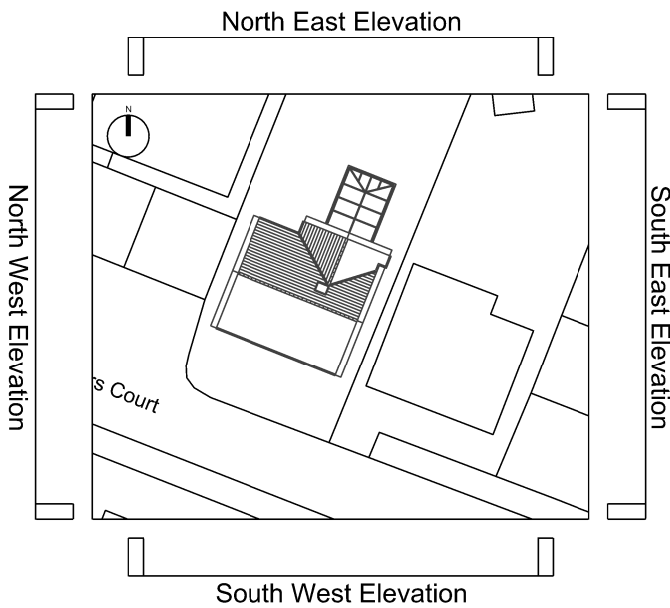


North West Elevation

Notes
Do not scale from drawings **UNLESS FOR PLANNING PURPOSES ONLY.**
Use figured dimensions, where in doubt refer to the architect
All Dimensions to be checked and confirmed by the contractor/ builder on site

DATE	REV	DWN	Description
29/02/2024	—	KM	Issued for Discussion
26/04/2024	A	KM	Issued for Discussion
10/01/2025	B	KM	Issued for Discussion

DATE	REV	DWN	Description

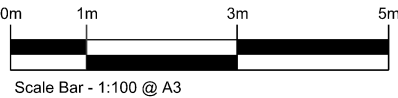

CLIENT
Mr Mark Battson
PROJECT
3 Chambers Court

ARCHITECT
Phi Architectural Design Ltd
(PAD)

e-mail:
ken.mwaniki@phiarchitecturaldesign.com
Tel: +44 7809575090

Drawing
Existing Elevations
Description
PLANNING
Scale(s)
1:100 @ A3
Date
February 2024
Job No
174
Drawing No
A_300
Drawn
KM
Revision
B