



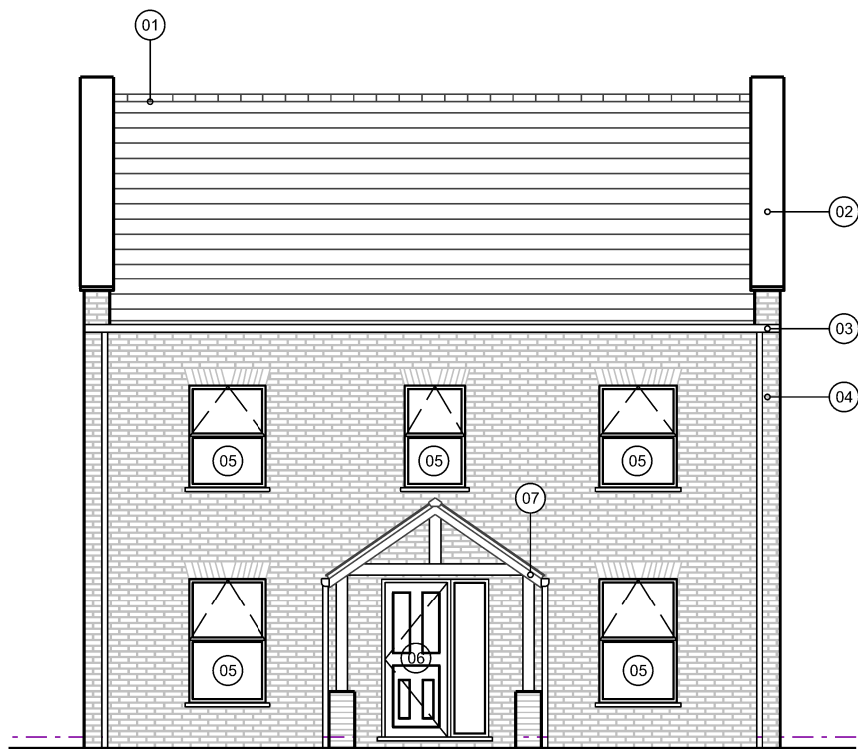

South West Elevation


- Materials Key
- 01. Existing ceramic roof tiles
 - 02. Existing parapet capping
 - 03. Proposed dark coloured rainwater goods
 - 04. Existing red clay bricks
 - 05. Proposed dark coloured composite double glazed windows
 - 06. Proposed painted timber door
 - 07. Proposed oak porch canopy
 - 08. Proposed stone parapet capping
 - 09. Proposed red clay brick to match existing
 - 10. Proposed crittal style aluminium doors
 - 11. Proposed crittal style aluminium fixed double glazed panel
 - 12. Proposed roof lanterns
 - 13. Proposed composite double glazed door

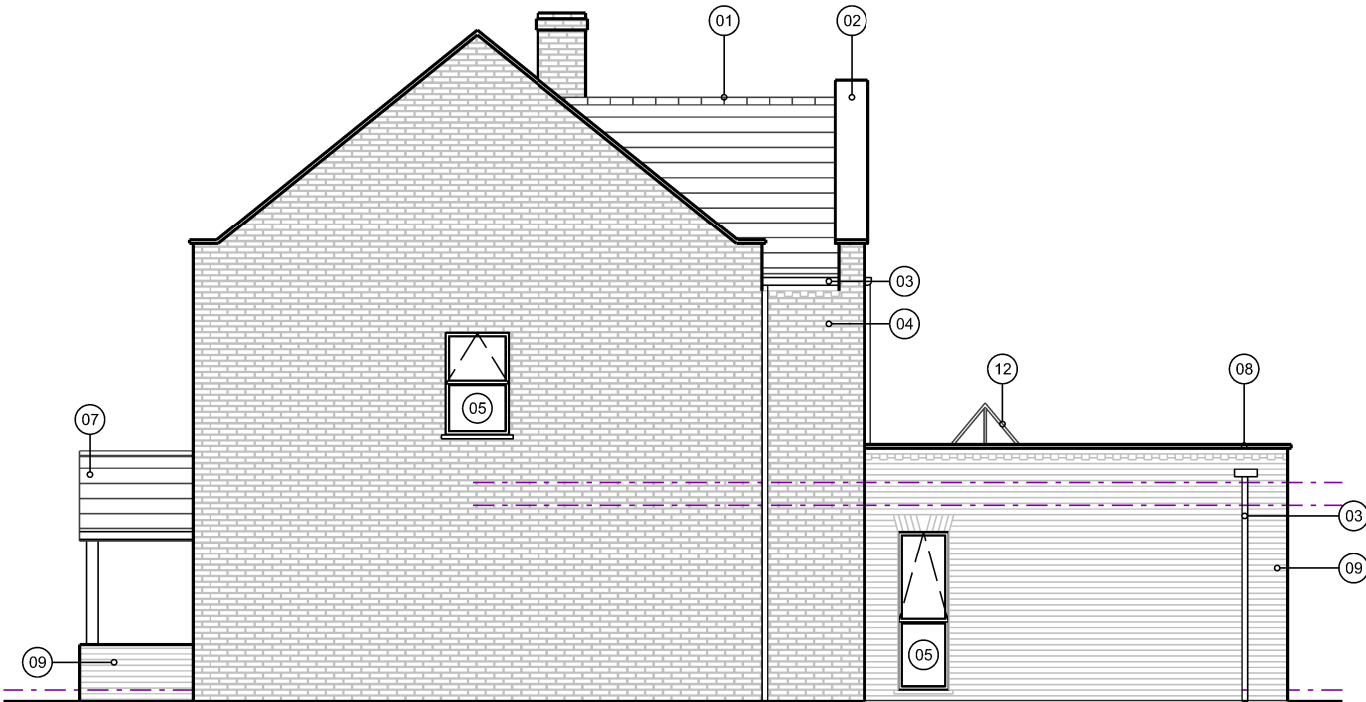

South East Elevation



North East Elevation

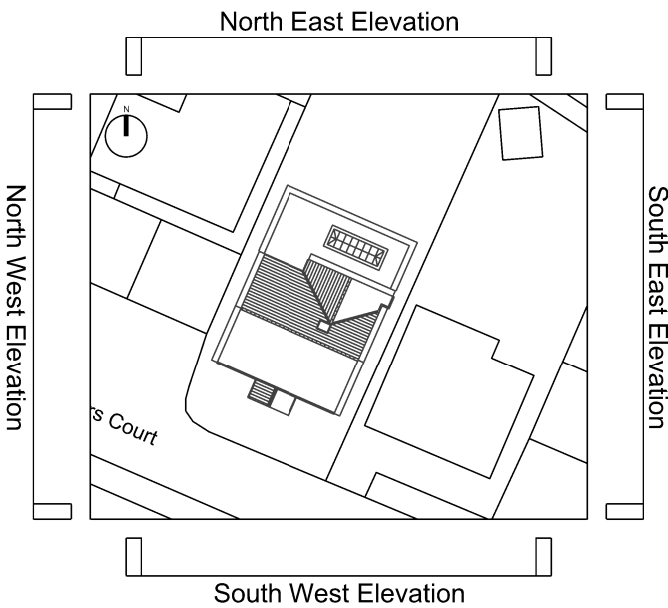

North West Elevation

Notes	DATE	REV	DWN	Description	DATE	REV	DWN	Description	CLIENT	ARCHITECT	PLANNING
Do not scale from drawings UNLESS FOR PLANNING PURPOSES ONLY.	29/02/2024	—	KM	Issued for Discussion	26/04/2024	E	KM	Length of extension reduced as per clients comments	Mr Mark Battson	Phi Architectural Design Ltd (PAD)	Drawing Proposed Elevations
Use figured dimensions, where in doubt refer to the architect	09/03/2024	A	KM	Drawing revised to comments recived	02/01/2025	F	KM	Length of extension amended			Description PLANNING
All Dimensions to be checked and confirmed by the contractor/ builder on site	13/03/2024	B	KM	Drawing revised to comments recived	10/01/2025	G	KM	Window light added to front door			Scale(s) 1:100 @ A3
	12/04/2024	C	KM	Drawing revised to comments recived	10/01/2025	H	KM	Issued for Planning			Date February 2024
	26/04/2024	D	KM	Pitched roof omitted, length of extension increased							Drawn KM
											Job No 174
											Drawing No A_301
											Revision H

Scale Bar - 1:100 @ A3

0m 1m 3m 5m

3 Chambers Court

Tel: +44 7809575090