



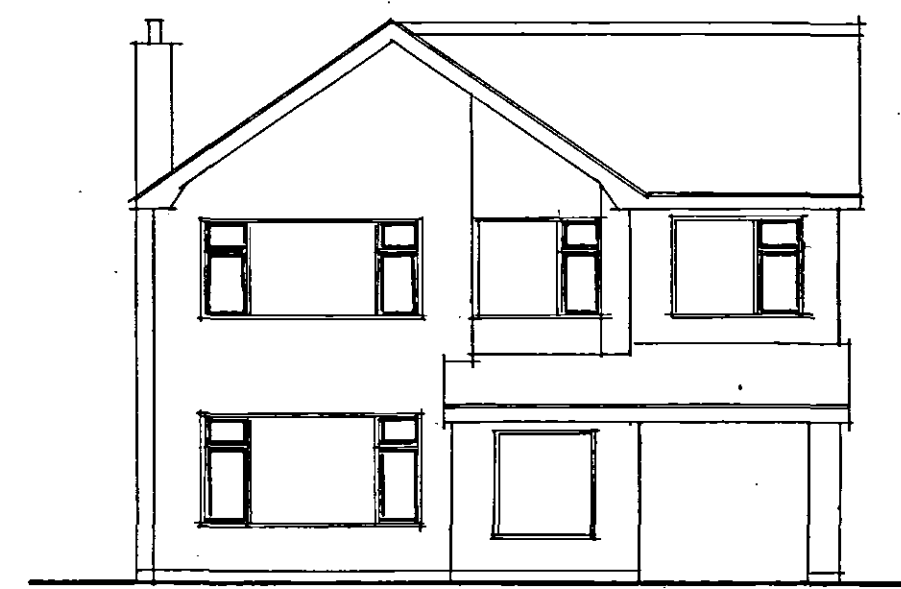


existing front

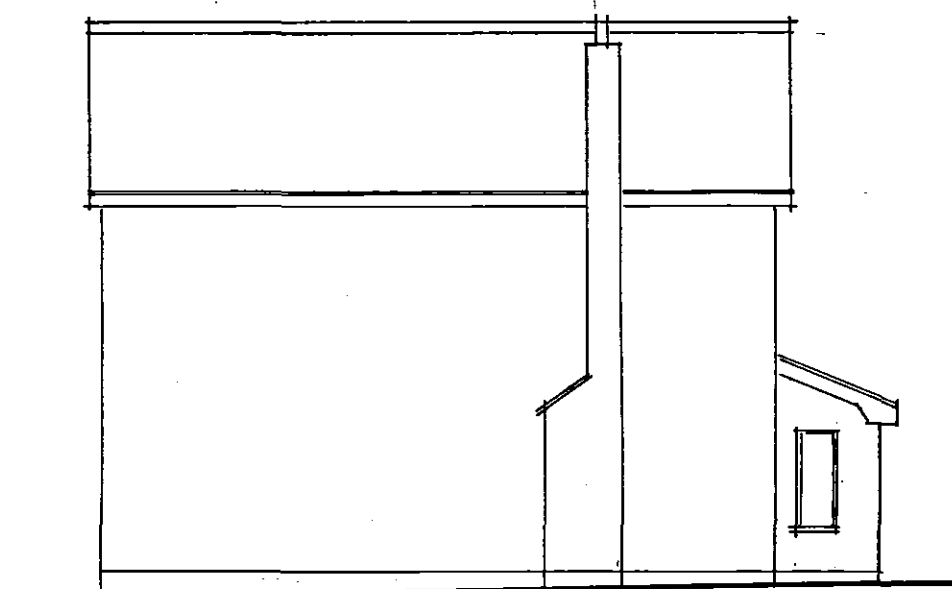

left




rear

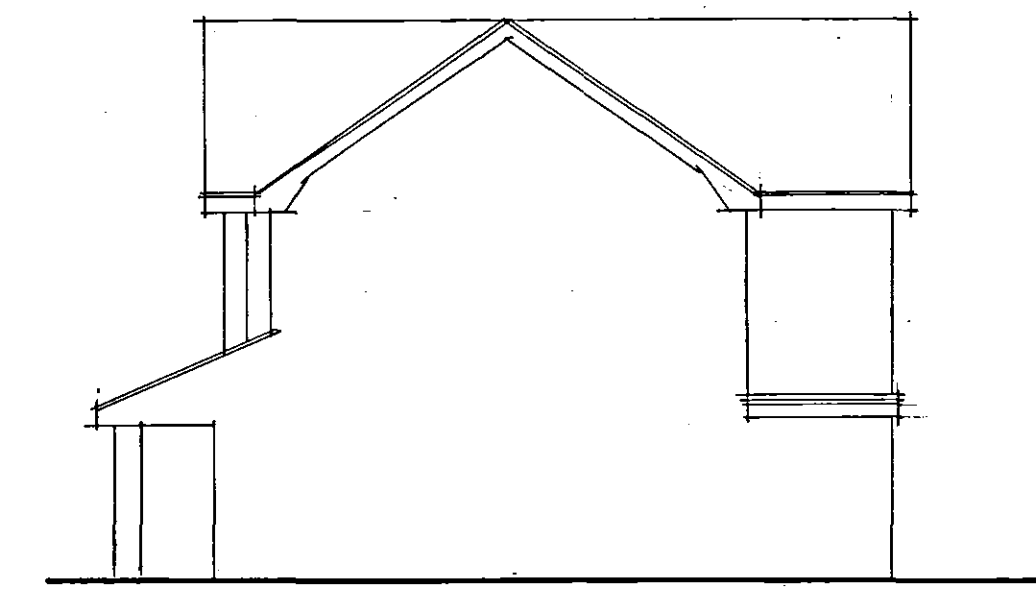

right.




proposed front

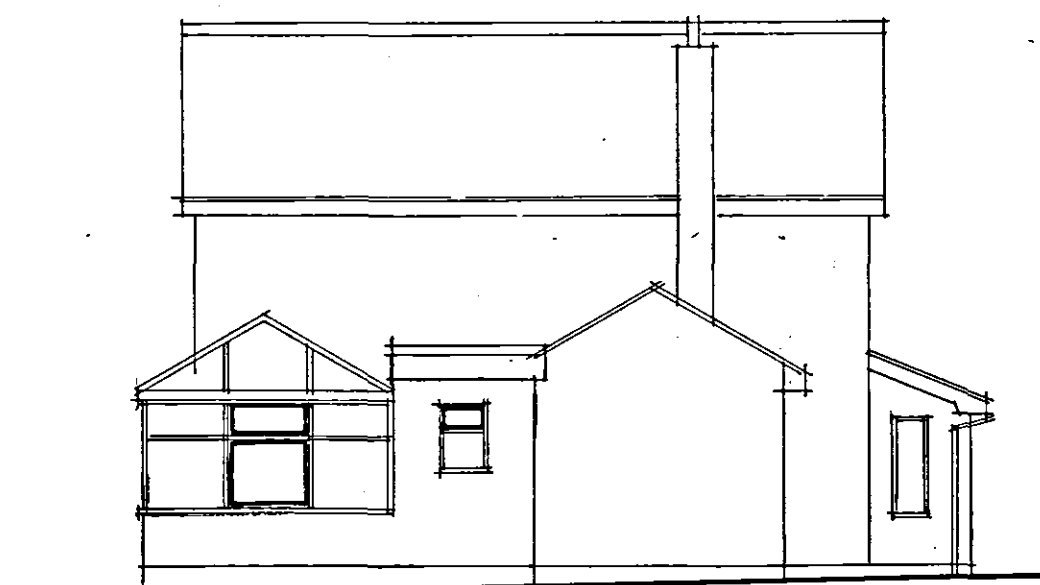


left



rear

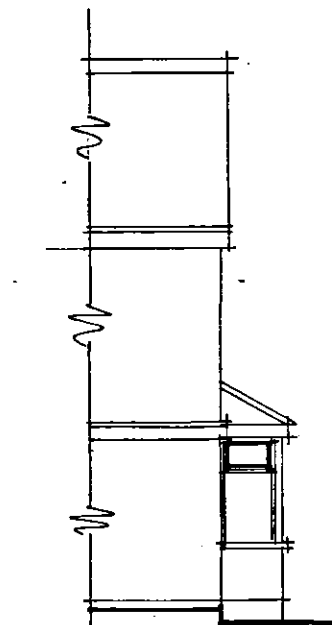


right.

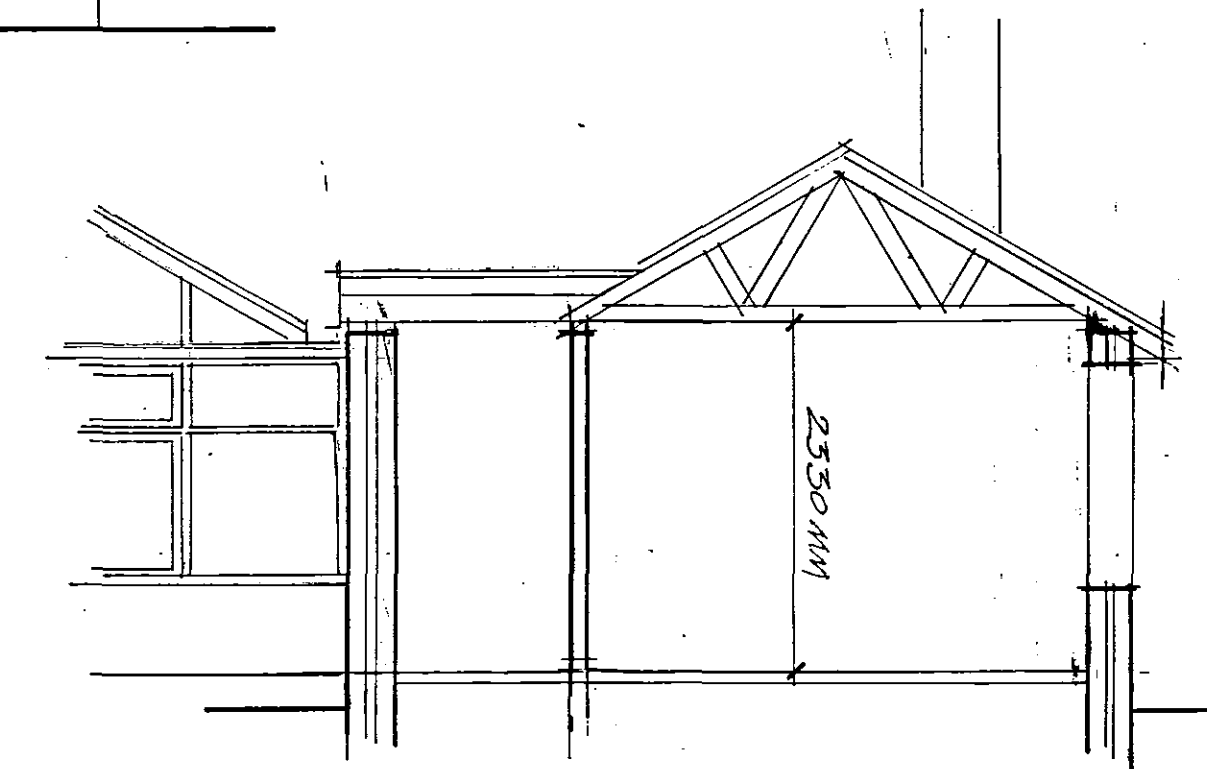

Section A - A

EXTENSION ROOF - GREEN MINERAL FINISH  
HIGH PERFORMANCE FELT  
WHITE UPVC WINDOWS  
FACE BRICKWORK TO MATCH EXISTING DWELLING.

CONSERVATORY - WHITE UPVC FRAME  
WITH DOUBLE GLAZED SEALED WINDOW  
UNITS. 30° ROOF PITCH.

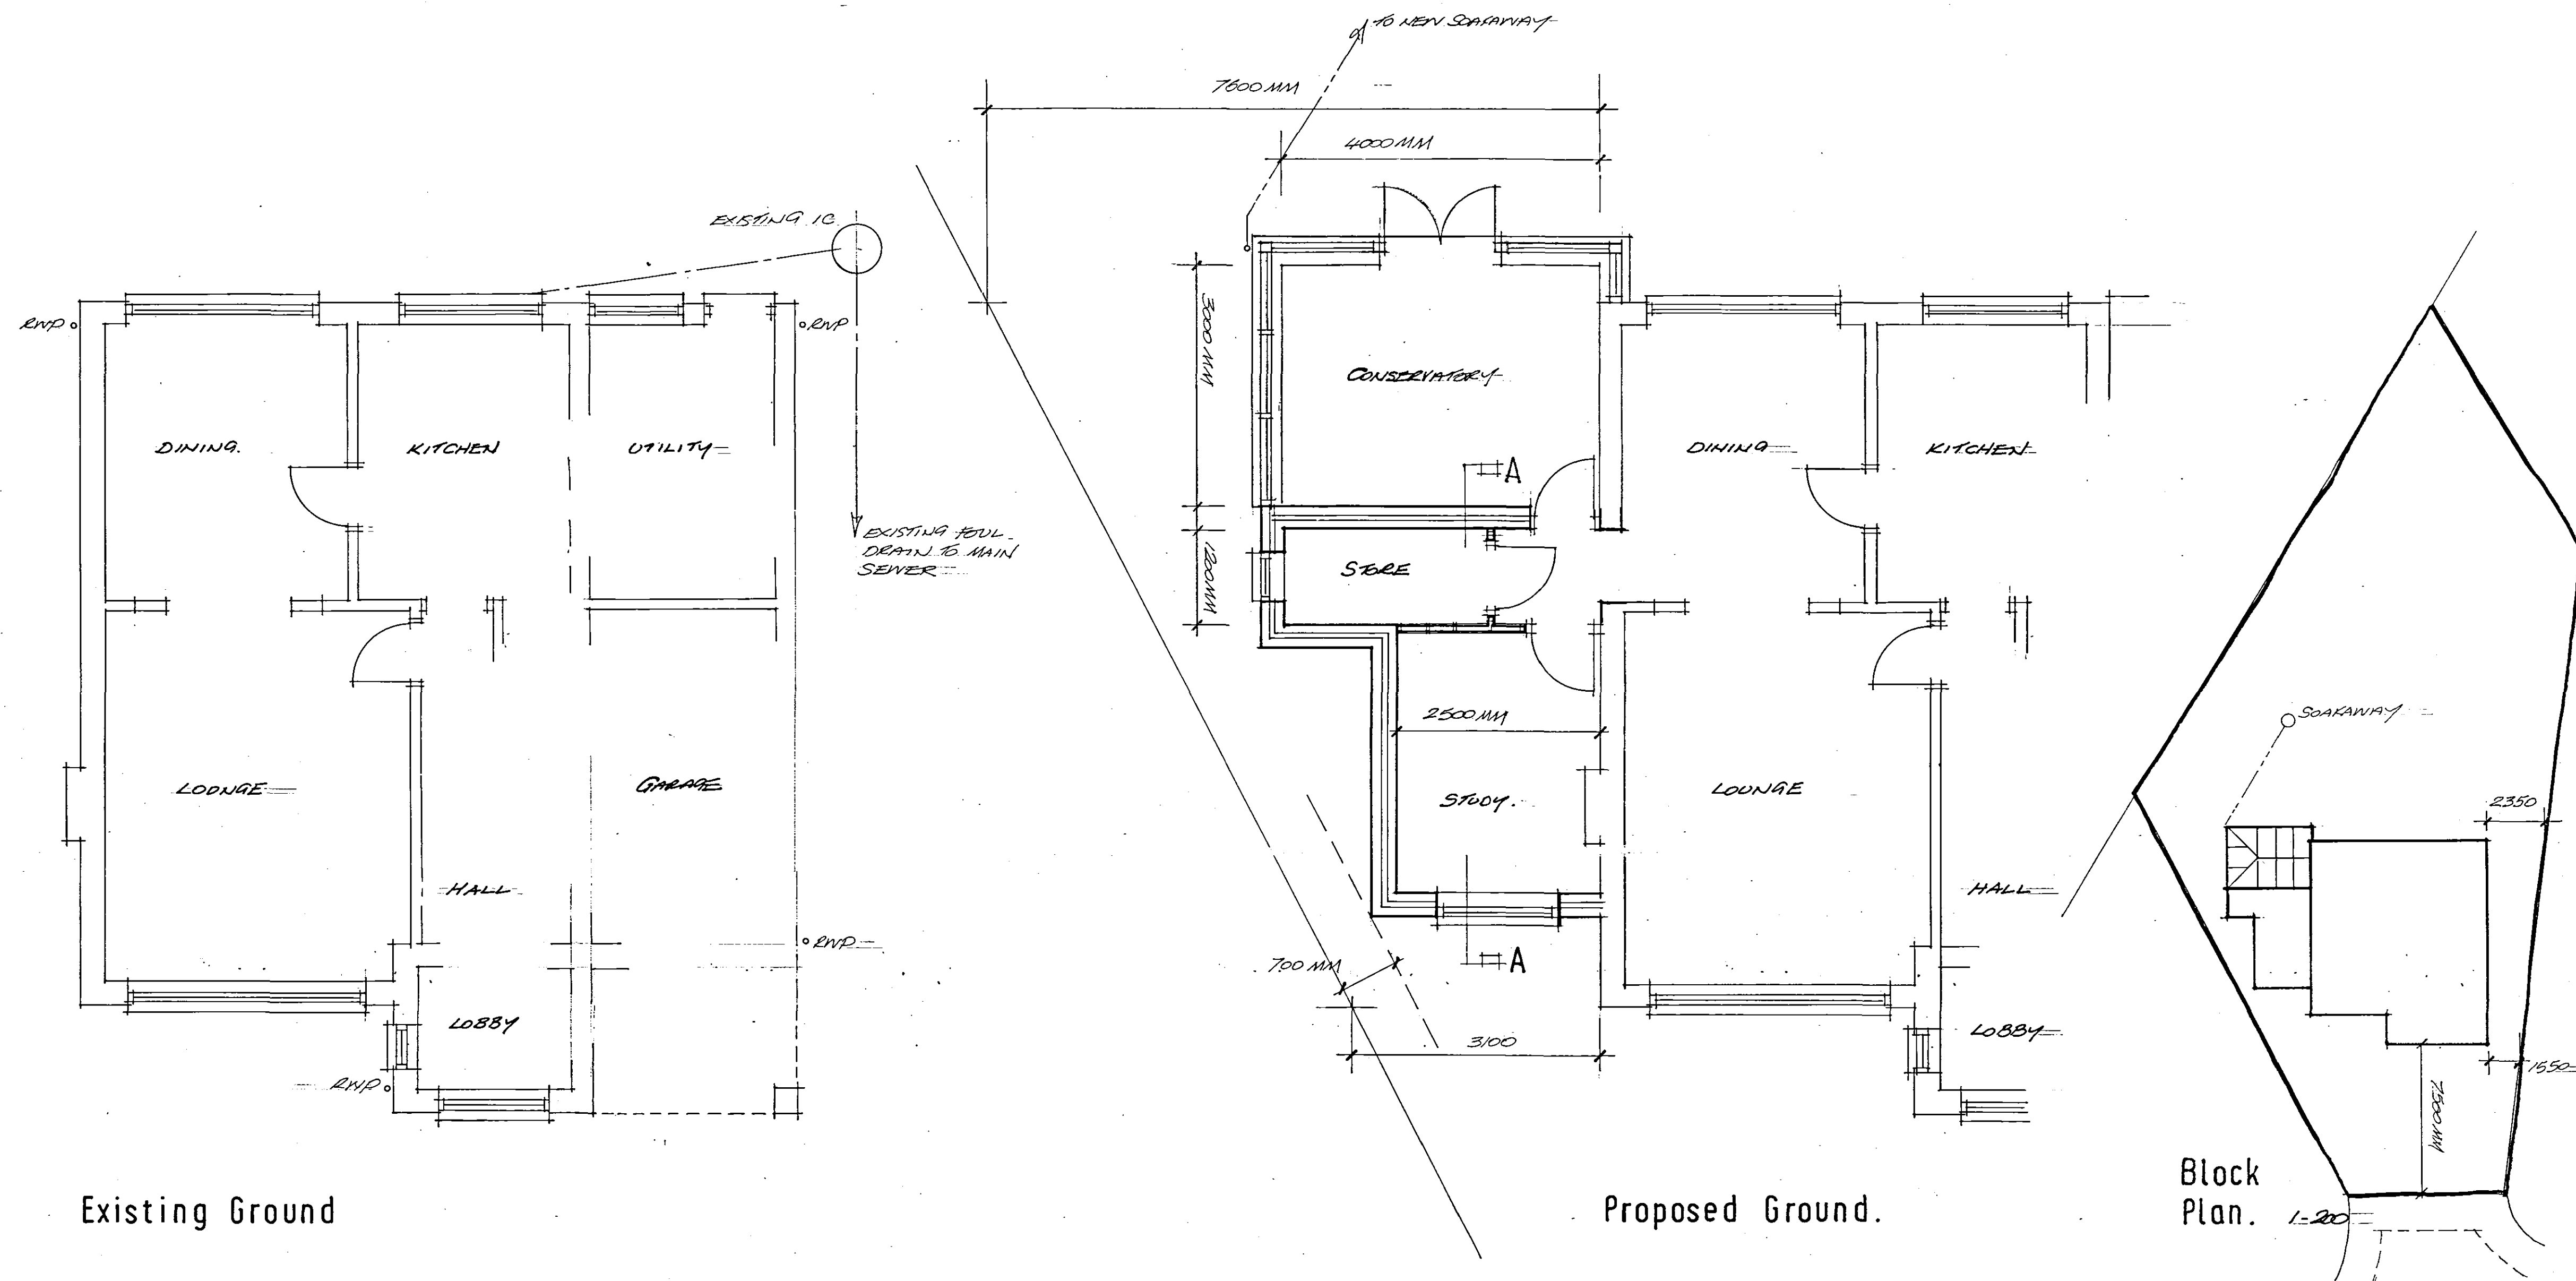

Existing Ground

Proposed Ground.

This drawing is not to be scaled.

1. Contractor to check all dimensions on site prior to commencing work
2. No encroachment at eaves or foundation level across boundaries without written consent of adjoining owners
3. Contractor to inspect Planning & Building Regulation approval documents and is to fully comply with all conditions.
4. Material samples to be submitted to Local Authority and written approval obtained for their use.
5. "Robust Details" to be used in the construction process to ensure compliance with Regulation L1B Conservation of fuel and power in existing dwellings.

SHDC  
Planning & Development

11 JAN 2008

Ref: 0048108

John D Chatwin  
Architectural & Property Services  
63 North Street  
Stilton  
Peterborough  
PE7 3RP  
Telephone 07909 982361 Facsimile 01733 240553  
E-Mail JohnD.Chatwin@btinternet.com

PROPOSED EXTENSION  
12 MAYFAIR DRIVE  
SPALDING.

D. DELVE

Date. AUG 2007

Scale. 1:100 & 1:50

Drg No 191 / 01 A