
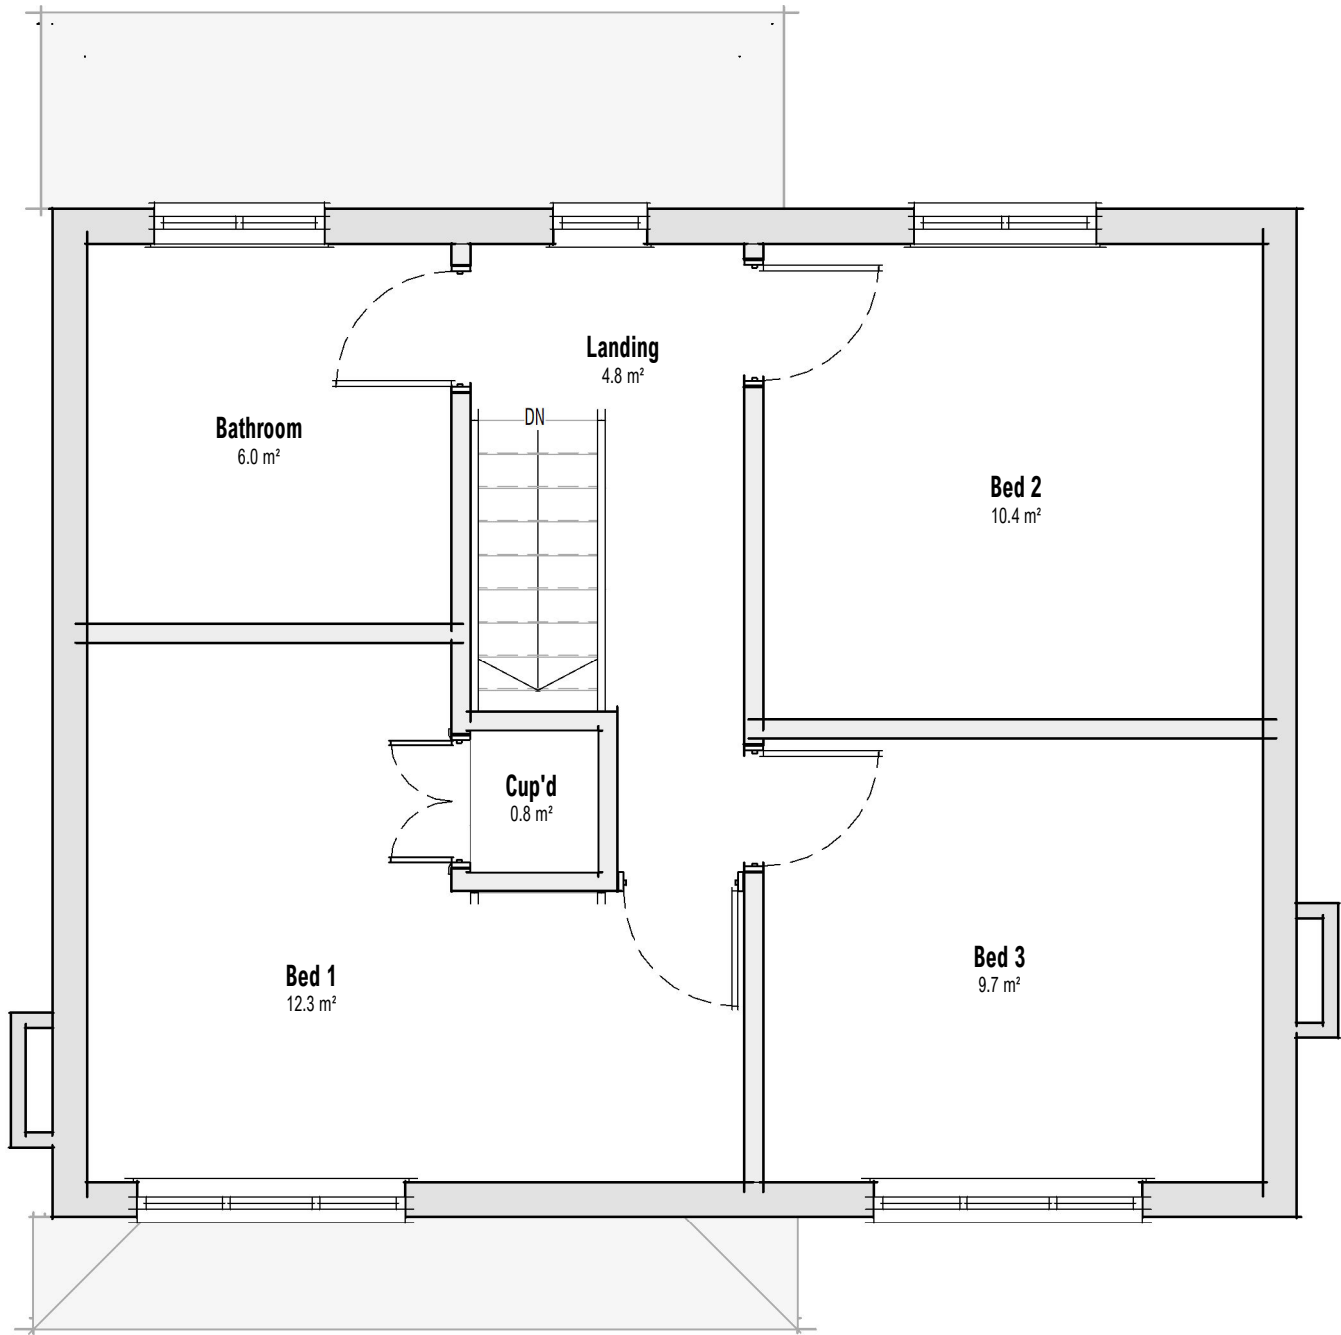


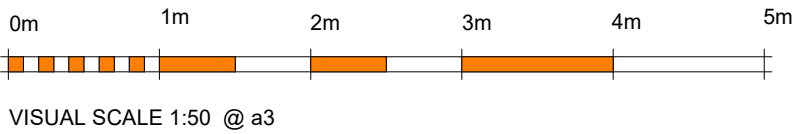

12 - Existing First Floor Schedule		
Name	Area	Perimeter
Bathroom	6.05 m²	9.8 m
Bed 1	12.30 m²	15.8 m
Bed 2	10.35 m²	12.9 m
Bed 3	9.65 m²	12.5 m
Cup'd	0.80 m²	3.6 m
Landing	4.80 m²	11.9 m
Grand total: 6	43.95 m²	66.5 m