


STANDARD MFD BUTTON SIGNAGE

SCALE 1:20 @ A4

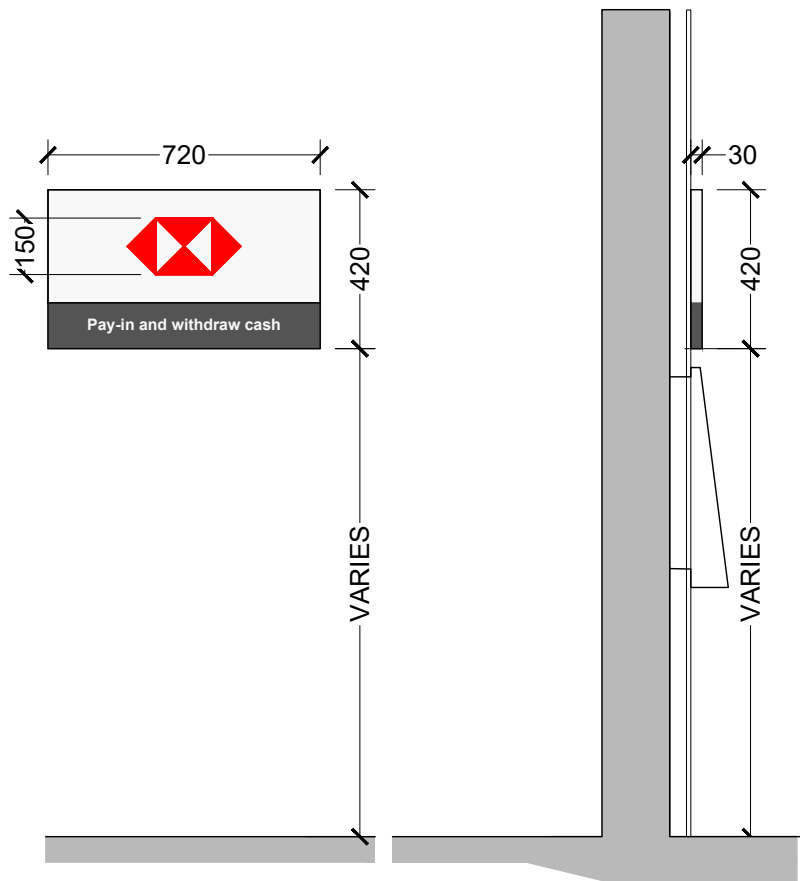

STANDARD MFD BUTTON

MATERIALS:

- Vinyl wrapped foamex board with clear acrylic face panel. Internally illuminated via LED light sheet system.

TEXT COLOUR:

- White, Black & Red. White area's to be illuminated.

ILLUMINATION:

- Internally at 300 cd/m²
- Static

