
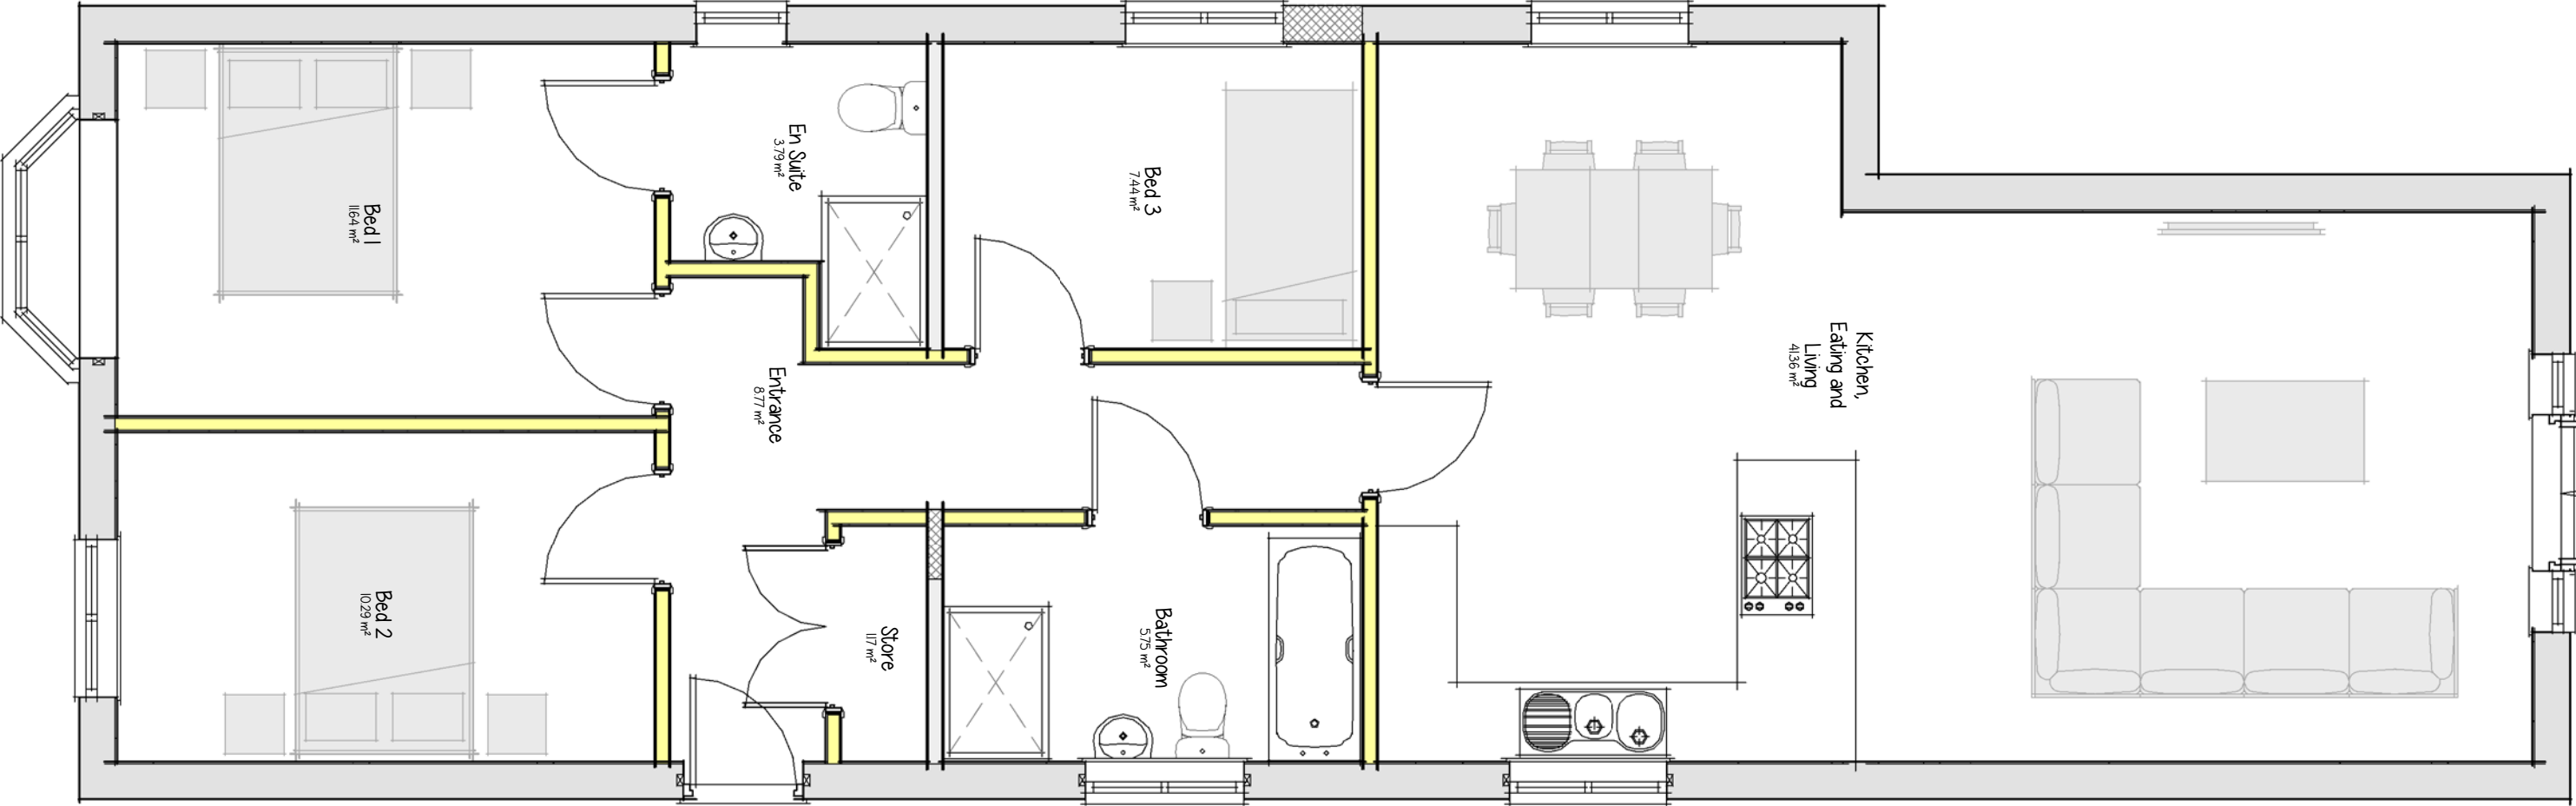


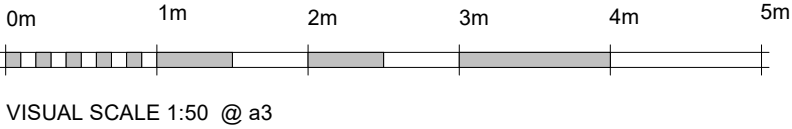

Schedule 08 -Ground Floor Rooms		
Name	Area	Perimeter
Bathroom	5.75 m ²	10.0 m
Bed 1	11.65 m ²	13.9 m
Bed 2	10.30 m ²	13.2 m
Bed 3	7.45 m ²	11.0 m
En Suite	3.80 m ²	8.6 m
Entrance	8.75 m ²	17.9 m
Kitchen, Eating and Living	41.35 m ²	28.5 m
Store	1.15 m ²	4.9 m
Grand total: 8	90.20 m ²	108.0 m