

MILLFIELD NURSERIES
SPALDING COMMON



NOTES:

The details depicted on this drawing are the copyright to Seagate Homes and may not be reproduced without permission. This drawing must not be re-issued, loaned or copied without the consent. Errors omissions and discrepancies should be reported to the originator immediately.

All dimensions to be checked on site prior to construction or off-site fabrication by the Contractor, his Sub-contractor or Supplier.

Do not scale plans - use figure or grid dimensions where given. Any deviation from the drawing is to be reported to the originator immediately.

IF IN DOUBT ASK !

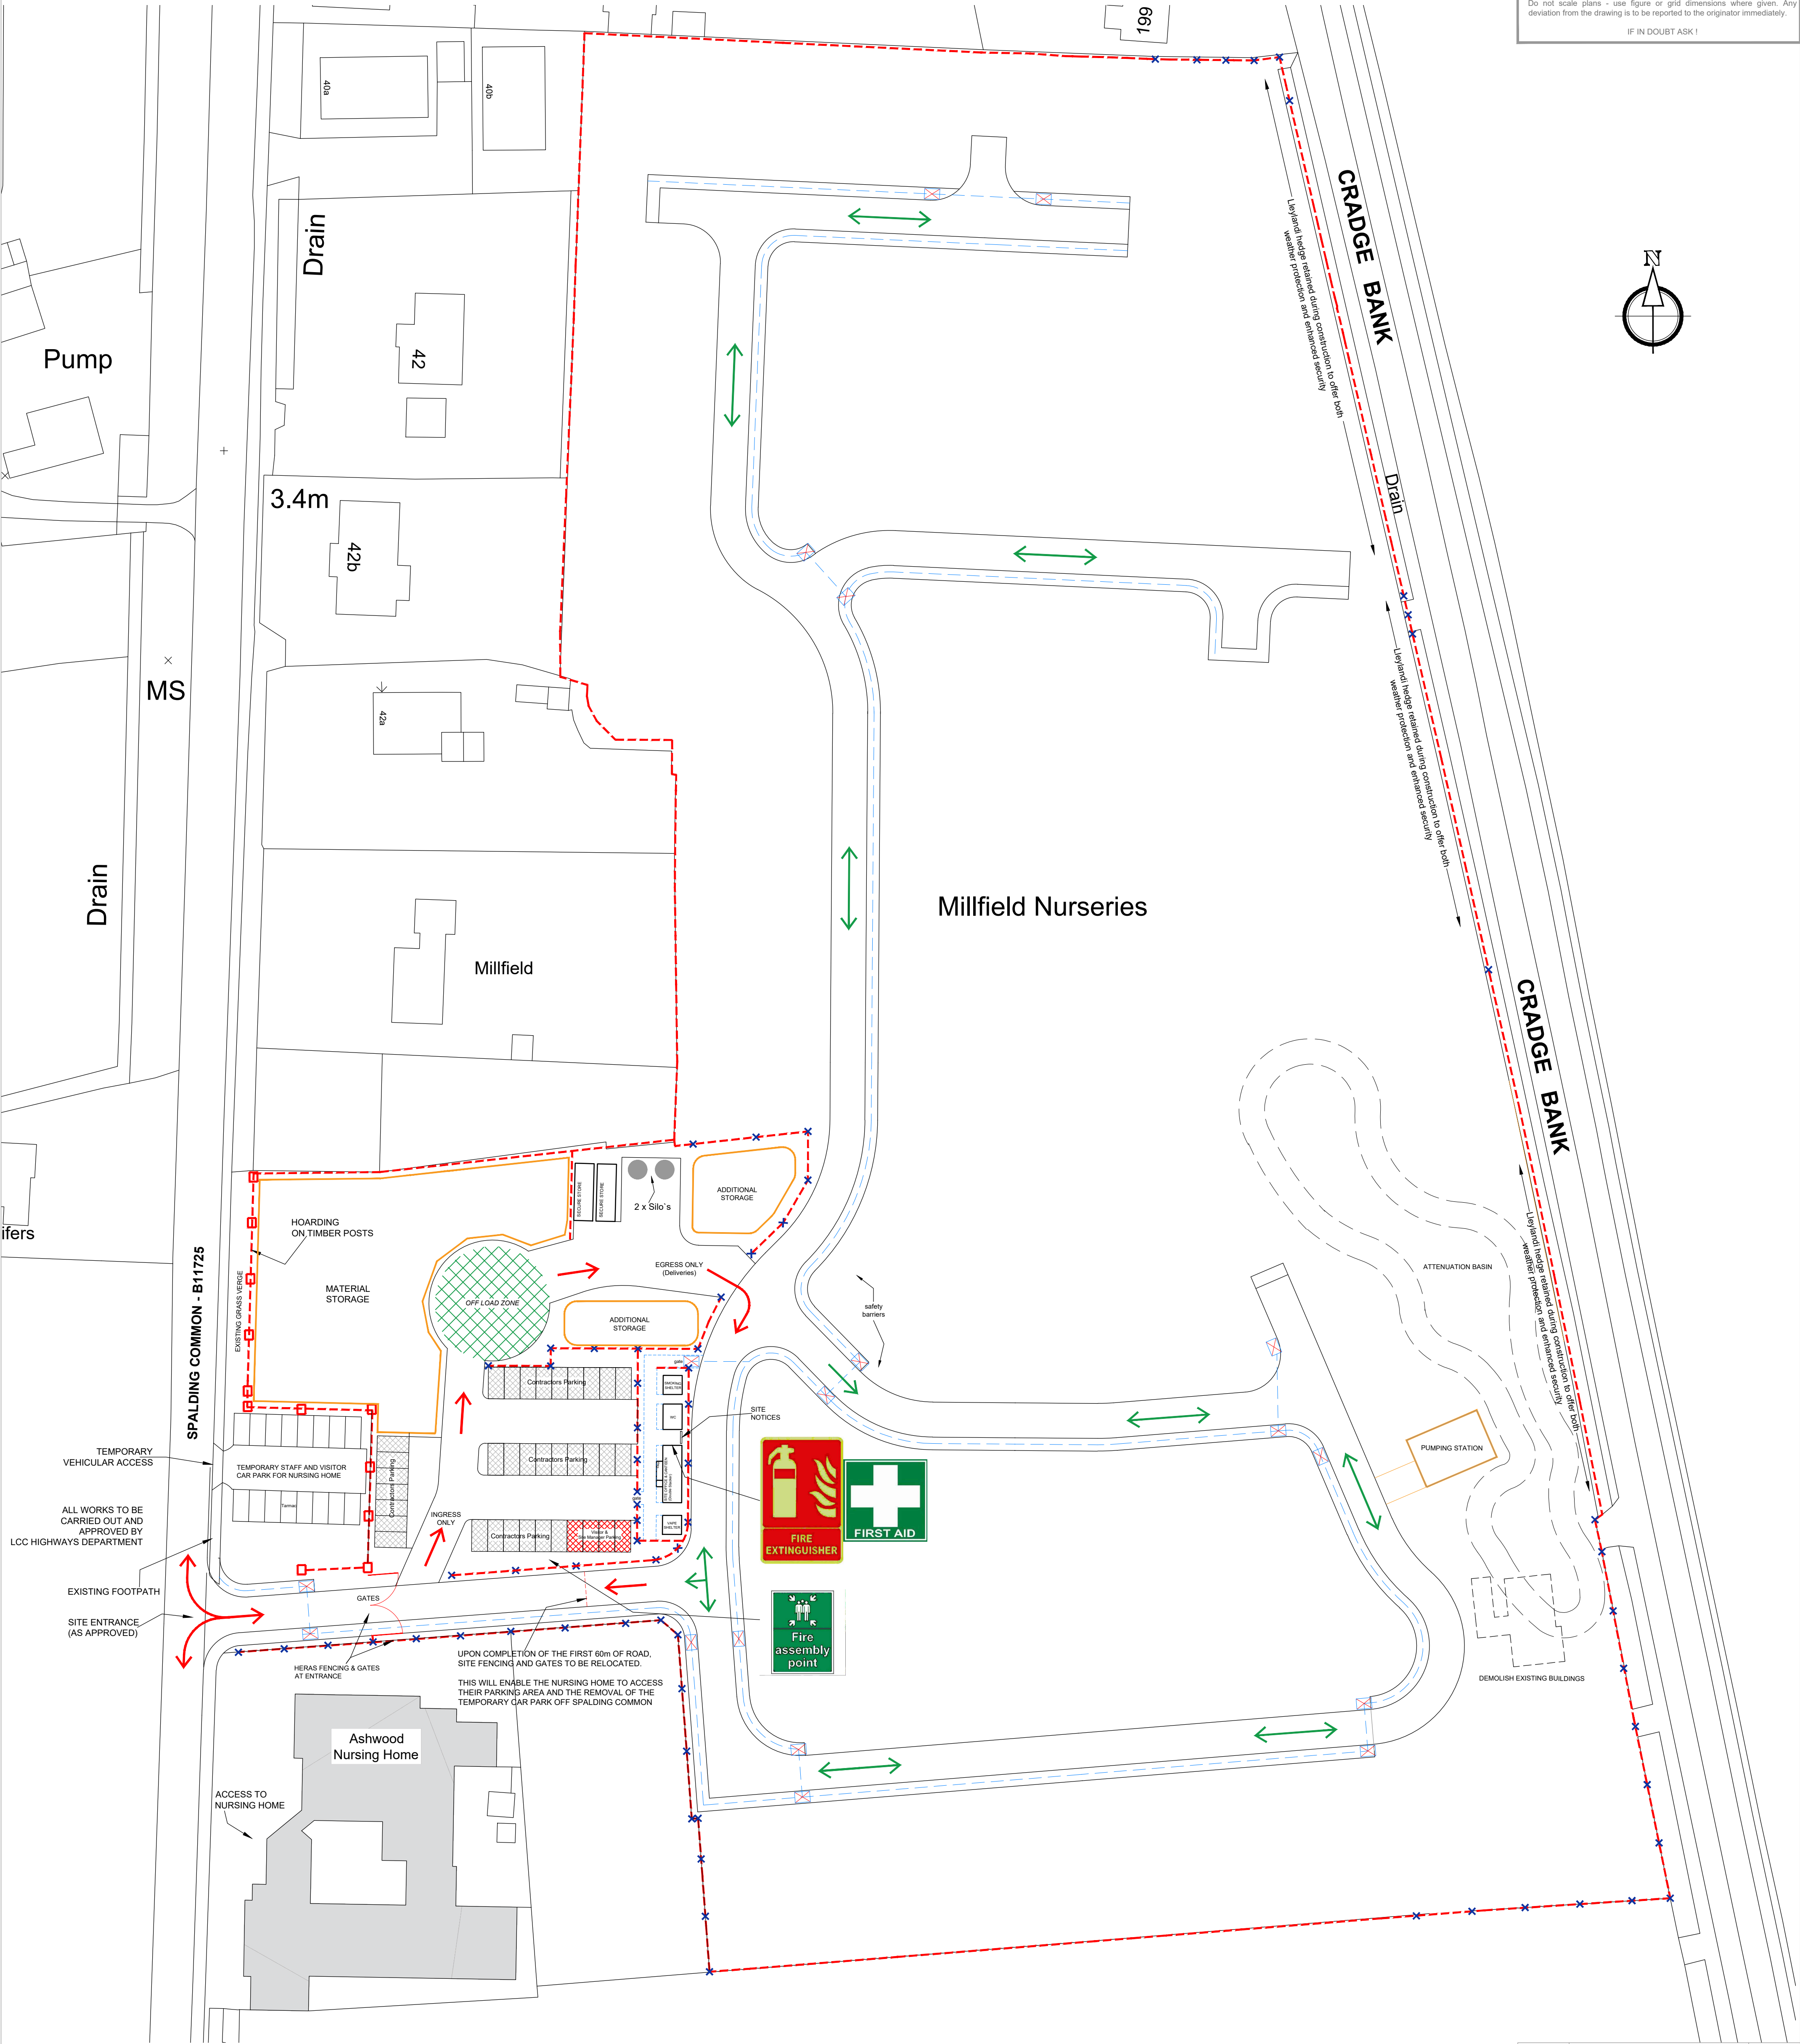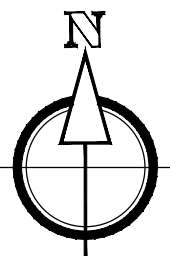

- LEGEND**
- Site Traffic
 - Pedestrian Walkway
 - Crossing Point
 - Site / Contractors Parking
 - Materials Storage
 - Materials Deliveries
 - Heras Fencing
 - Heras Fencing on Timber Posts
 - Brand Coloured Hoarding on Timber Posts

C	Compound and Storage area re-located on site	13.01.2022
B	SITE Hoarding Identified along Spalding Common	22.12.21
A	Layout amended to indicate deliveries via Spalding Common	23.04.2021
Revision	Notes	Date



Project:	PROPOSED RESIDENTIAL DEVELOPMENT, MILLFIELD NURSERY, SPALDING COMMON, SPALDING	
Drawing:	CONSTRUCTION MANAGEMENT PLAN	
Drawn:	MD	Date: 04.02.2021
Status:	PLANNING	Scale: 1:500 @ A1
Drawing Number:	MNSC-SH-SP-CMP-1000 C	