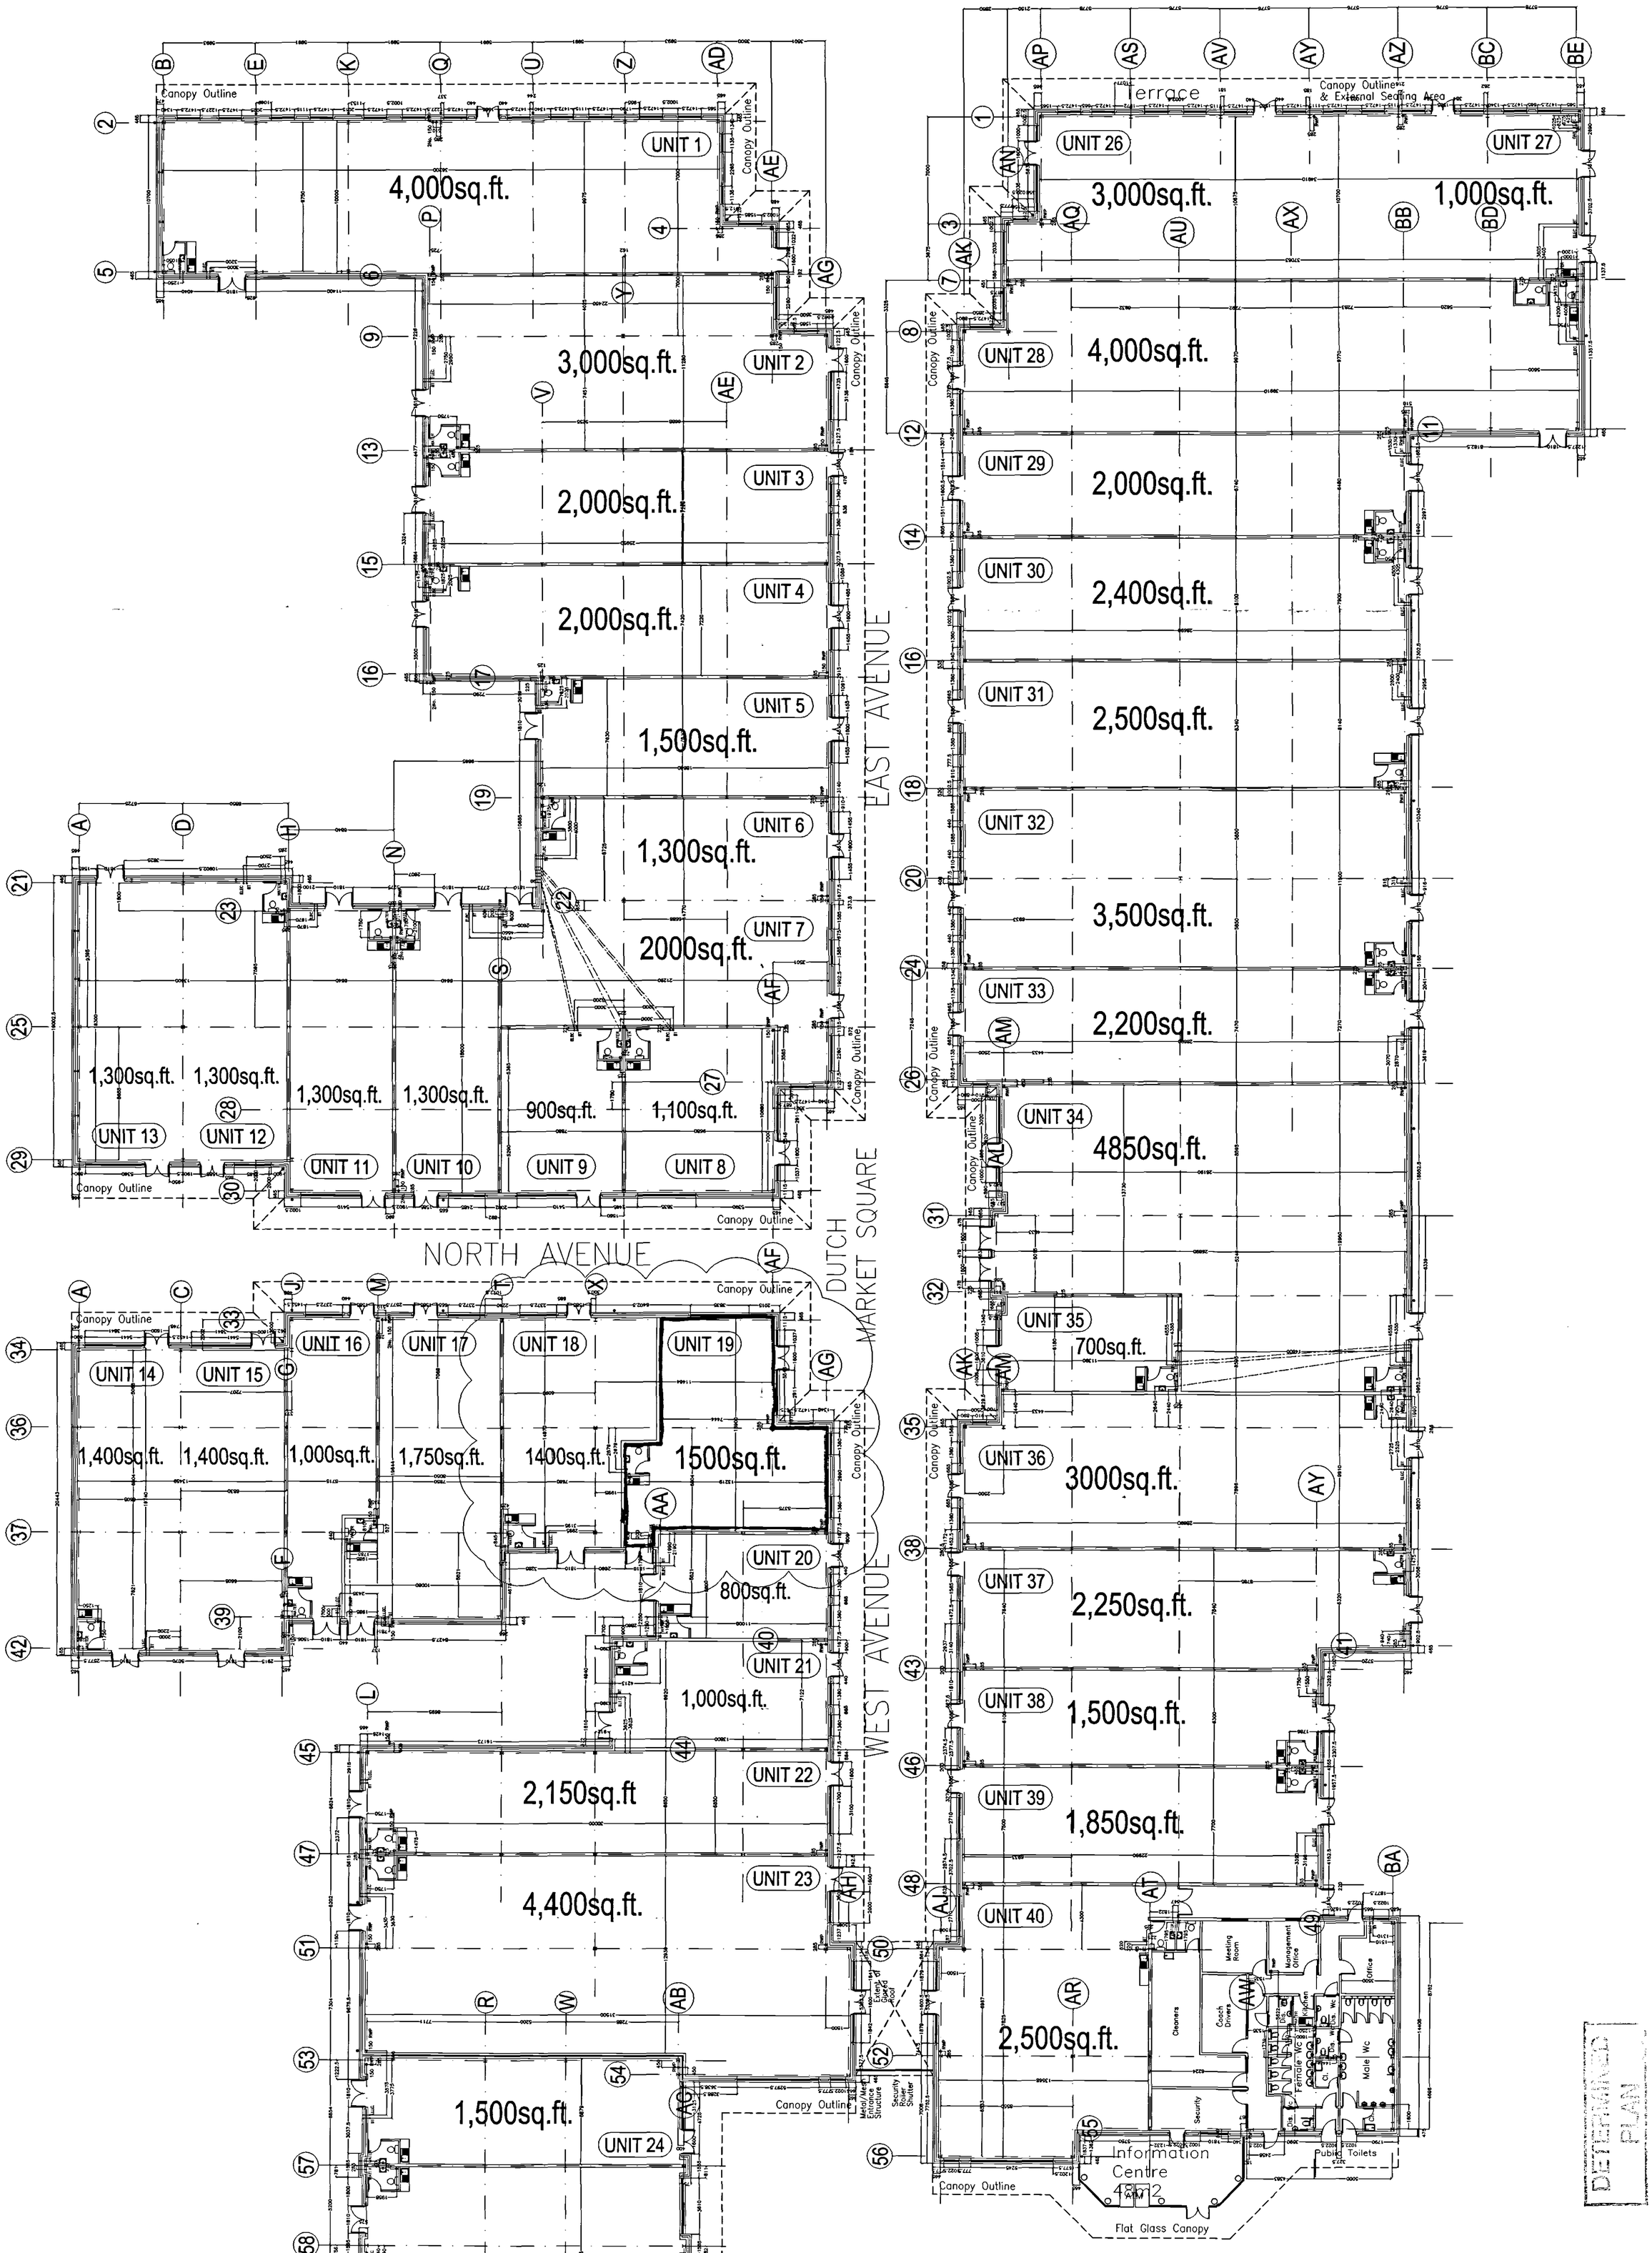


E	02.07.03	Units 18&19 altered to 1400sq.ft. & 1500sq.ft respectively. Services relocated in line with alteration. Units 20 & 21 moved 450mm from grid to give 285mm distance	S.Shepherd
D	27.06.03	Party wall between units 12 & 13 omitted. 1No. toilet block and unit 13 services omitted. Remaining services and toilet relocated. Grid dimensions added.	S.Shepherd S.Bush
C	17.06.03	Party wall between Units 14&15 omitted. 1 No. toilet block & services omitted and toilet relocated.	SMG S.Bush
B	28.05.03	External RWP's added. Steelwork updated.	S.Shepherd S Geering
A	09.05.03	Toilet arrangements altered as shown. Winows to Units 33 & 36 added as shown.	S.Shepherd S.Bush
REV	DATE	DESCRIPTION	

Received: Action:

Comments:

Interserve Building

Springfields Outlet Shopping & Festival Gardens
Holbeach Road / Camel Gate
Spalding, Lincolnshire

GENERAL ARRANGEMENT
RETAIL UNITS GROUND FLOOR LAYOUT

Date: Feb '03 | Scale: 1:200 | Drawn: S.Shepherd | Checked: S. Bush | Drawing No. 3729-1-GA-100 E

WATSON BATTY ARCHITECTS LTD
Telephone 01643 876565
Facsimile 01943 862300
1-3 TOWN GATE GUISELEY, LEEDS LS20 9JB
Email enquiries@watsonbatty.com
Web www.watsonbatty.com

ISO 9001:2000

WATSON BATTY constructionline ARCHITECTS LTD

Copyright © Watson Batty Architects Ltd

CAD_REF: G:\Interserve\Spalding\GA-100\3729-1-100