


Contractor to check all Dimensions on site prior to ordering materials / commencing work.Do Not Scale from this Drawing - If in doubt then please ask

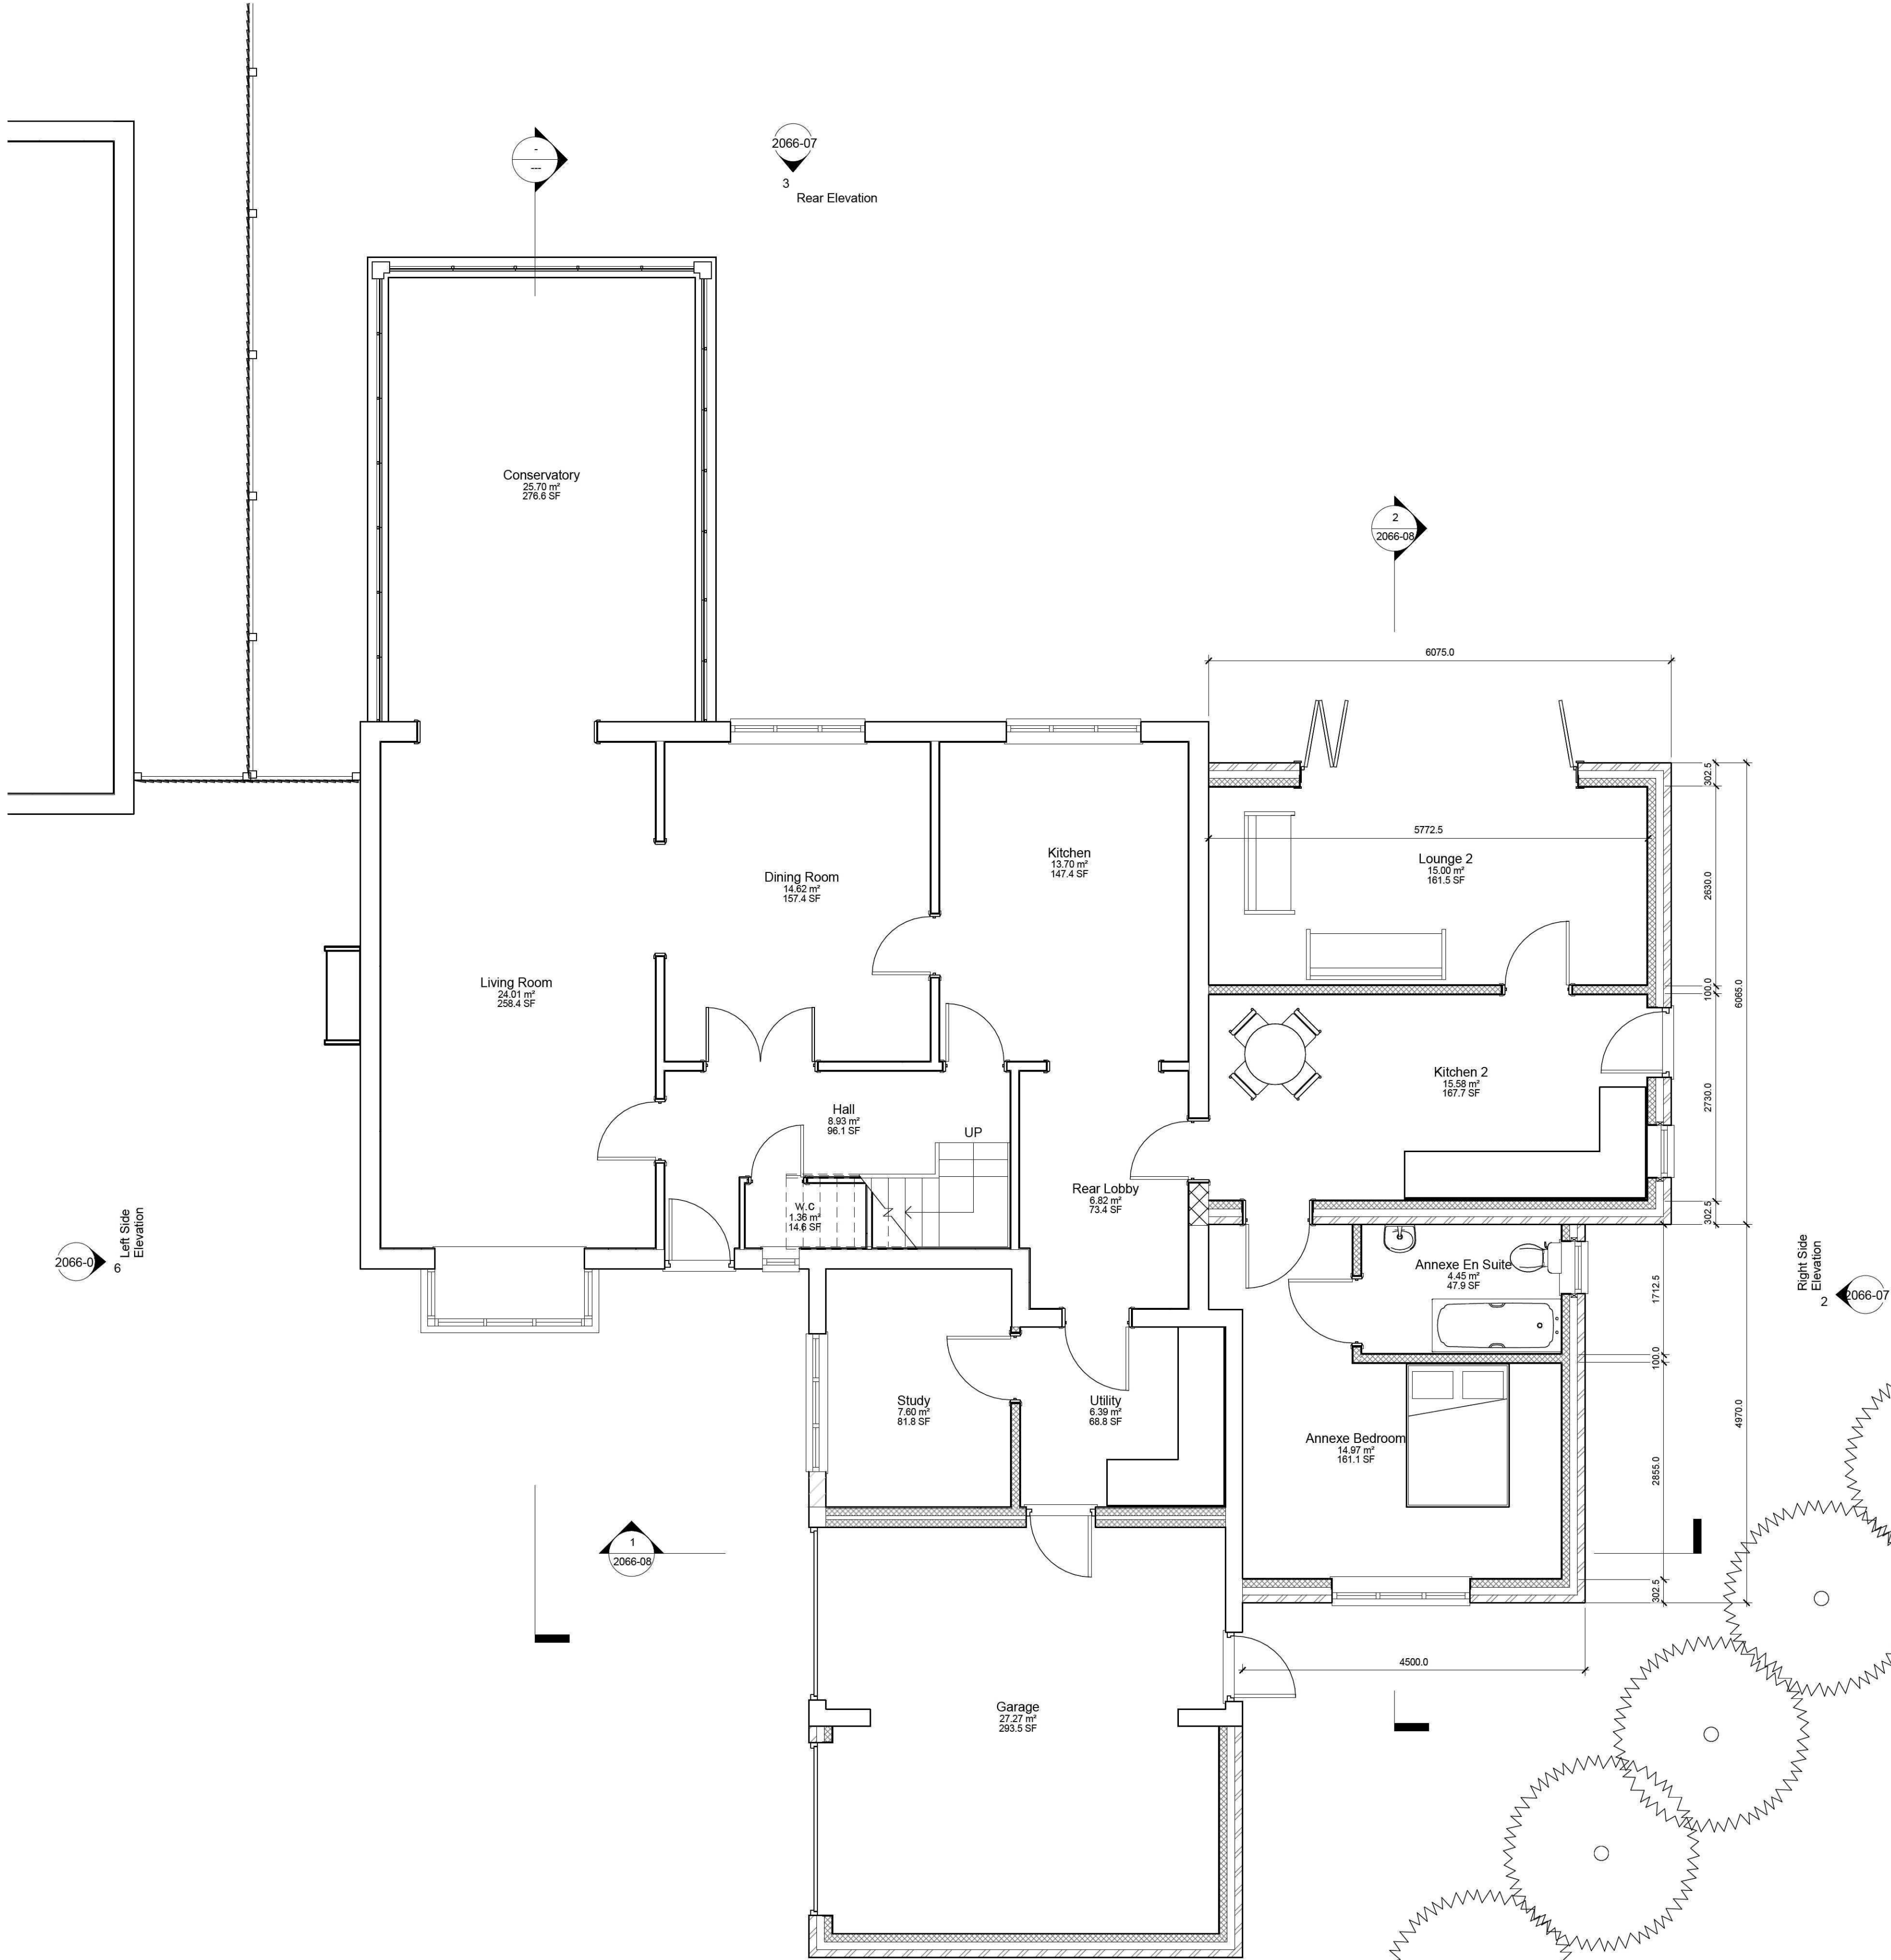

Room Schedule			
Name	Area	Perimeter	Level
Conservatory	25.70 m²	20550.0	Ground Floor
Living Room	24.01 m²	20520.0	Ground Floor
Dining Room	14.62 m²	15360.0	Ground Floor
Kitchen	13.70 m²	14520.0	Ground Floor
Rear Lobby	6.82 m²	10592.5	Ground Floor
w.c	1.36 m²	4889.8	Ground Floor
Hall	8.93 m²	15600.0	Ground Floor
Garage	27.27 m²	23234.2	Ground Floor
Utility	6.39 m²	10140.5	Ground Floor
Study	7.60 m²	11183.0	Ground Floor
Lounge 2	15.00 m²	16730.0	Ground Floor
Kitchen 2	15.58 m²	16930.0	Ground Floor
Annexe Bedroom	14.97 m²	18570.0	Ground Floor
Annexe En Suite	4.45 m²	8640.0	Ground Floor
Bed 1	16.10 m²	17110.0	1st Floor
Bed 3	11.45 m²	13540.0	1st Floor
Bed 2	13.70 m²	14920.0	1st Floor
Landing	15.92 m²	18900.0	1st Floor
Bathroom	5.71 m²	9580.0	1st Floor
En Suite 1	3.48 m²	7580.0	1st Floor
a.c	1.01 m²	4100.0	1st Floor
En Suite 2	12.99 m²	15265.0	1st Floor
Bedroom 4	30.58 m²	22700.0	1st Floor
Grand Total: 23	297.33 m²	331555.0	

Issued For Clients Comments /
Approval Only

GENERAL CONDITIONS
Contractors are responsible for checking all dimensions on site when work commences and before ordering any materials.Any discrepancies should be brought to the attention of the Client for remedial action before commencing further.
All materials not specified to be of a standard suitable for the work proposed and be fit for purpose.All work to be in accordance with good building practise and all necessary BS codes for Workmanship on Building Sites.

A - 11.01.12 - Amended to suit Client
Revisions

Client:
Mr R Pilvousek

Site:
Proposed Granny Annexe
and First Floor Extension
above Existing Garage

Drg Title:
Proposed Grd
Floor



"Treetops", The Raceground,
Spalding
PE 11 3AP
Tel : 01775 768 921
e-mail: jason@remwaydesign.co.uk

Drawing Number	Revision:
a1	2066-05
	A

1 Ground Floor
1 : 50