


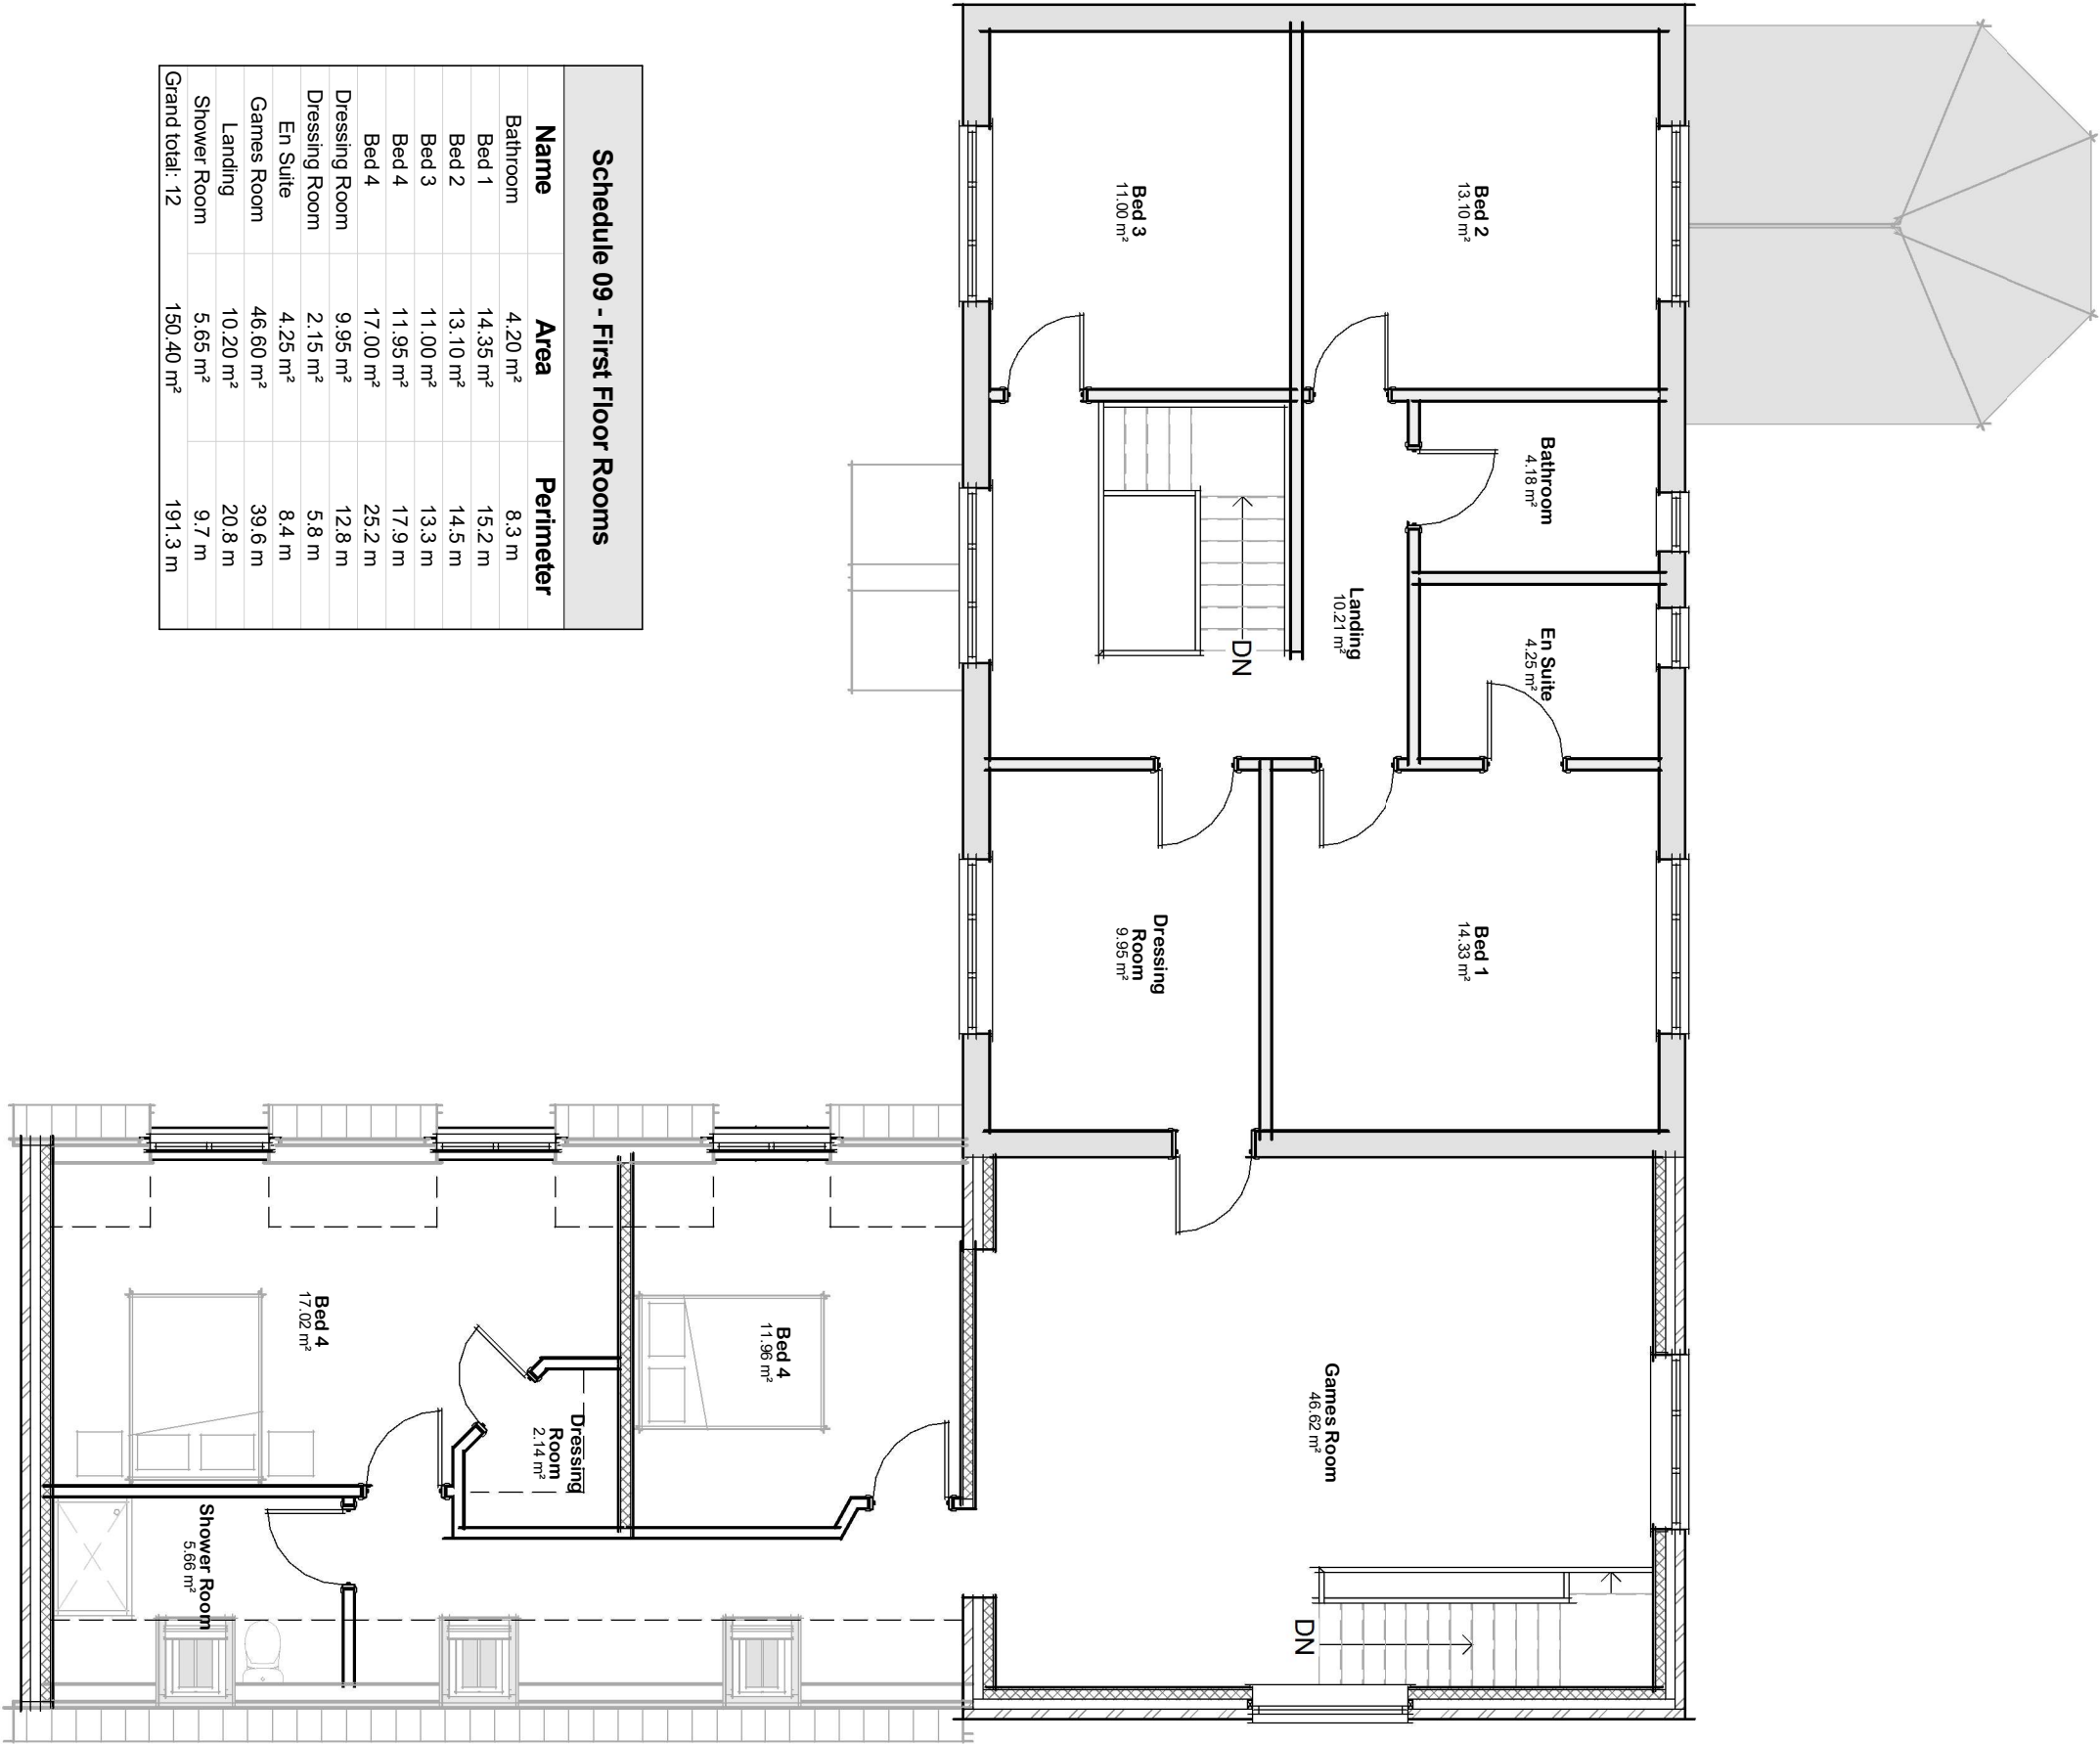

Schedule 09 - First Floor Rooms		
Name	Area	Perimeter
Bathroom	4.20 m²	8.3 m
Bed 1	14.35 m²	15.2 m
Bed 2	13.10 m²	14.5 m
Bed 3	11.00 m²	13.3 m
Bed 4	11.95 m²	17.9 m
Bed 4	17.00 m²	25.2 m
Dressing Room	9.95 m²	12.8 m
Dressing Room	2.15 m²	5.8 m
En Suite	4.25 m²	8.4 m
Games Room	46.60 m²	39.6 m
Landing	10.20 m²	20.8 m
Shower Room	5.65 m²	9.7 m
Grand total: 12	150.40 m²	191.3 m

Plan 02 - First
1 : 75