



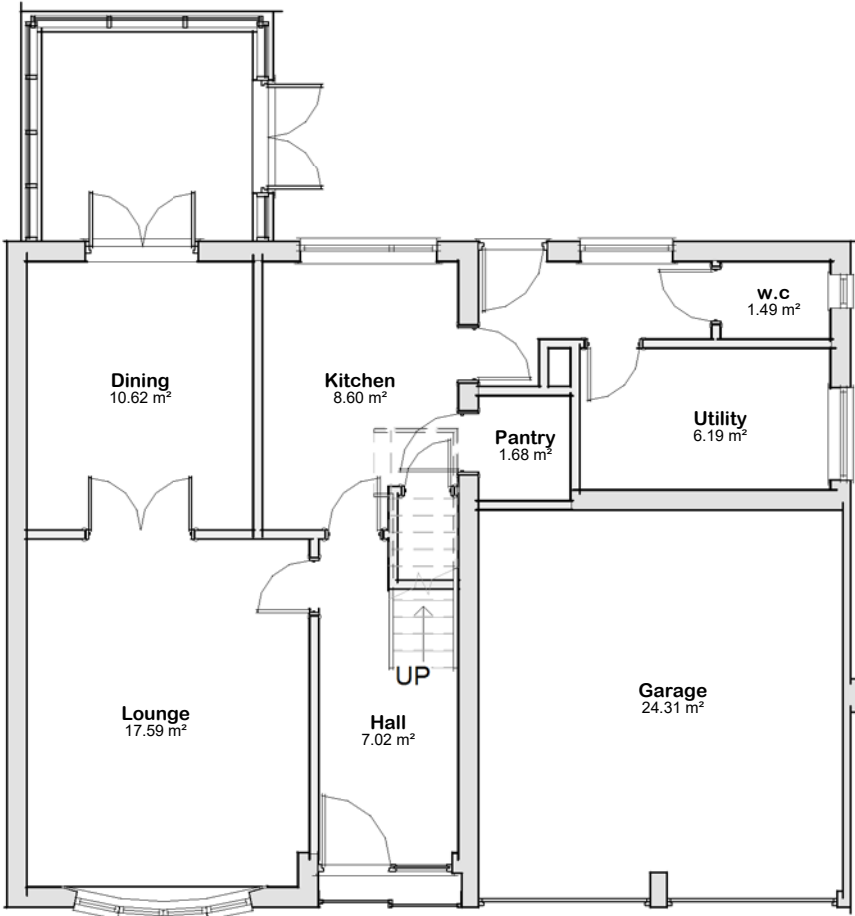

Plan 01 - Ground
1 : 100

Schedule 08 -Ground Floor Rooms		
Name	Area	Perimeter
Dining	10.60 m²	13.1 m
Garage	24.30 m²	20.2 m
Hall	7.00 m²	12.0 m
Kitchen	8.60 m²	12.2 m
Lounge	17.60 m²	16.8 m
Pantry	1.70 m²	5.2 m
Utility	6.20 m²	10.4 m
w.c	1.50 m²	5.0 m
Grand total: 8	77.50 m²	94.9 m

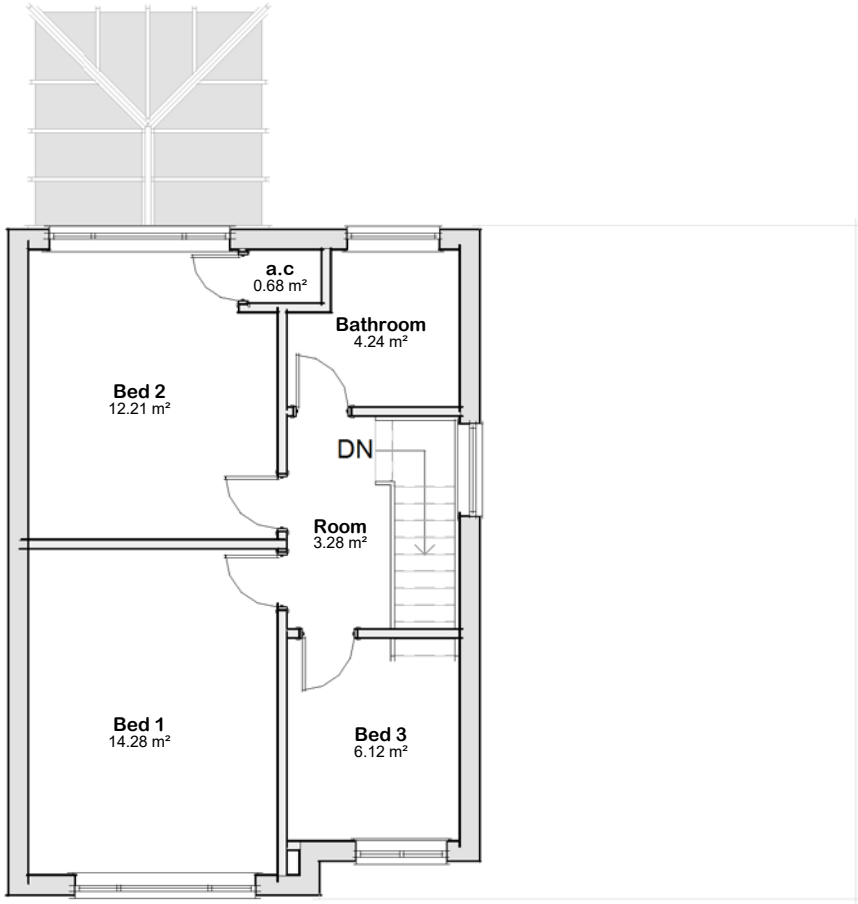

Plan 02 - First
1 : 100

Schedule 09 - First Floor Rooms		
Name	Area	Perimeter
a.c	0.70 m²	3.4 m
Bathroom	4.25 m²	8.7 m
Bed 1	14.30 m²	15.3 m
Bed 2	12.20 m²	14.3 m
Bed 3	6.10 m²	9.9 m
Room	3.30 m²	8.0 m
Grand total: 6	40.80 m²	59.4 m