
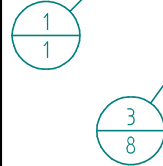


PARTS LIST			
ITEM No	DRAWING No	TITLE	QTY
1	30093_PR02_A06	ARRGT-FRONT PANEL ASSEMBLY-LH	1
2	30093_PR02_A07	ARRGT-FRONT PANEL ASSEMBLY-RH	1
3	C10067	M4 X 10 CSK SOCKET HEAD SCREW	8
4	M3 x 10 CSK SCREW	M3 x 10 CSK SCREW	4
5	MFAS-M08V-020BLK	M8 x 20 CSK SOCKET HEAD SCREW	2
6	Old -26495A42	ARRGT - FRAME ASSEMBLY	1
7	Old -26495A43A	ARRGT - FAB WALL BRACKET	1
8	Old -26495P54	EDGE DIFFUSER	1
9	Old -26495P55	COVER PLATE	2

Revisions			
Rev No	Date	Brief Description	Actioned
01	18/08/2023	FIRST ISSUE	TH

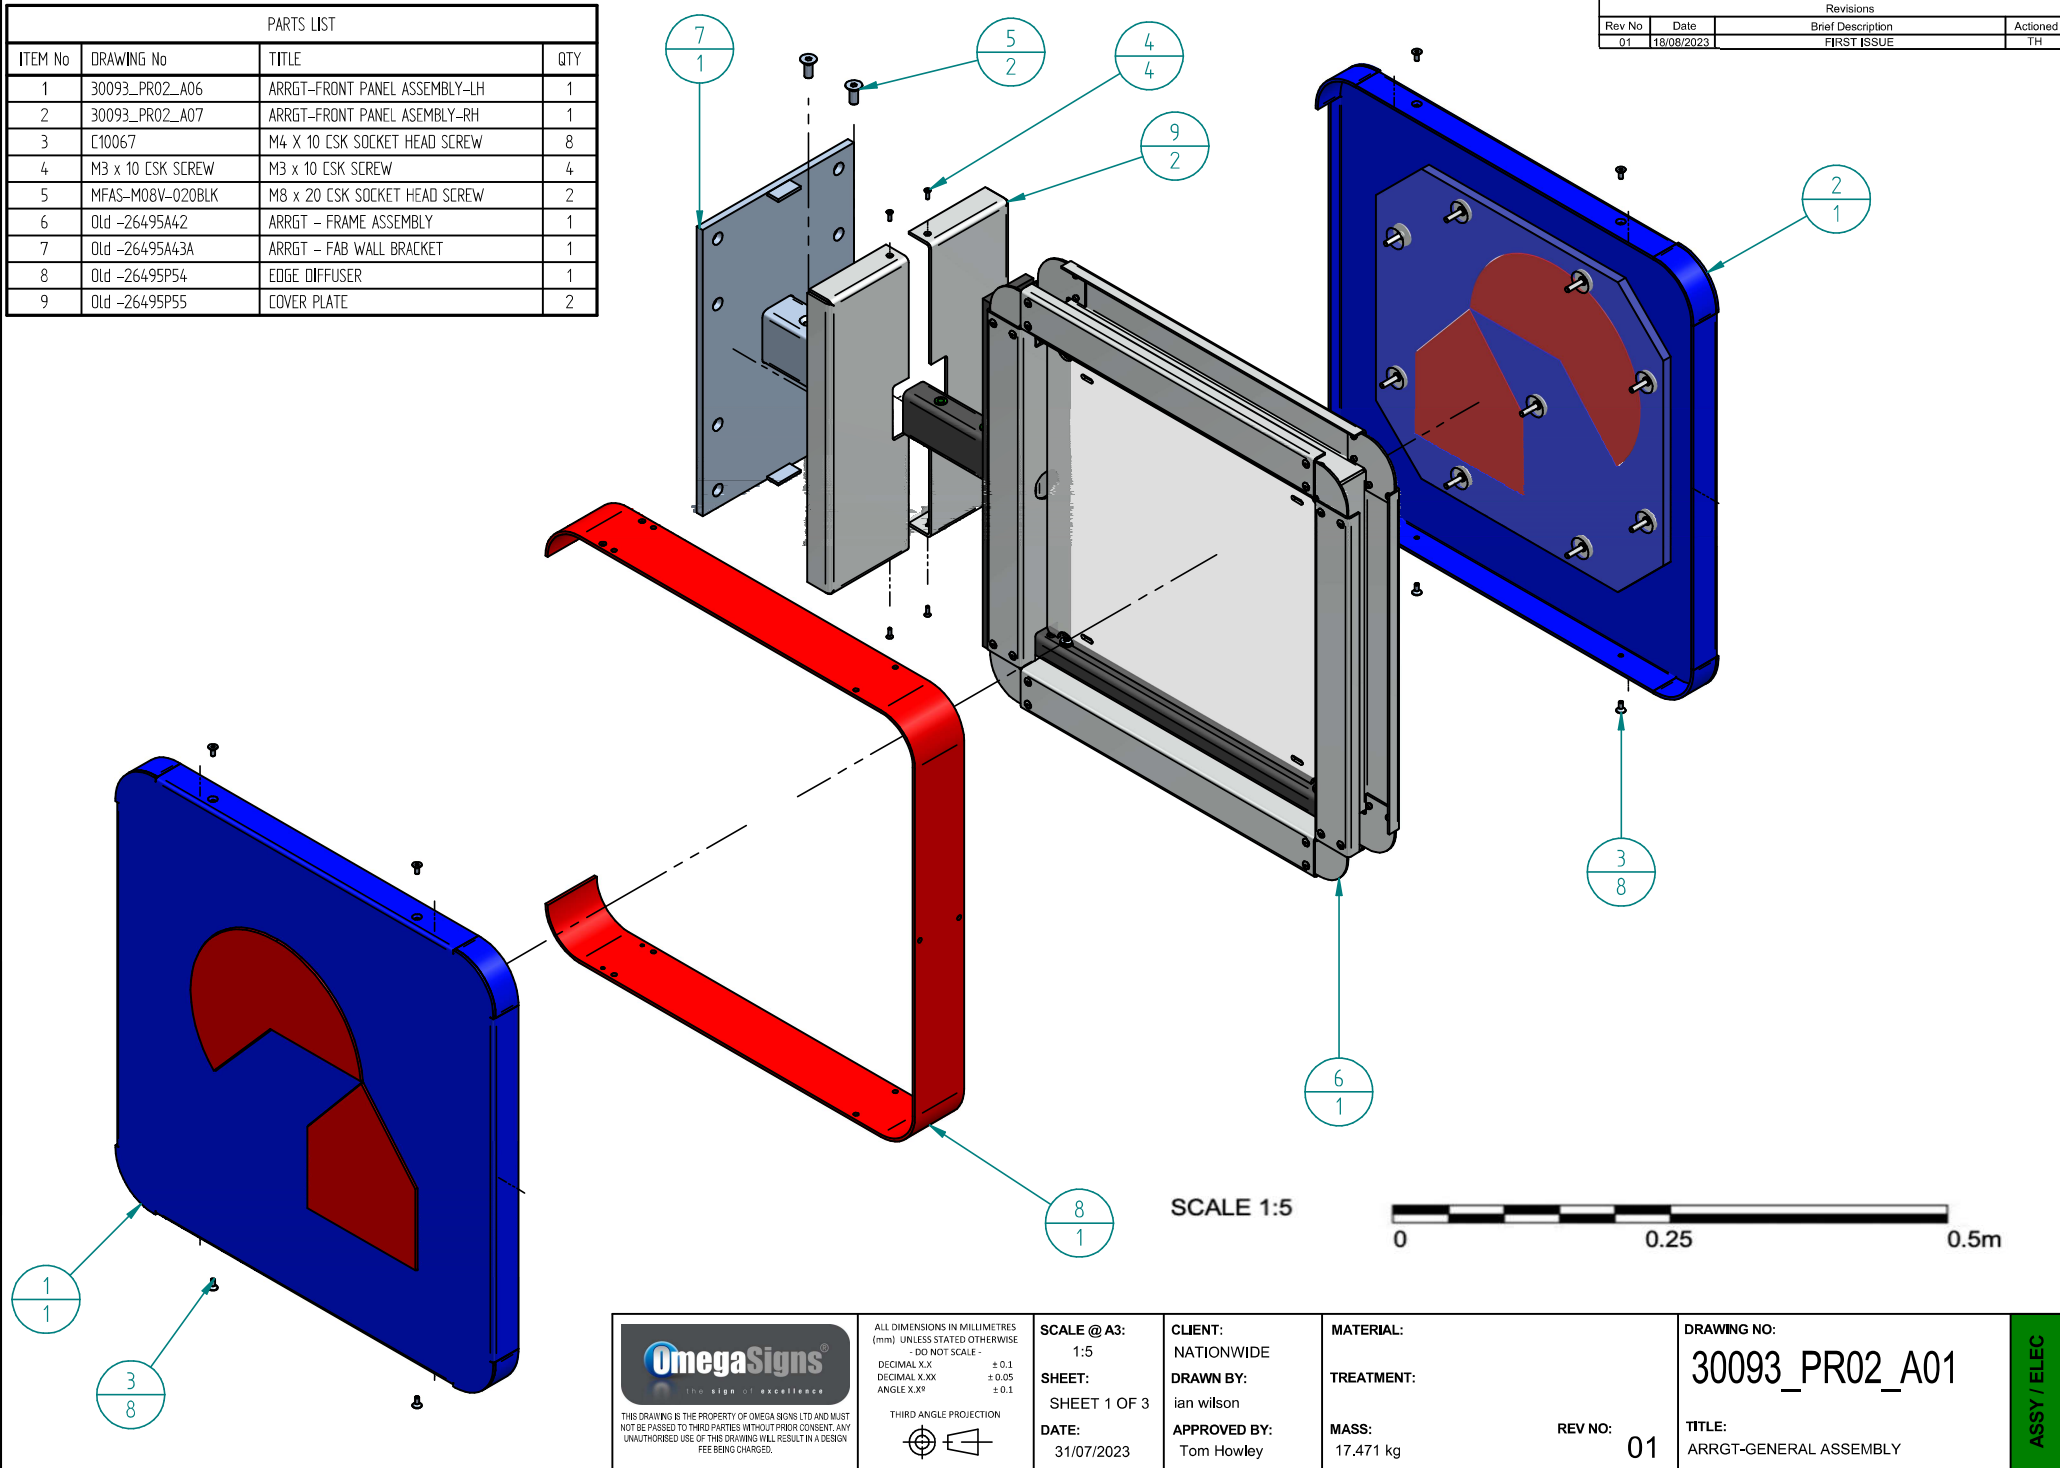

THE SIGN OF EXCELLENCE

THIS DRAWING IS THE PROPERTY OF OMEGA SIGNS LTD AND MUST NOT BE PASSED TO THIRD PARTIES WITHOUT PRIOR CONSENT. ANY UNAUTHORISED USE OF THE DRAWING WILL RESULT IN A DESIGN FEE BEING CHARGED.

ALL DIMENSIONS IN MILLIMETRES (mm) UNLESS STATED OTHERWISE

- DO NOT SCALE -

DECIMAL X.X ± 0.1

DECIMAL X.XX ± 0.05

ANGLE X.X° ± 0.1

THIRD ANGLE PROJECTION

SCALE @ A3: 1:5

SHEET: SHEET 1 OF 3

DATE: 31/07/2023

CLIENT: NATIONWIDE

DRAWN BY: ian wilson

APPROVED BY: Tom Howley

MATERIAL:

TREATMENT:

MASS: 17.471 kg

REV NO: 01

DRAWING NO: 30093_PR02_A01

TITLE: ARRG-GENERAL ASSEMBLY

ASSY / ELEC