


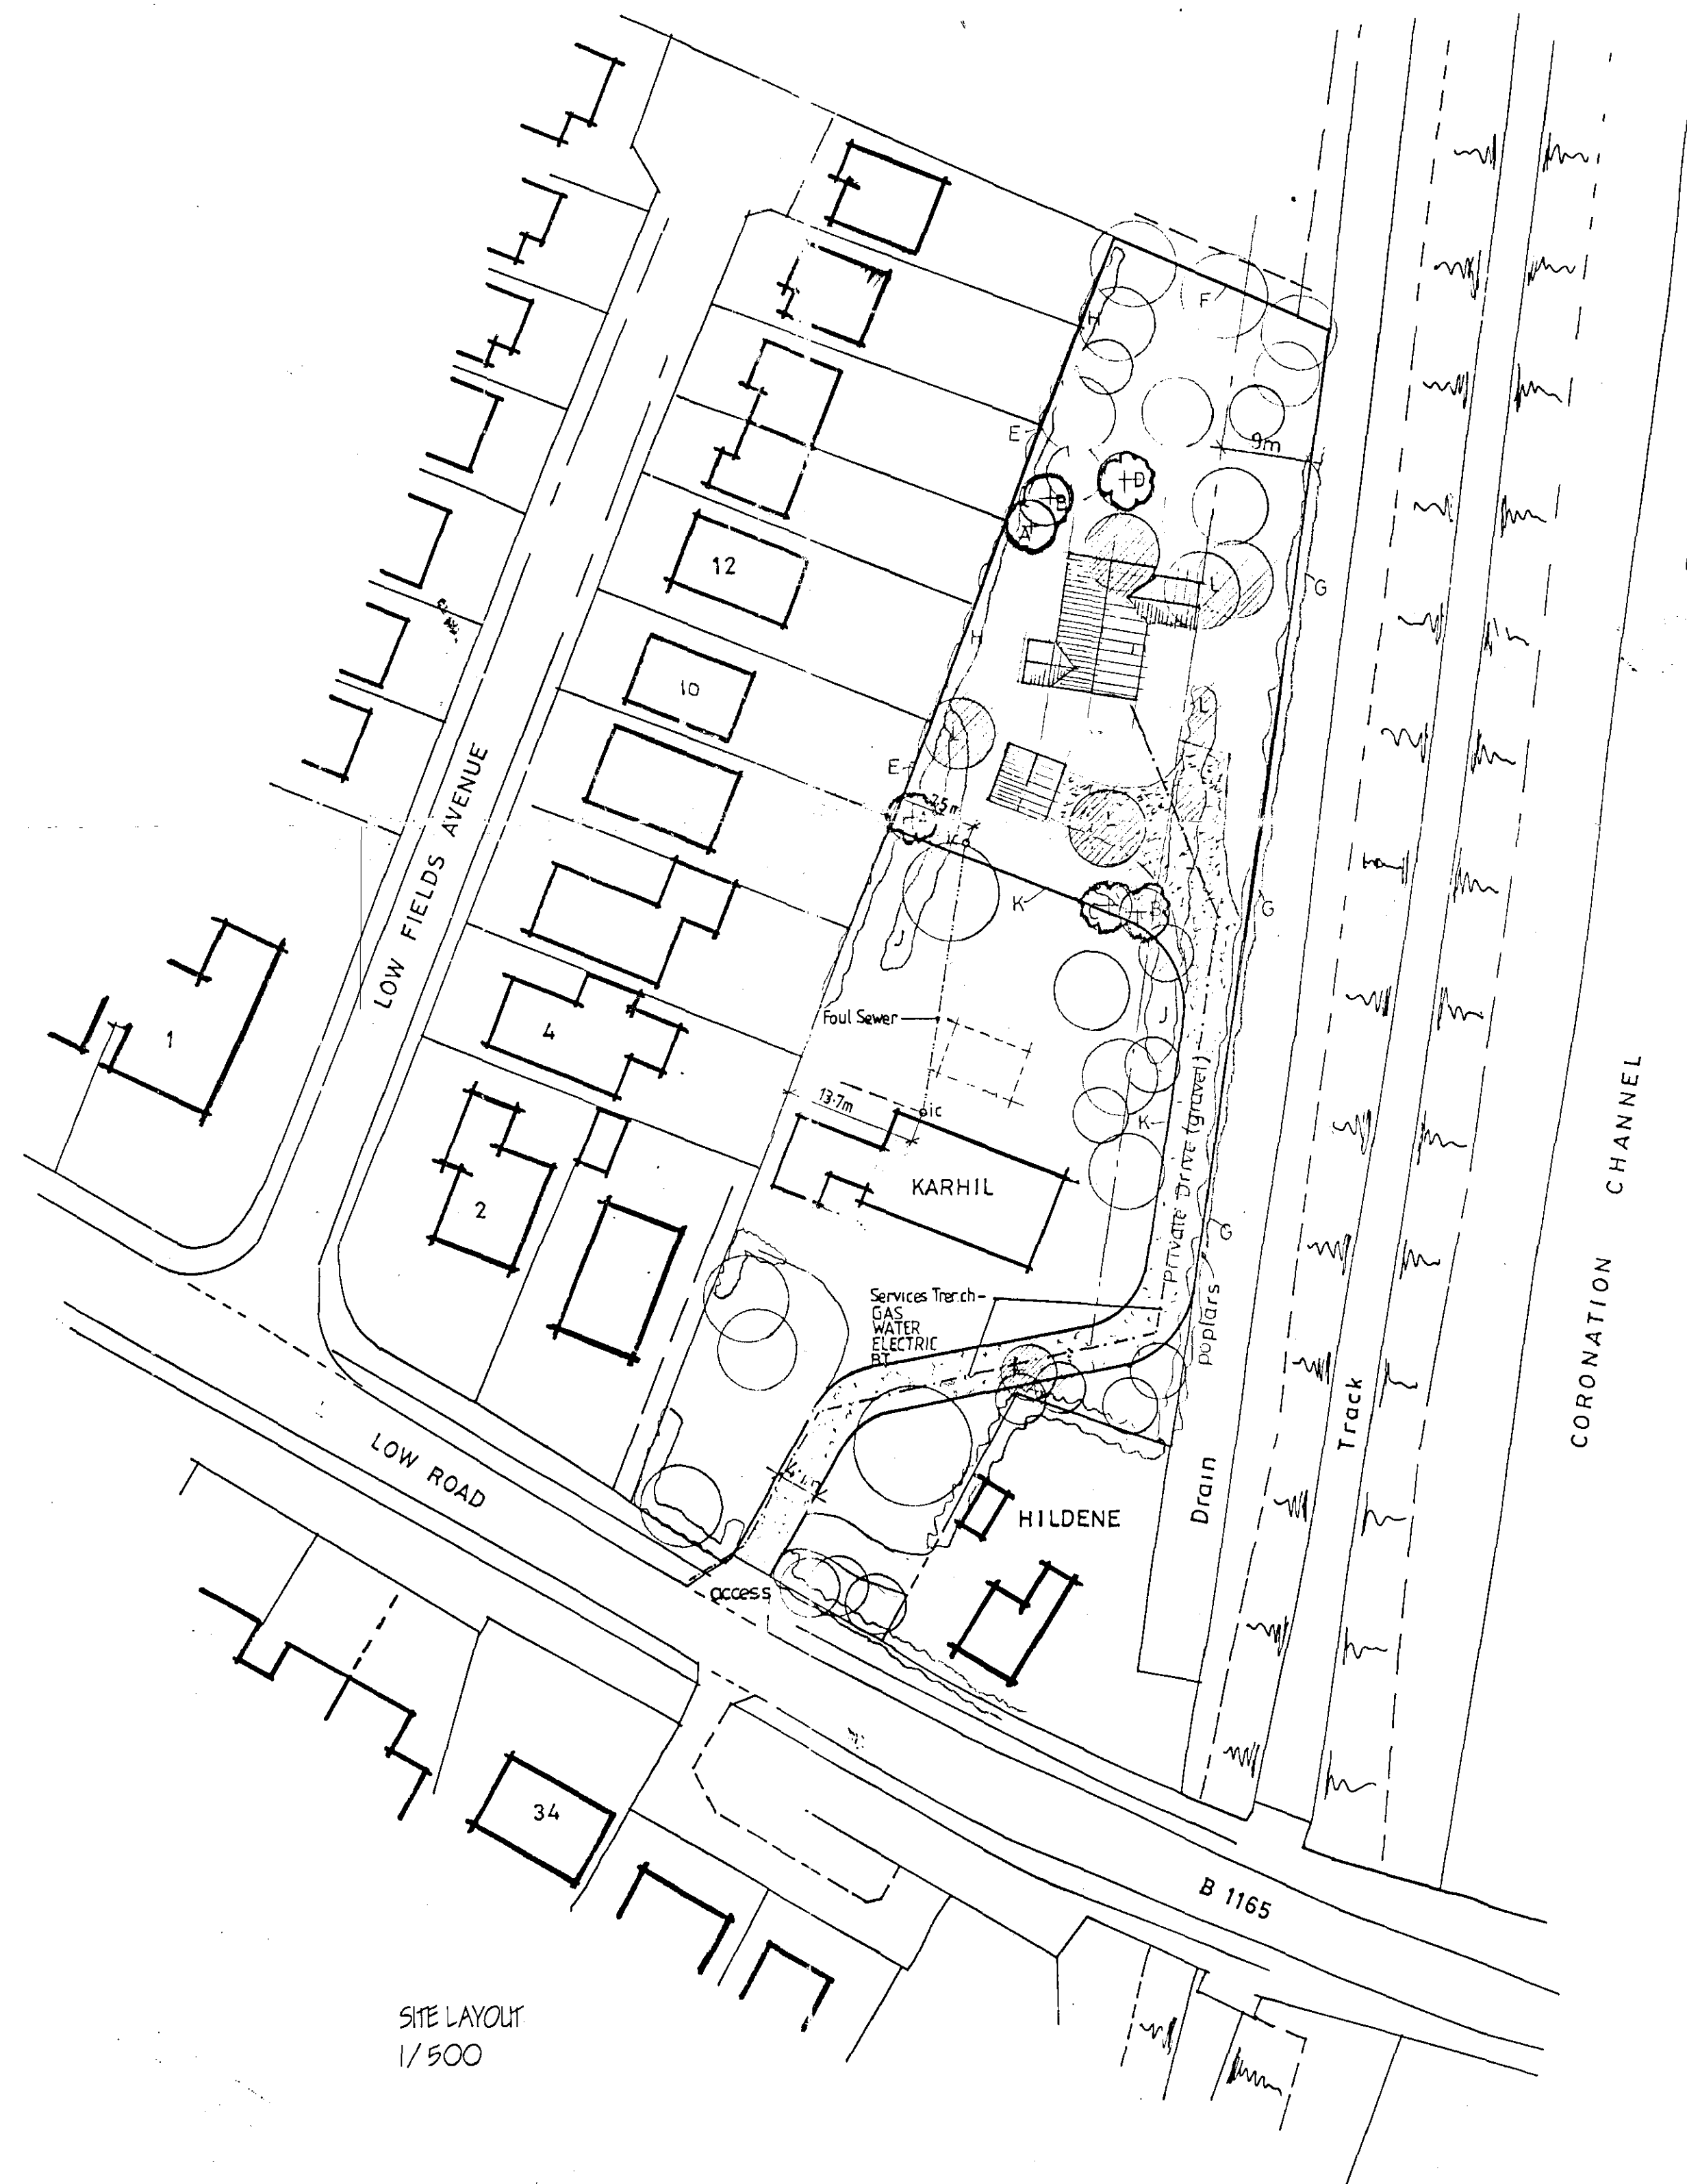

#### LANDSCAPING & TREE PLANTING

- A SILVER BIRCH (BETULA PENDULA) FEATHERED
- B HAWTHORN (CRATAEGUS LAEVIGATA) FEATHERED
- C TURKISH HAZEL (CORYLUS COLURNA) FEATHERED
- D WHITE BEAM (SORBUS ARIA) FEATHERED
- E EXISTING 1.8 METRE CLOSE BOARDED FENCE
- F EXISTING 2.5 METRE CLOSE BOARDED FENCE
- G EXISTING POPLAR TREES (TO BE REMOVED)
- H EXISTING PRIVET HEDGE
- J EXISTING BEECH HEDGE
- K PROPOSED 1.8 METRE CLOSE BOARDED FENCE
- L TREES & HEDGING TO BE REMOVED

All planting to be in accordance with BS 4428:1989 and amendment No. 1 (1991)

All trees to be planted with minimum 0.6m plastic mulch mat and to be staked, tied and tubed.

1/3 to 1/2 bag of peat free tree and shrub planting compost to be incorporated into backfill for each tree hole.

EXISTING TREES & HEDGING



|   |             |
|---|-------------|
| Project   |             |
| PROPOSED BUNGALOW,<br>REAR OF 'KARHIL',<br>LOW ROAD (B1165),<br>SPALDING, Lincs.   |             |
| Client   |             |
| MR. & MRS. J. WOODCOCK   |             |
| Drawing   |             |
| SITE & LOCATION PLANS   |             |
| Job Ref.   | Drawing No. |
| BAT-03   | 01B         |
| Date   | Drawn       |
| DEC '03   | CRM         |
| Scales   |             |
| AS INDICATED.   |             |
| DO NOT SCALE FROM THIS DRAWING   |             |
| <p>This drawing is copyright and may not be altered, traced, photocopied or used for any other purpose other than that for which it is issued. The General Contract is subject to the terms and conditions of the contract and any amendments thereto. All dimensions shown on this drawing, including locations, are based upon the site and are not to be used as a guide for construction. The work shown on this drawing is intended to be used as a guide for construction.</p> |             |

DETERMINED PLAN

0064106