



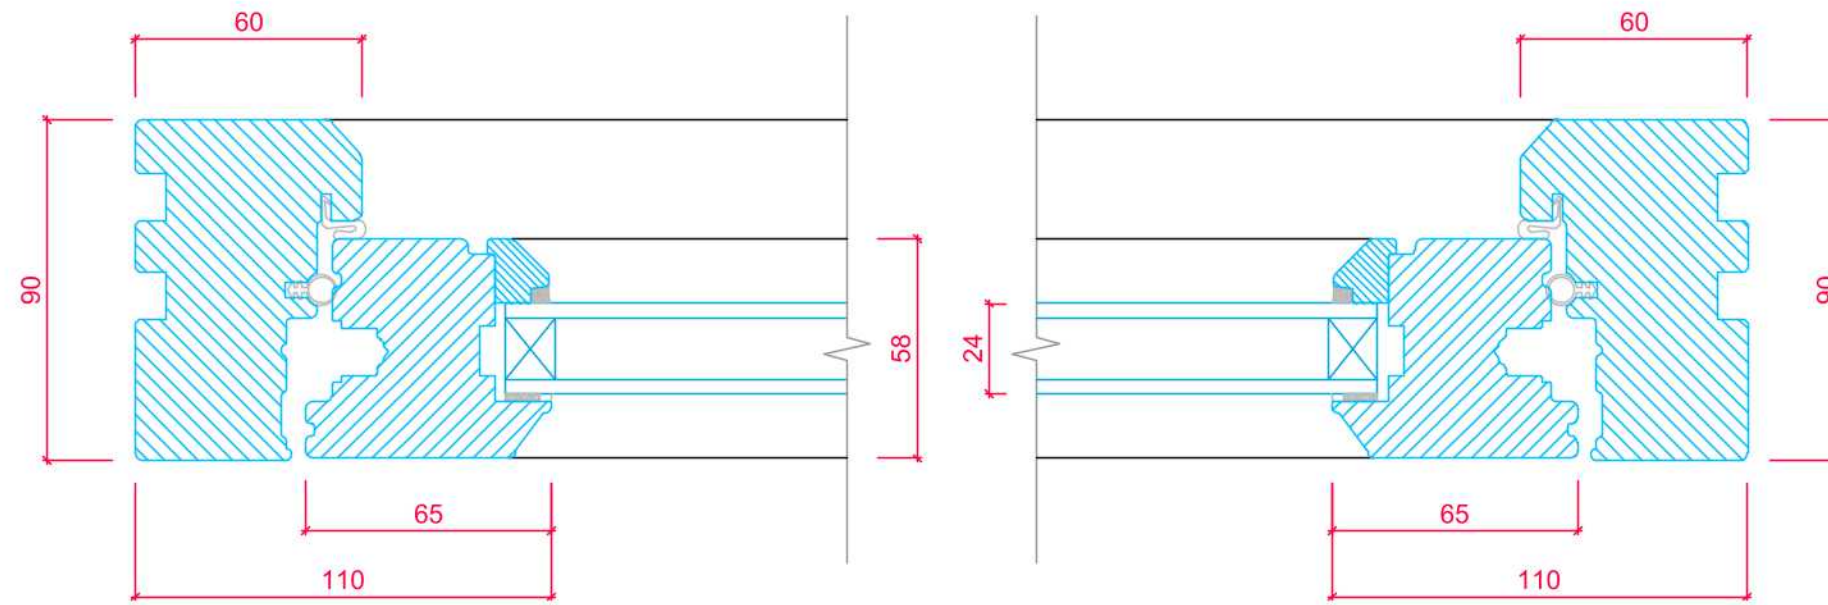

CASEMENT CROSS SECTION 'A-A'

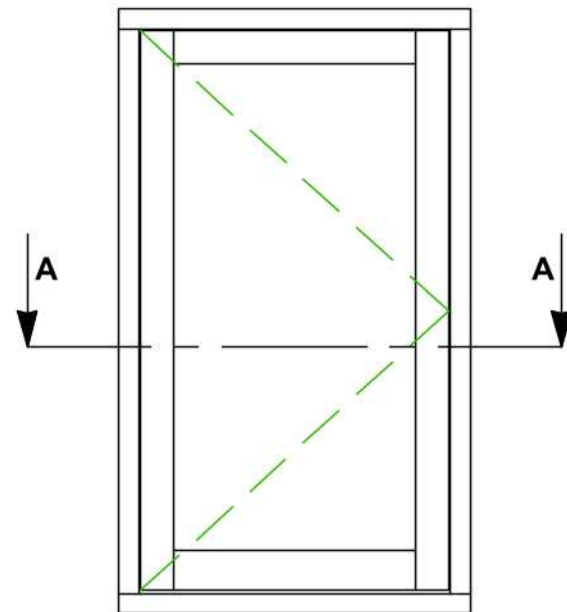

TYPICAL CASEMENT LAYOUT

	TOLERANCES UNLESS OTHERWISE SPECIFIED	PRODUCT RANGE: FLUSH CASEMENT (<i>Bevel</i>) 24mm Unit			
	ALL DIMENSIONS IN MM ALL LINEAR DIMENSIONS ± 0.4 ALL ANGLE DIMENSIONS $\pm 0.5^\circ$ BREAK ALL SHARP EDGES 0.5	TITLE HORIZONTAL SECTION DETAIL - JAMBS			
DRAWN BY: LH		DATE DRAWN: 01/08/2019	SCALE: 1:2, 1:15	Rev B	