



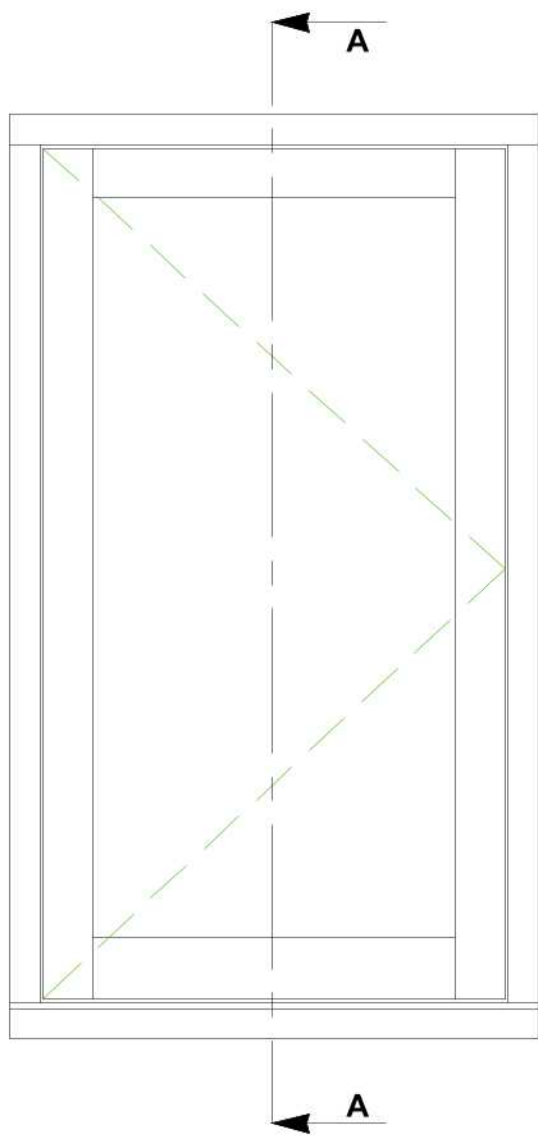

TYPICAL CASEMENT LAYOUT

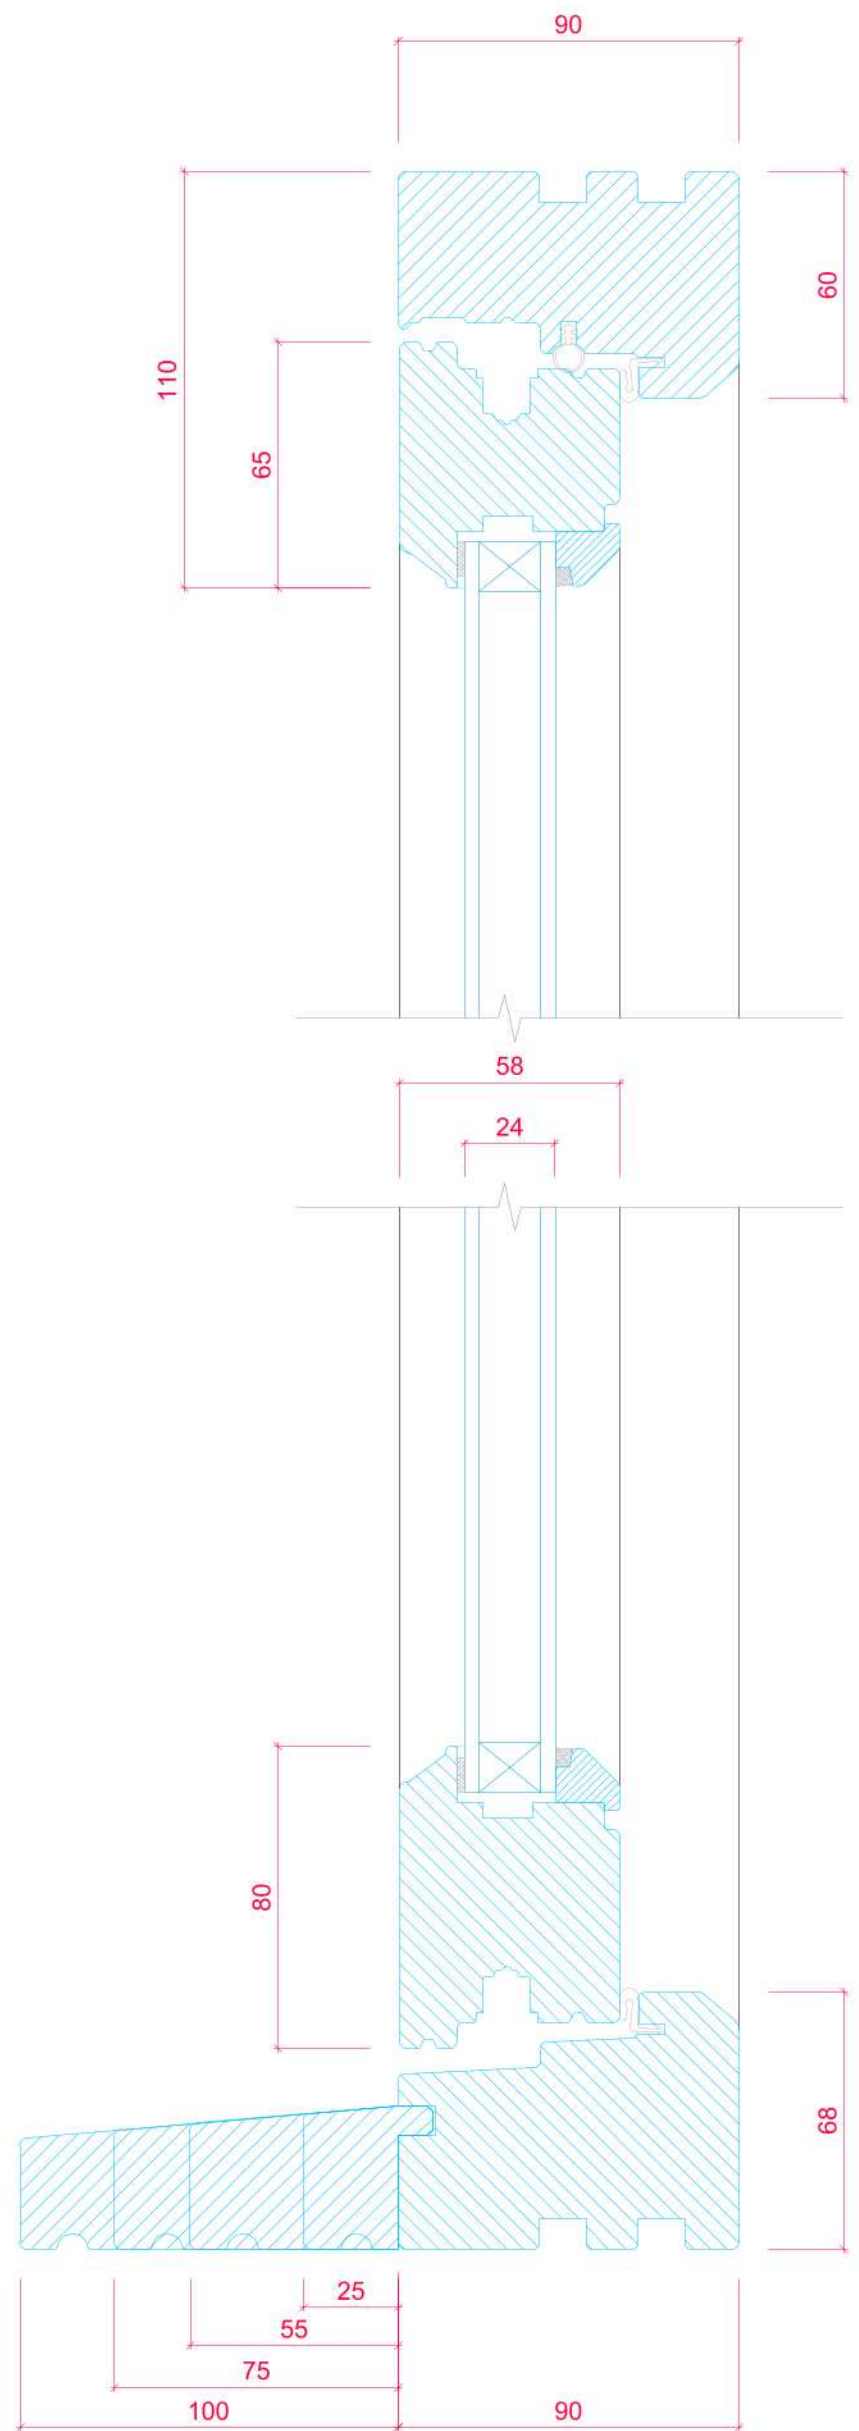

PRODUCT RANGE:			
FLUSH CASEMENT (<i>Ovolo</i>) 24mm Unit			
TITLE			
PLANT ON CILL EXTENSION OPTIONS			
DRAWN BY:	LH	DATE DRAWN:	26/10/2022
SCALE:	1:2 & 1:10		