


WYGATE PARK, SPALDING

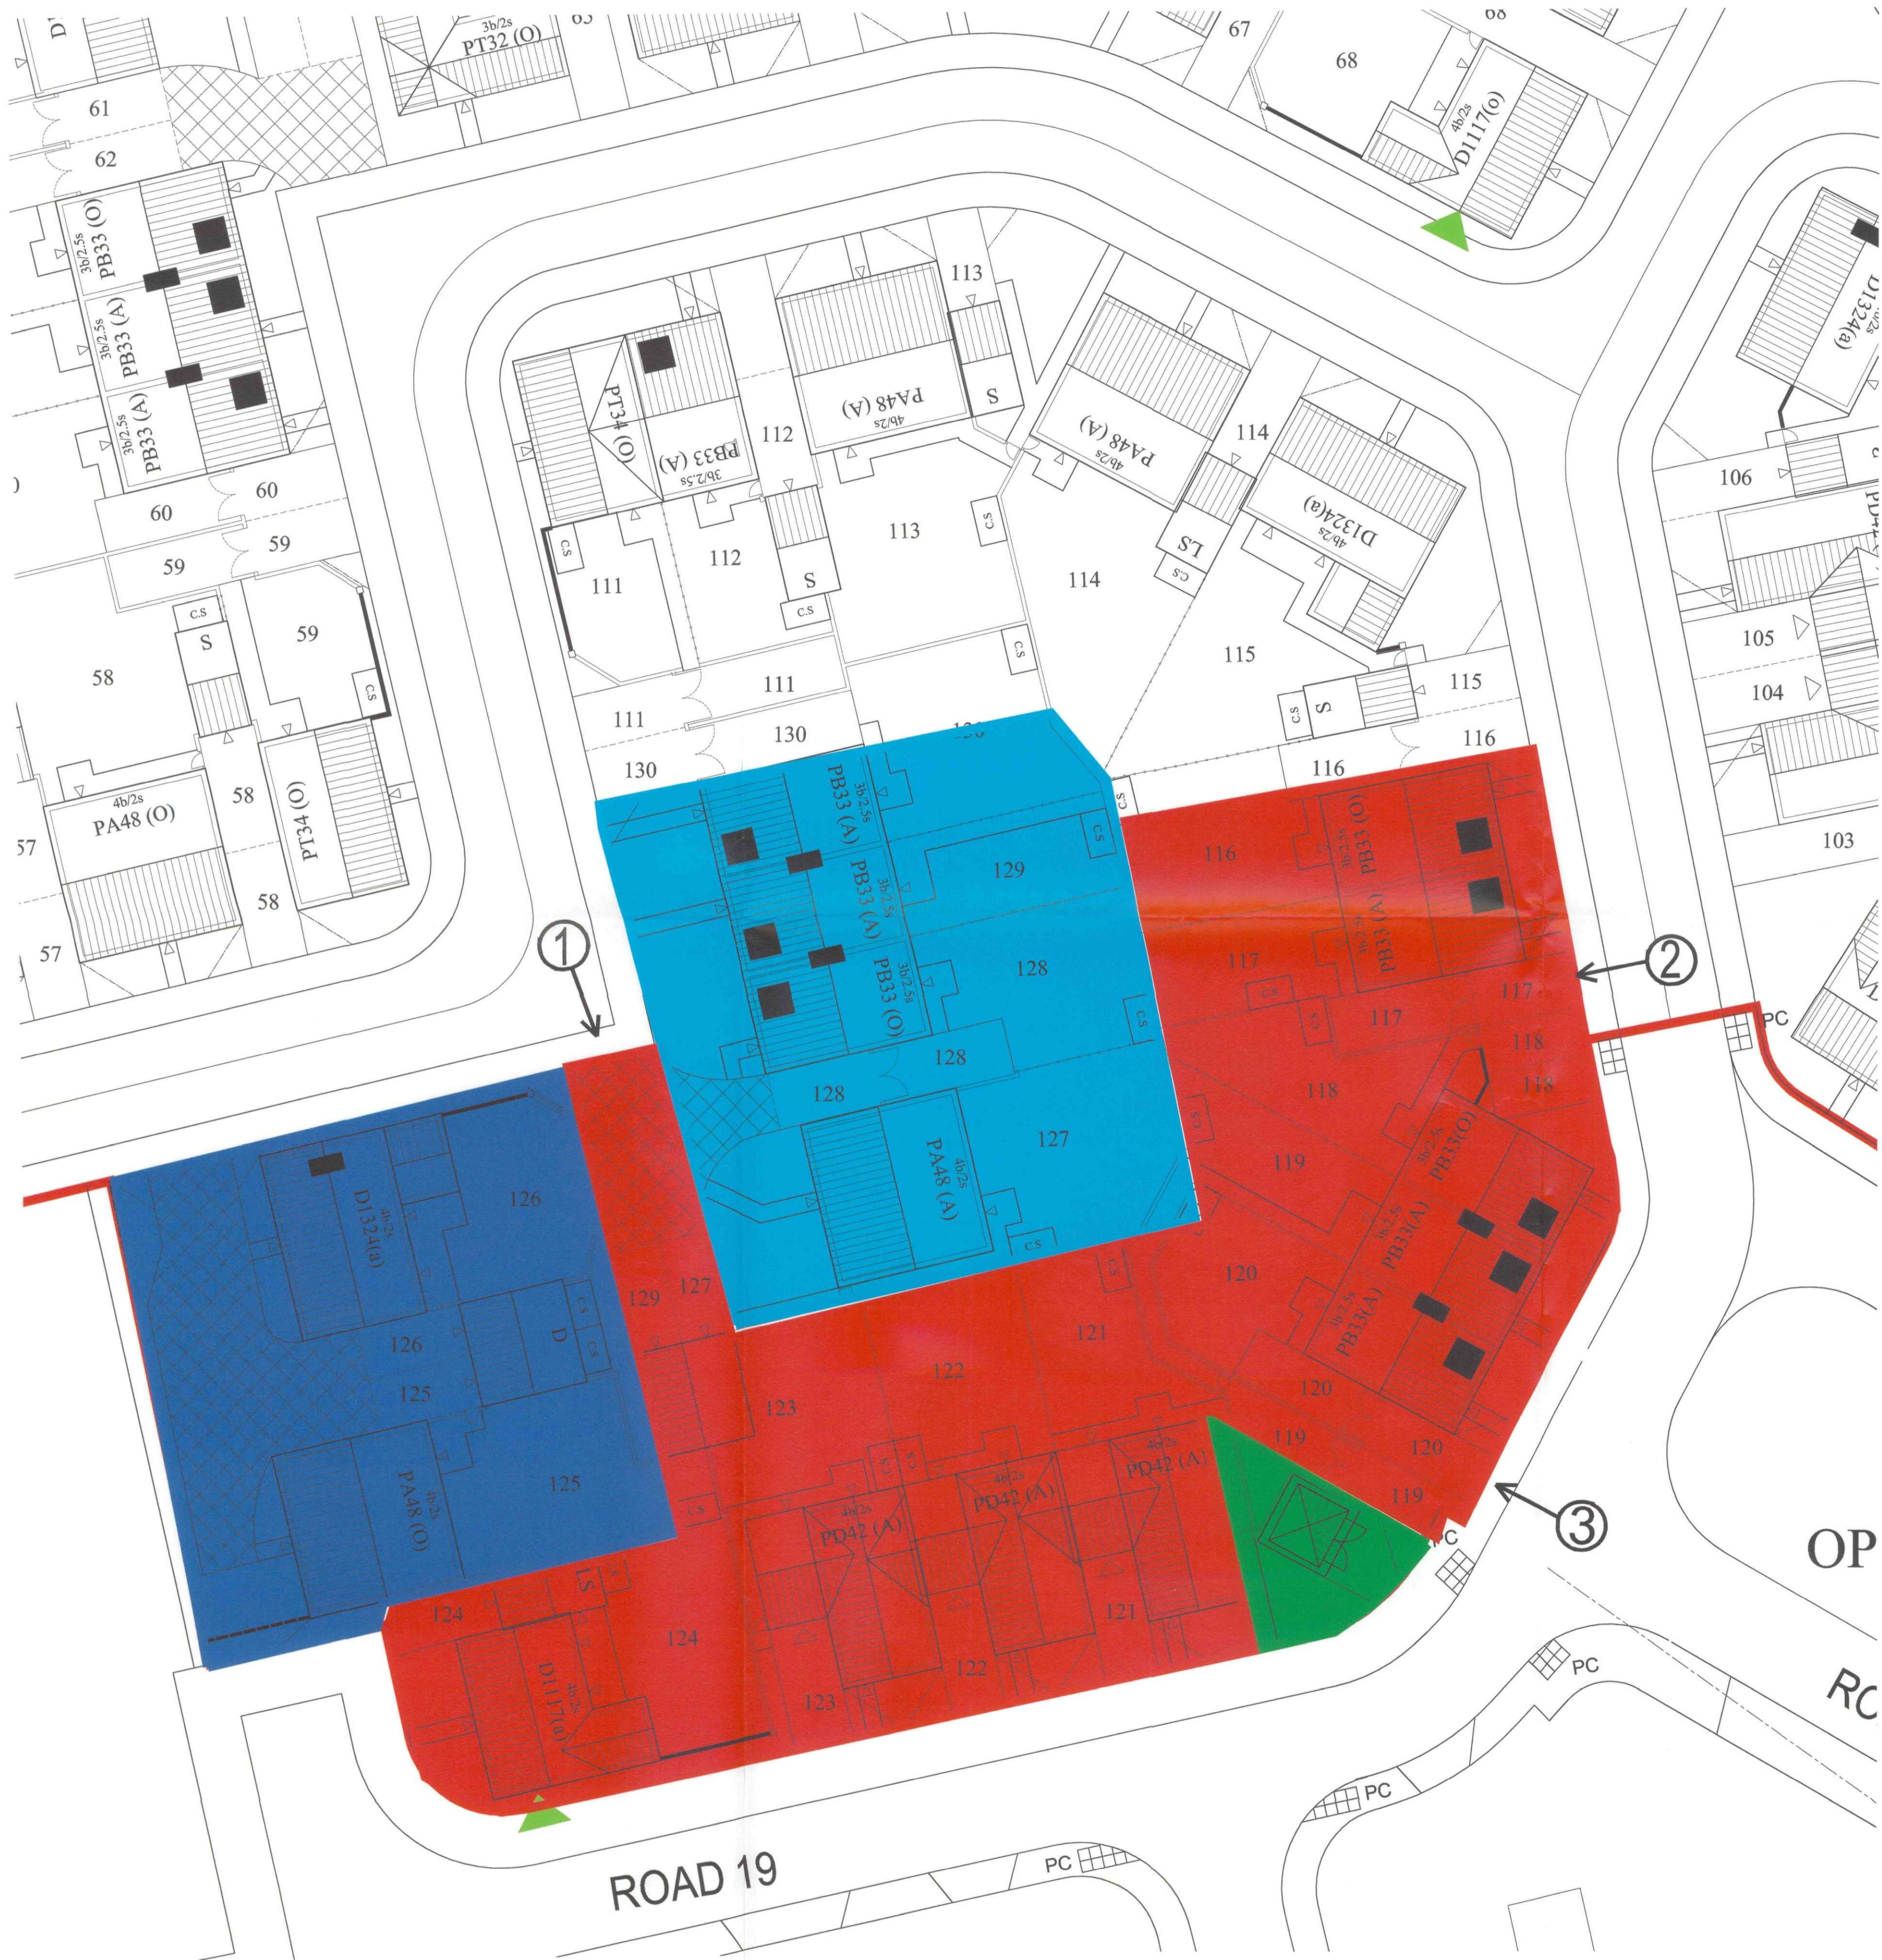

Location Plan (Scale 1:1250 @ A1)

LEGEND

-  Site Compound
-  Materials Compound
-  Car Park
-  Electric Sub Station
-  Entry Points to Compounds and Parking Areas

REVISIONS		SCALE	AREA	SQ.M.
DRAWN	AMD/VLJ			
DATE	JAN 2012	1:200@A1	N/A	SQ.FT.
PROJECT WYGATE PARK, SPALDING LINCOLNSHIRE				
TITLE SITE COMPOUND DETAILS				
Taylor Wimpey				
DRAWING NUMBER		REV		
TWY014/70				