



EXISTING FRONT ELEVATION



garage to be demolished to make way for proposed

EXISTING BLOCK PLAN



footpath leading to rear of N.15
secure cycle area & refuse area
access gate to rear of proposed

PROPOSED BLOCK PLAN




SITE PLAN

SHDC
Planning & Development
- 2 FEB 2009
Ref: 0073/09

Ref: Revision: Date:

WENMAN DESIGN SOLUTIONS Ltd.
2 Austendyke Road
Weston Hills
Spalding
Lincs. PE12 6BX
Tel/Fax 01775 724171
Mobile 0784 1718457
enquiries@wenmanbuildingdesign.co.uk

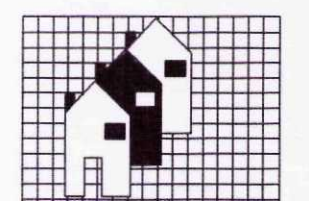

Project:

ERECTION OF DWELLING ADJ. TO;
15 PRIORITY ROAD
SPALDING
Lincs

Client: **WENMAN DESIGN SOLUTIONS Ltd**
2 AUSTENDYKE ROAD
WESTON HILLS
SPALDING
Lincs.

DRAWING:
EXISTING FRONT ELEVATIONS
EXISTING FOOTPRINTS
EXISTING BLOCK PLAN
PROPOSED BLOCK PLAN
SITE PLAN

DRAWING N°: WEN/1287/08/00 DATE: JANUARY 2009

DRAWN BY: RW SCALES: 1:50 1:100 1:500 1:1250

COPIES OF THESE DRAWINGS MUST NOT BE TAKEN, TRACED OR ALIQUOTED FOR ANY PURPOSES OTHER THAN THAT FOR WHICH THEY ARE ISSUED WITHOUT WRITTEN PERMISSION OF WENMAN BUILDING DESIGN. THESE SERVICES ARE PROVIDED ONLY FOR THE PURPOSE OF OBTAINING PLANNING OR BUILDING REGULATIONS APPROVAL AND DO NOT CONSTITUTE A FULL SPECIFICATION FOR THE PROPOSED WORKS AND MUST NOT BE USED AS A CONTRACT DOCUMENT ALONE.
THE PROPOSED WORKS WILL BE SUPERVISED/INSPECTED BY WENMAN BUILDING DESIGN (unless agreed otherwise in writing by the client). THEREFORE IT IS THE CLIENT OR THEIR APPOINTED BUILDING CONTRACTOR'S RESPONSIBILITY TO COMPLY WITH ANY/ALL NATIONAL, LOCAL, REGIONAL AND INTERNATIONAL STANDARDS AND REGULATIONS. IT IS THE CLIENT'S RESPONSIBILITY TO OBTAIN ALL NECESSARY APPROVALS AND PERMISSIONS FROM THE LOCAL AUTHORITY AND ANY OTHER RELEVANT BODIES. THE BUILDING CONTRACTOR SHALL BE RESPONSIBLE FOR NON-COMPLIANCE IN CARRYING OUT THE WORK. ALL WORKS AND MATERIALS TO BE USED AND INSTALLED TO THE MANUFACTURER'S INSTRUCTIONS AND COMPLY WITH THE NATIONAL AND APPLICABLE STANDARDS OF THE BUILDING REGULATIONS AND CONSTRUCTION TECHNICAL REQUIREMENTS CODES OF PRACTICE, BRITISH STANDARDS OR EUROPEAN CODES AND ALL MEASUREMENTS ON THIS DRAWING ARE NOT TO BE USED FOR CONSTRUCTION PURPOSES. ALL DIMENSIONS FOR SETTING OUT OF THE WORKS ARE SHOWN ON THE DRAWING TO BE CHECKED BY THE BUILDING CONTRACTOR PRIOR TO THE COMMENCEMENT OF WORK AND ANY DISCREPANCIES REPORTED IMMEDIATELY. THESE APPLICABLE DIMENSIONS SHOWN ARE GIVEN TO THE CLOSEST DIMENSION OF 100mm UNLESS OTHERWISE STATED. IT IS RECOMMENDED THAT A USEFUL SURVEY IS UNDERTAKEN PRIOR TO COMMENCEMENT OF WORKS. THE ACTUAL POSITIONS OF EXISTING SERVICES (PIPE, CABLES, ETC.) ARE NOT SHOWN ON THIS DRAWING. THE ACTUAL POSITIONS OF ANY SERVICES MUST BE ESTABLISHED BY THE BUILDING CONTRACTOR PRIOR TO COMMENCEMENT OF WORK AND REPORTED TO THE CLIENT. SERVICE SUPPLIES SHALL BE RECOMMENDED.
SCALE & SHEET:
The client is to ensure that the appointed contractor is familiar with and complies with Health & Safety for Building Sites and Work Places.

FOOTPRINT OF EXISTING DWELLING & GARAGE