


(2)

Drawing Conservatory DETAILS
29 WHISTLE GARDENS, SPADING, Lincs.

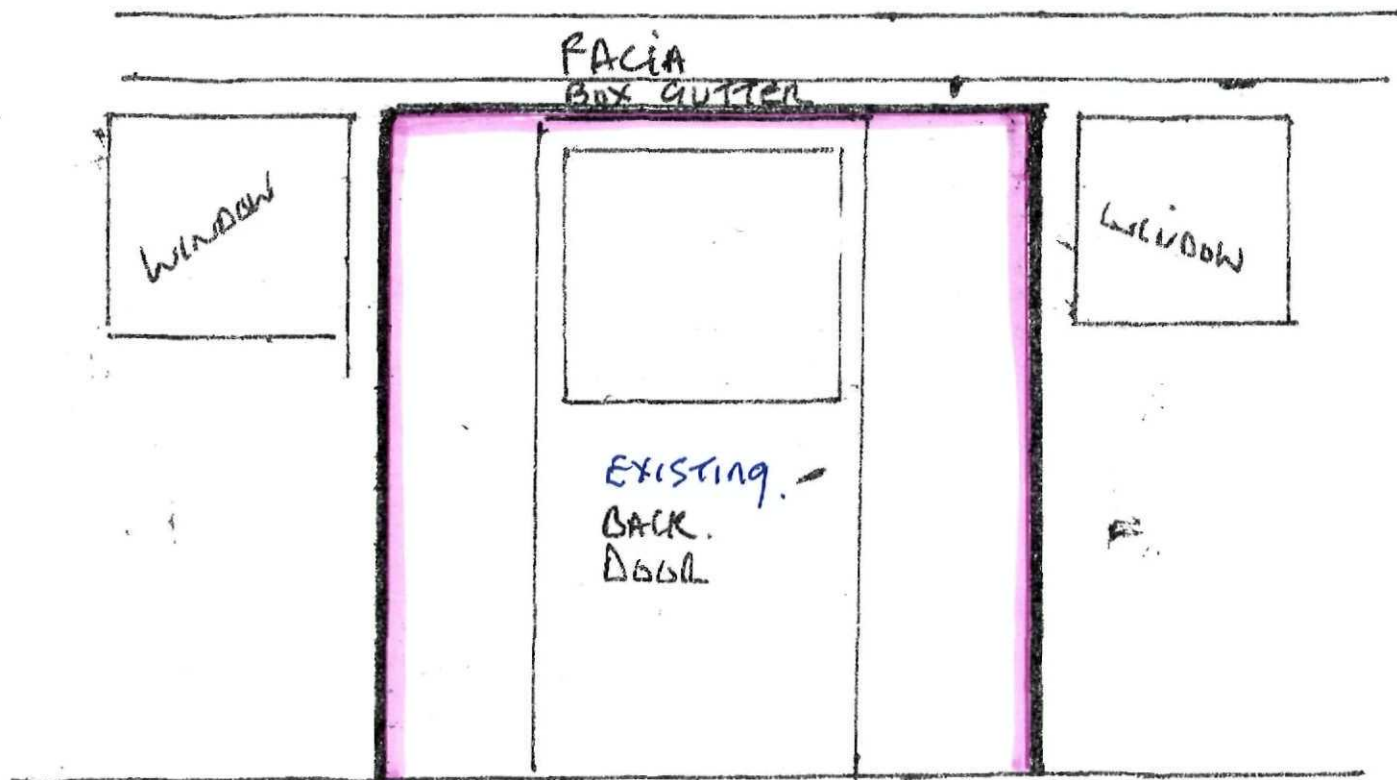

EDWARDIAN CONSERVATORY WIDTH 3258" DEPTH 3258" mm
BASE = 600 mm DWARF WALL

P.S THESE DRAWINGS HAVE ALSO BEEN SENT TO
SOUTH HOLLAND COUNCIL MR RICHARD FIDLER PLANNING DEPT
TEL - 01795 761161

SHDC Planning & Development - 2 FEB 2009 Ref: 0075/09
--