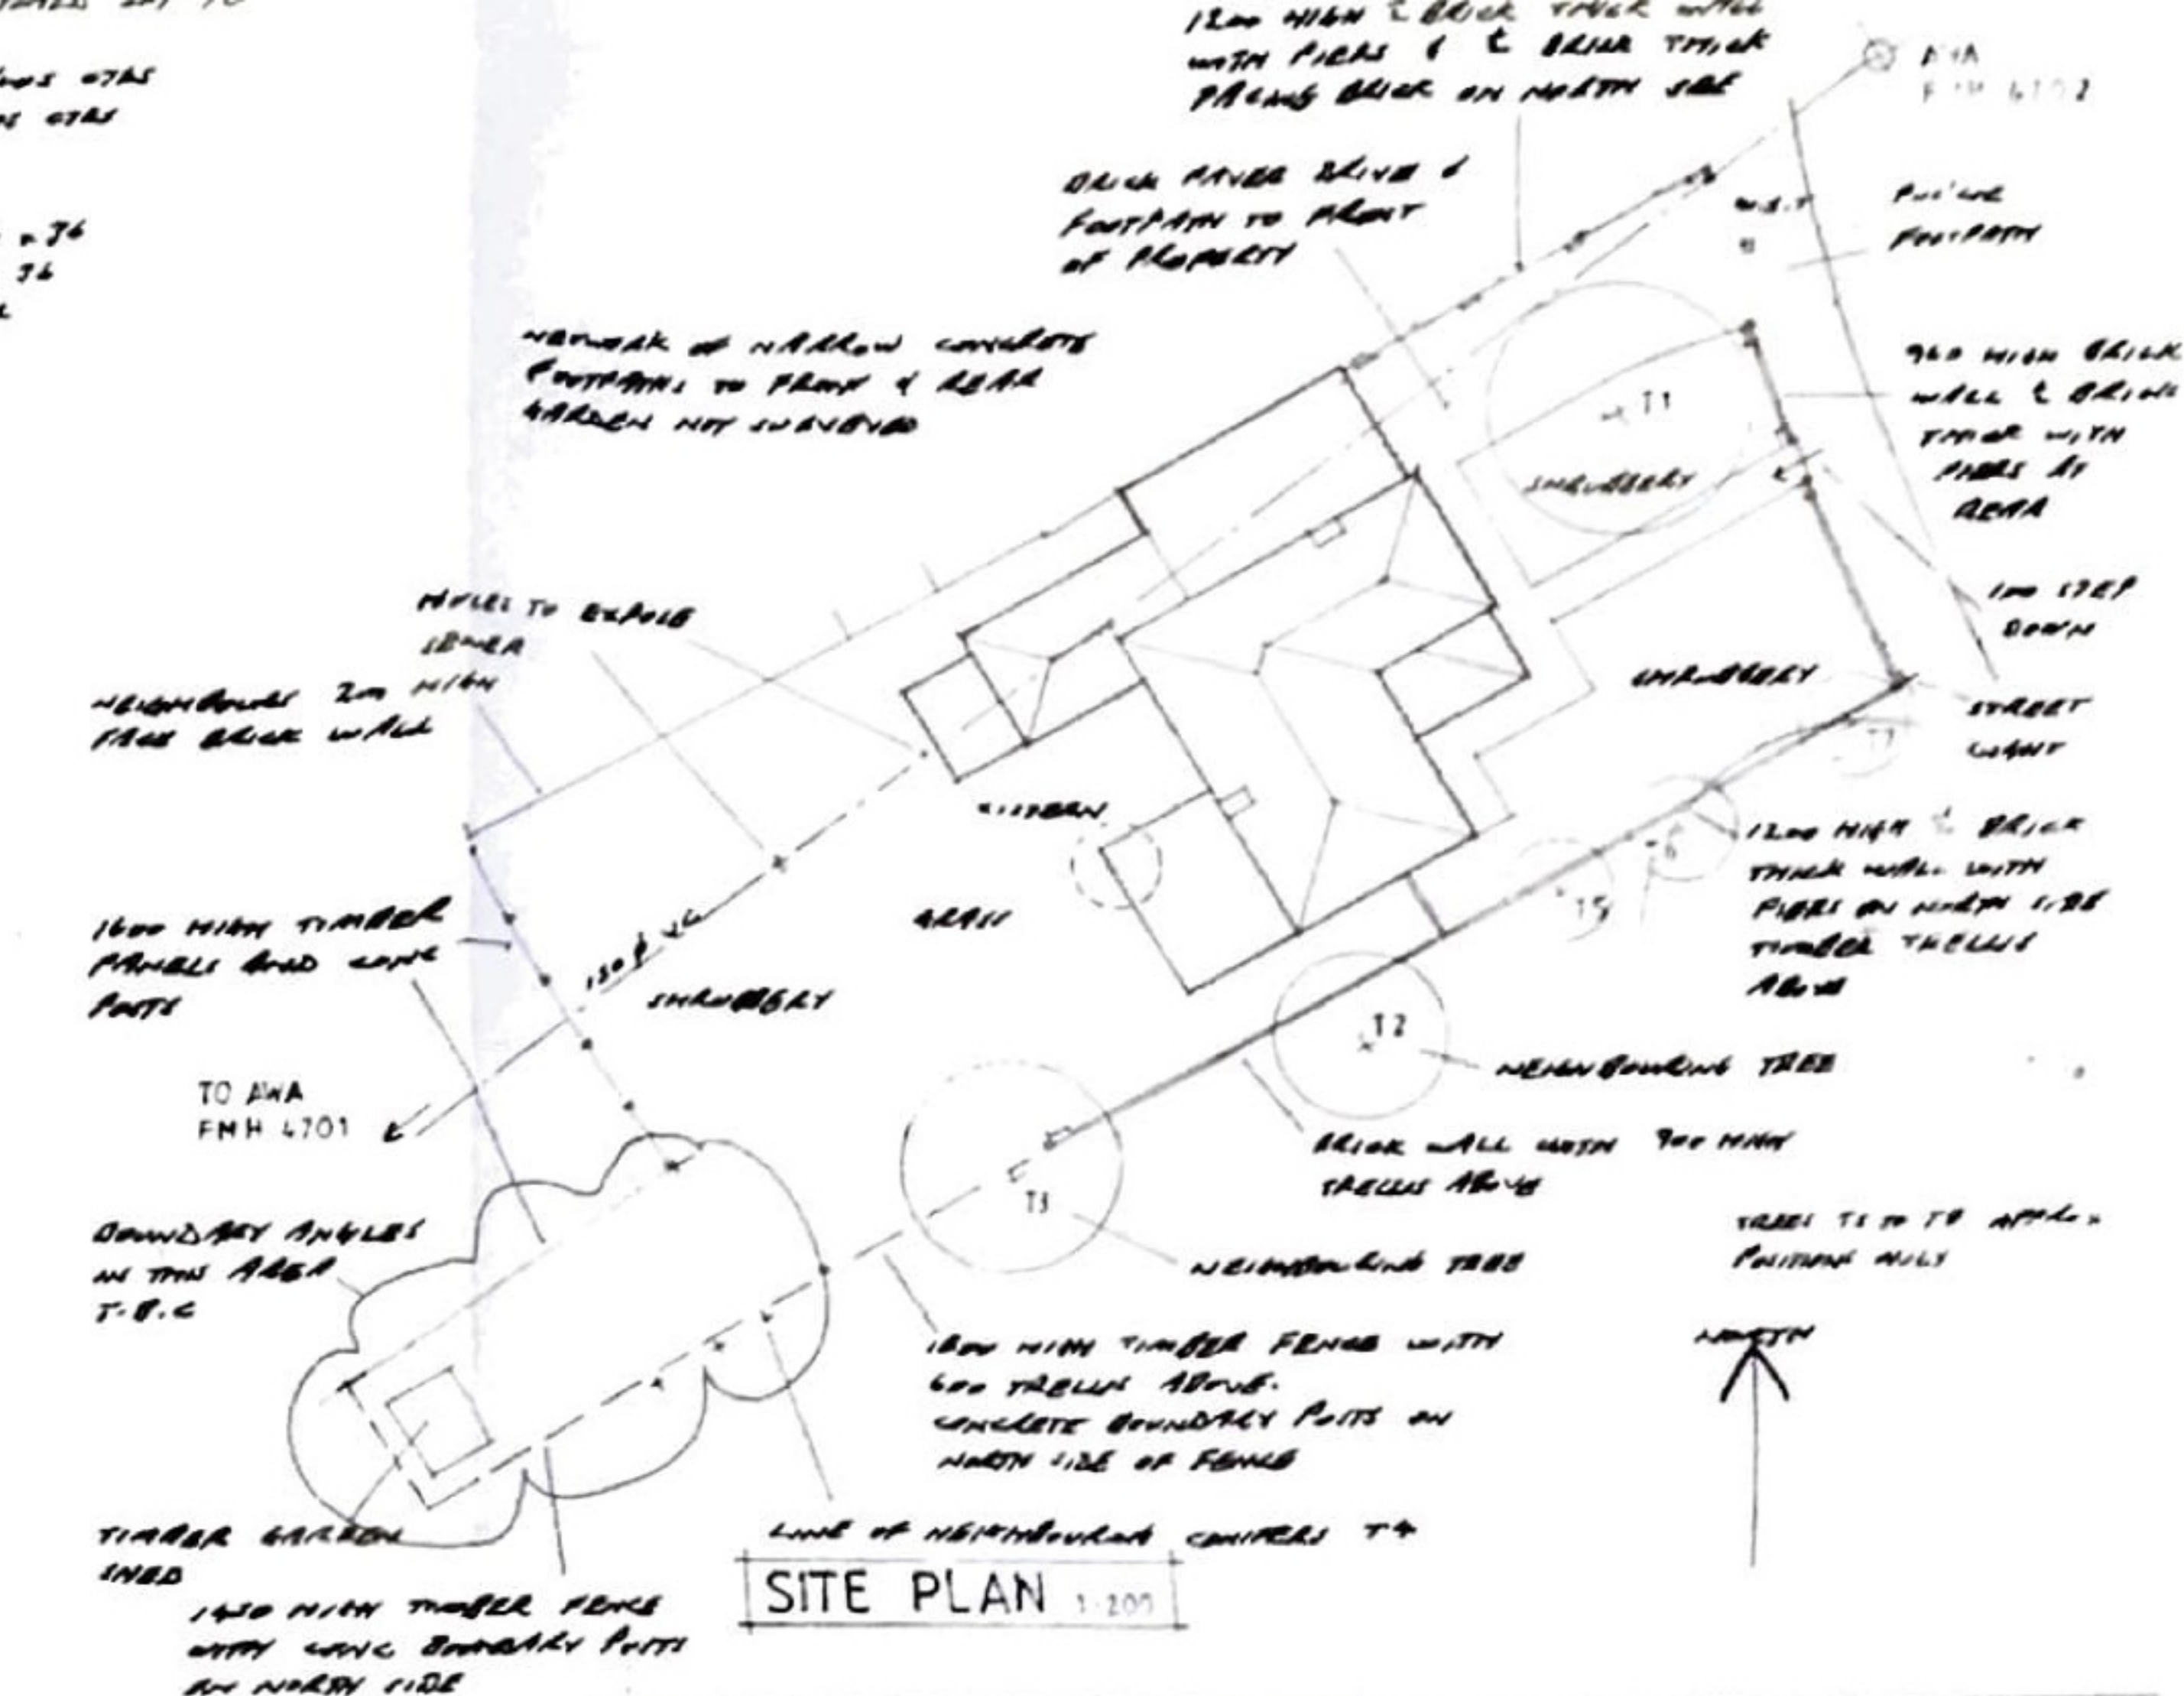
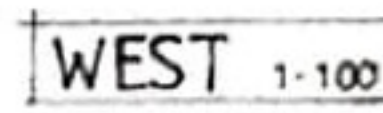
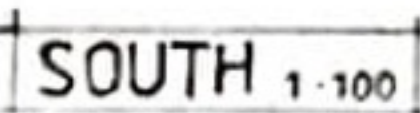
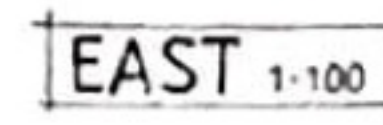
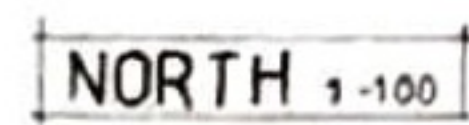



26 Feng-ite
Moulton Chapel
Spalding
Lincolnshire
PE12 0XJ

Phone & Fax
01406 381279

Drawn.	RMB
Date.	JUNE

