
©Design Copyright reserved. Written consent must be obtained before copying or reproducing this drawing. Do not scale from this drawing, use dimensioned figures only. Contractors are responsible for taking and checking site dimensions. Any discrepancy must be reported to Stepford Homes Ltd immediately.

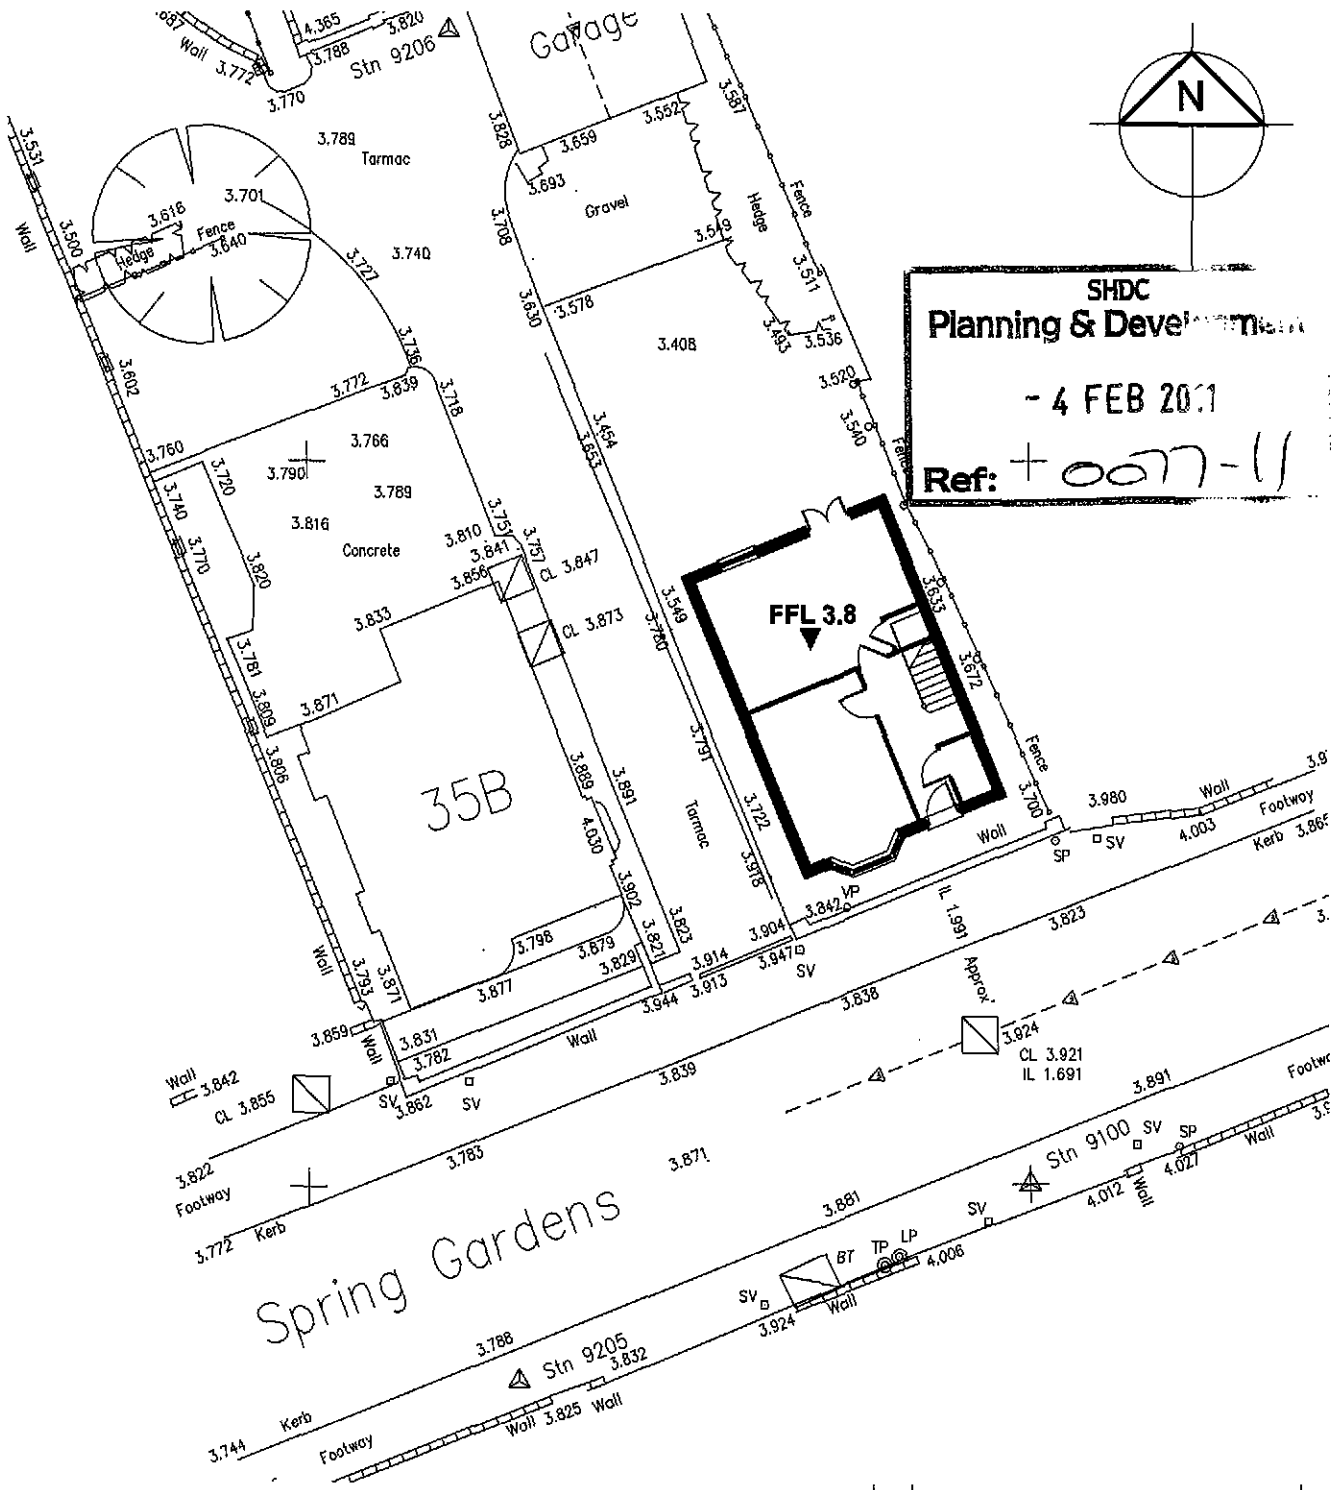

N

SHDC
Planning & Development
- 4 FEB 2011
Ref: 11/00077/F

Rev	Description	Date

Note:
All existing levels are taken from TOPO survey undertaken in Dec 2006 by Axis Surveys Ltd

stepfordhomes

Heatherdown Elm Lane Low Fulney Spalding Lincs PE12 6EQ
T: 01775 720995 F: 01775 720996
www.stepfordhomes.com

Project
Proposed Dwelling Adj. to
35a Spring Gardens,
Spalding,
Lincolnshire.
PE11 2XL

Scale
1:200 @ A4


Date
Feb 2011

Drawing No.
08/019/003


Title
Levels Plan

Drawn
MD

©Design Copyright reserved. Written consent must be obtained before copying or reproducing this drawing. Do not scale from this drawing, use dimensioned figures only. Contractors are responsible for taking and checking site dimensions. Any discrepancy must be reported to Stepford Homes Ltd immediately.

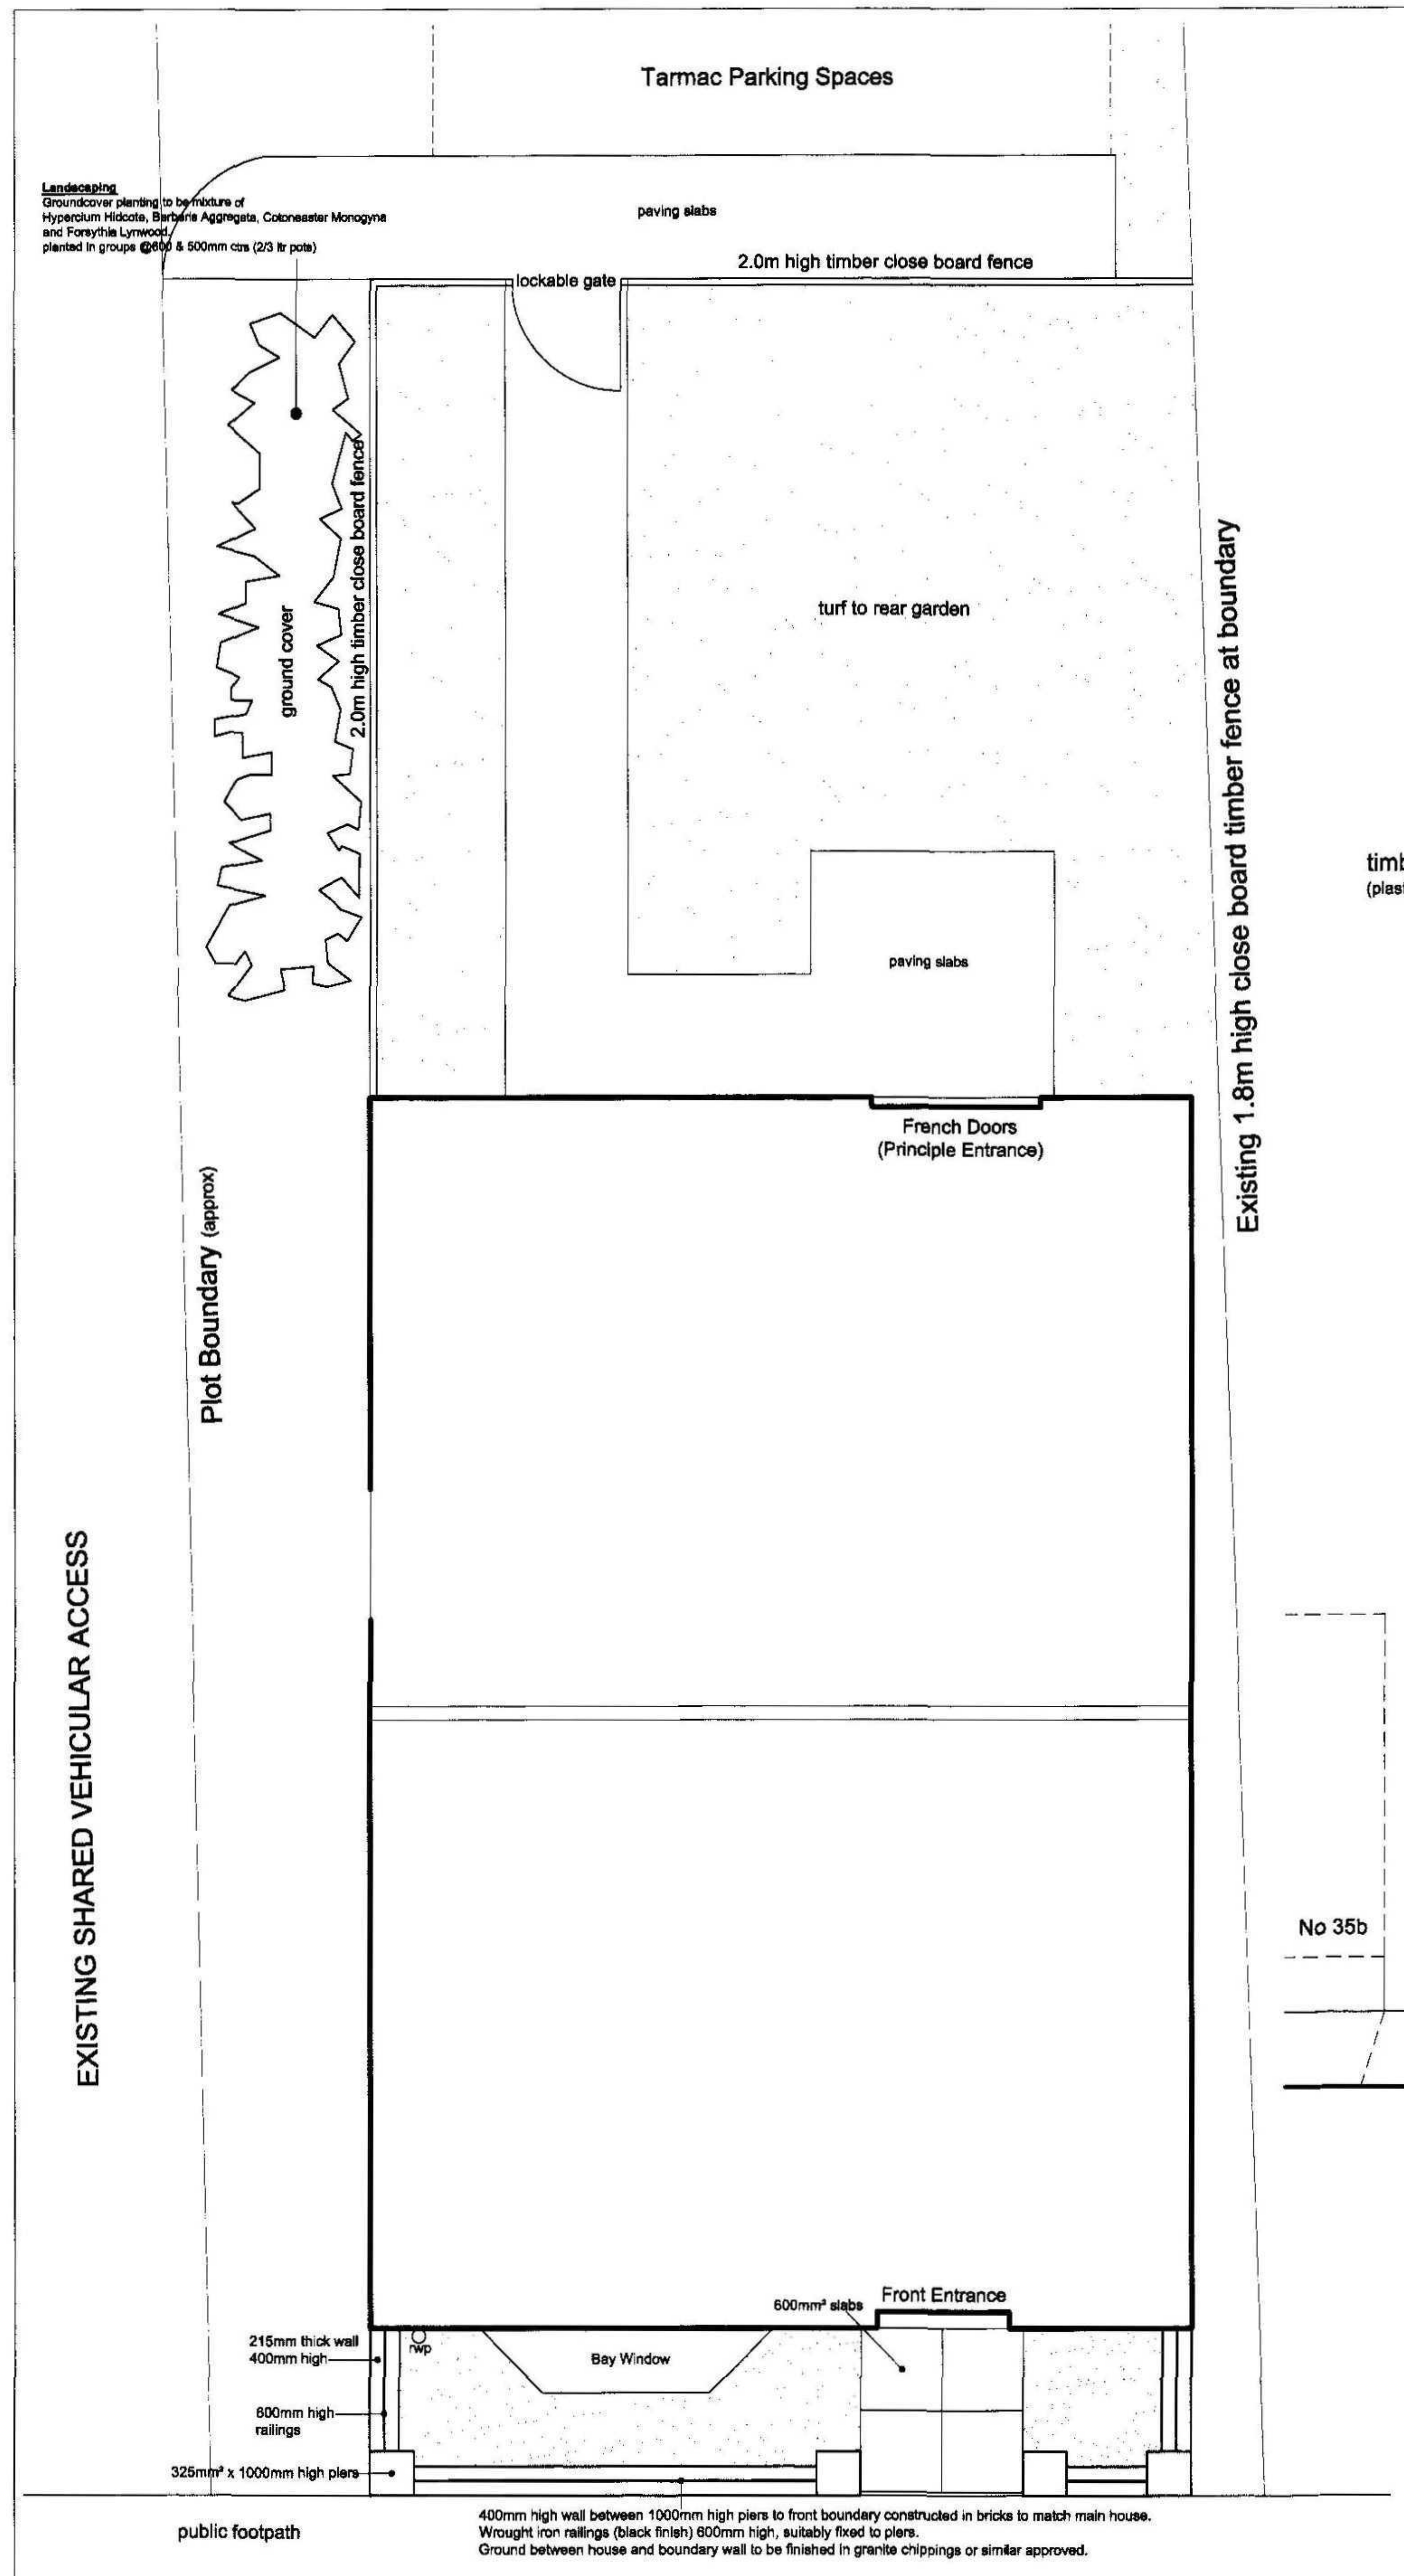

External Works 1:50 scale

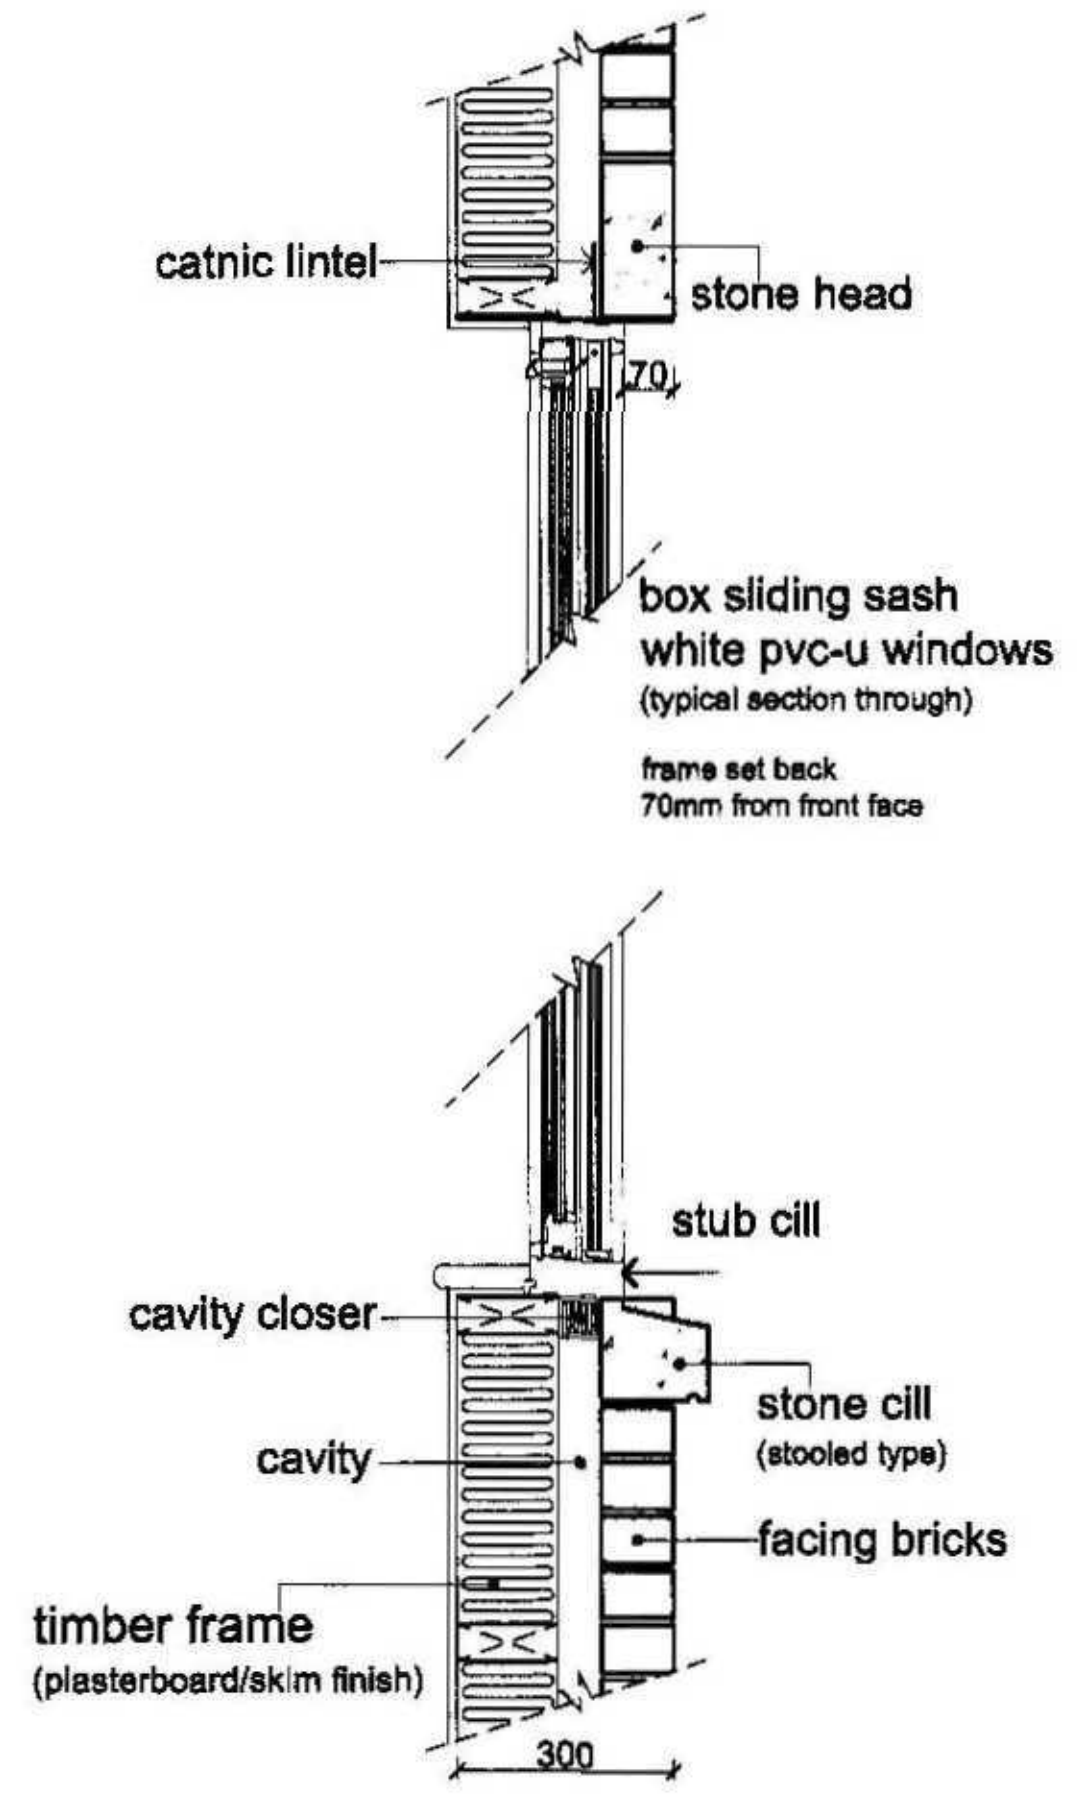


Window Section
1:20 scale




Typical Window Detail
1:20 scale

Front Door
1:20 scale


Rear French Doors
1: 20 scale

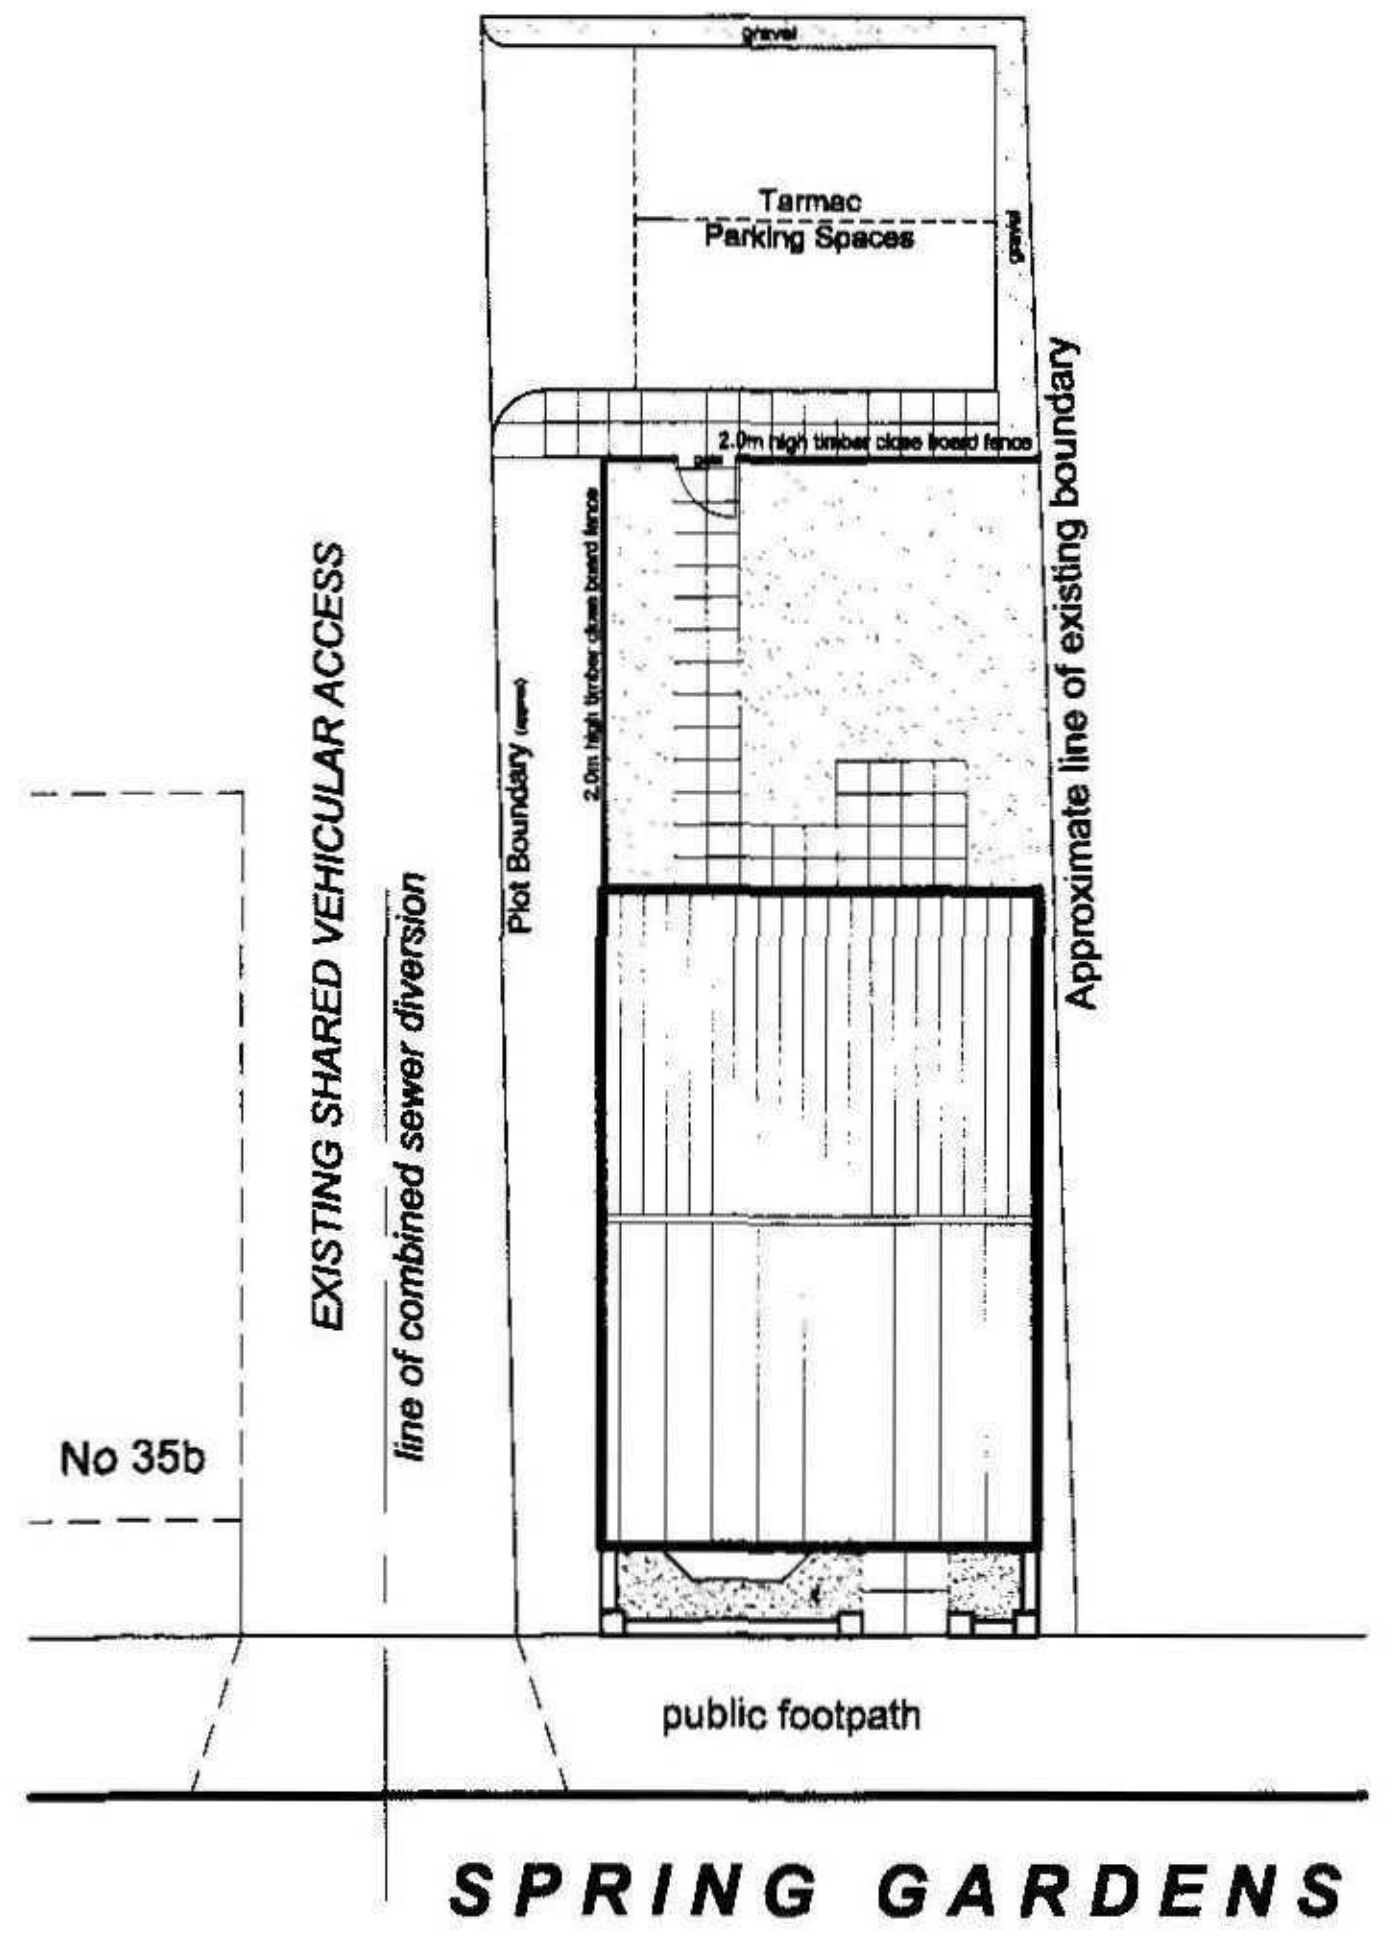

Block Plan 1:200 scale

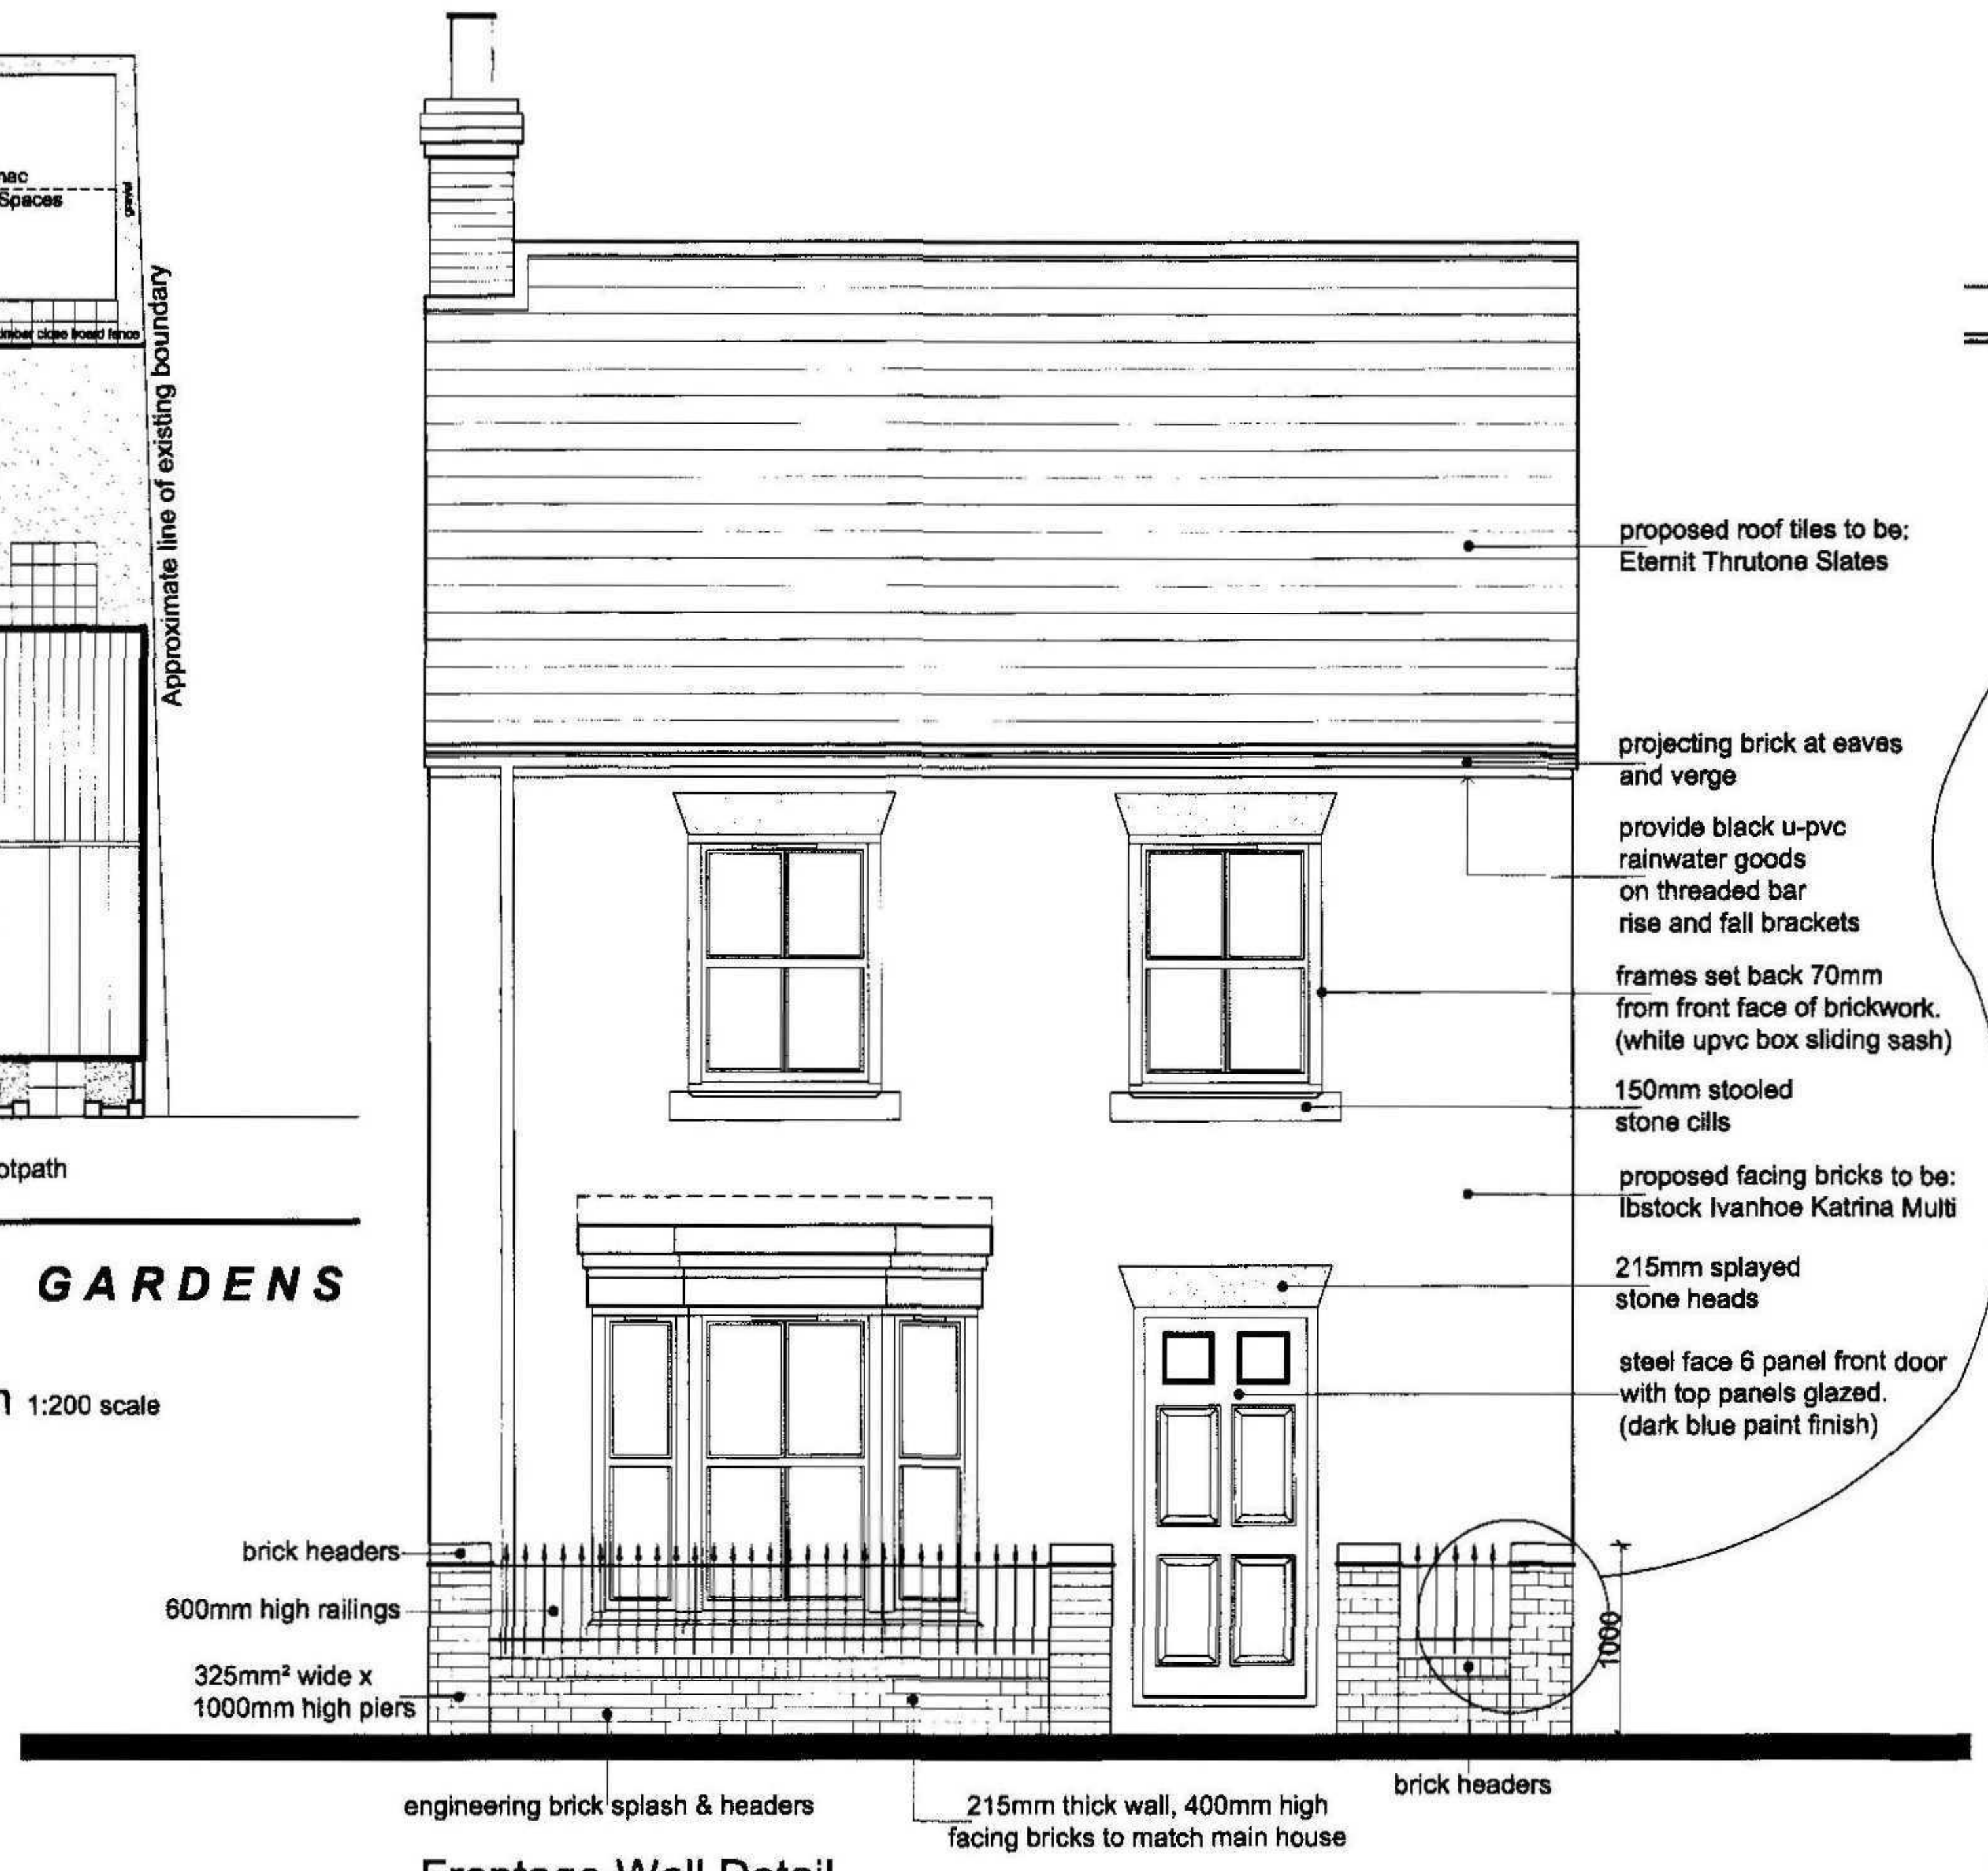

Frontage Wall Detail
1:50 scale

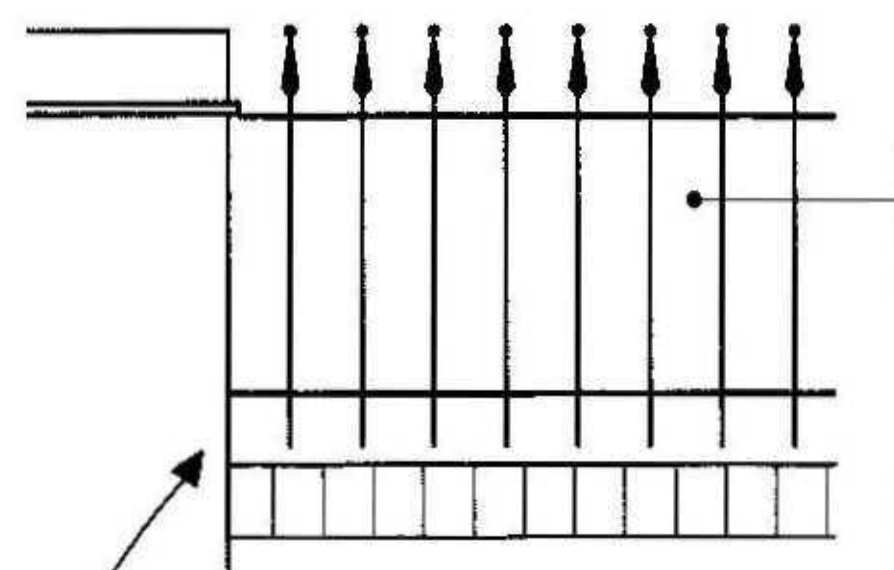

Detail
1:20 scale

SHDC
Planning & Development
- 4 FEB 2011
Ref: 0077-11

A	Additional details incorporated to drawing	1.2.11
Rev	Description	Date

stepfordhomes

Heatherdown Elm Lane Low Fulney Spalding Lincs PE12 6EQ
T: 01775 720995 F: 01775 720996
www.stepfordhomes.com

Project
Proposed Dwelling Adj. to
35a Spring Gardens,
Spalding,
Lincolnshire.
PE11 2XL

Scale
As Indicated

Date
Dec 2008

Drawing No.
08/019/002 A

Title
Typical Details & Sections

Drawn
MD