


KEY

- GRADE B TREES
- GRADE C TREES
- ROOT PROTECTION AREA
- CANOPY OUTLINE - INDIVIDUAL TREE
- CANOPY OUTLINE - GROUPS
- TREES TO BE REMOVED

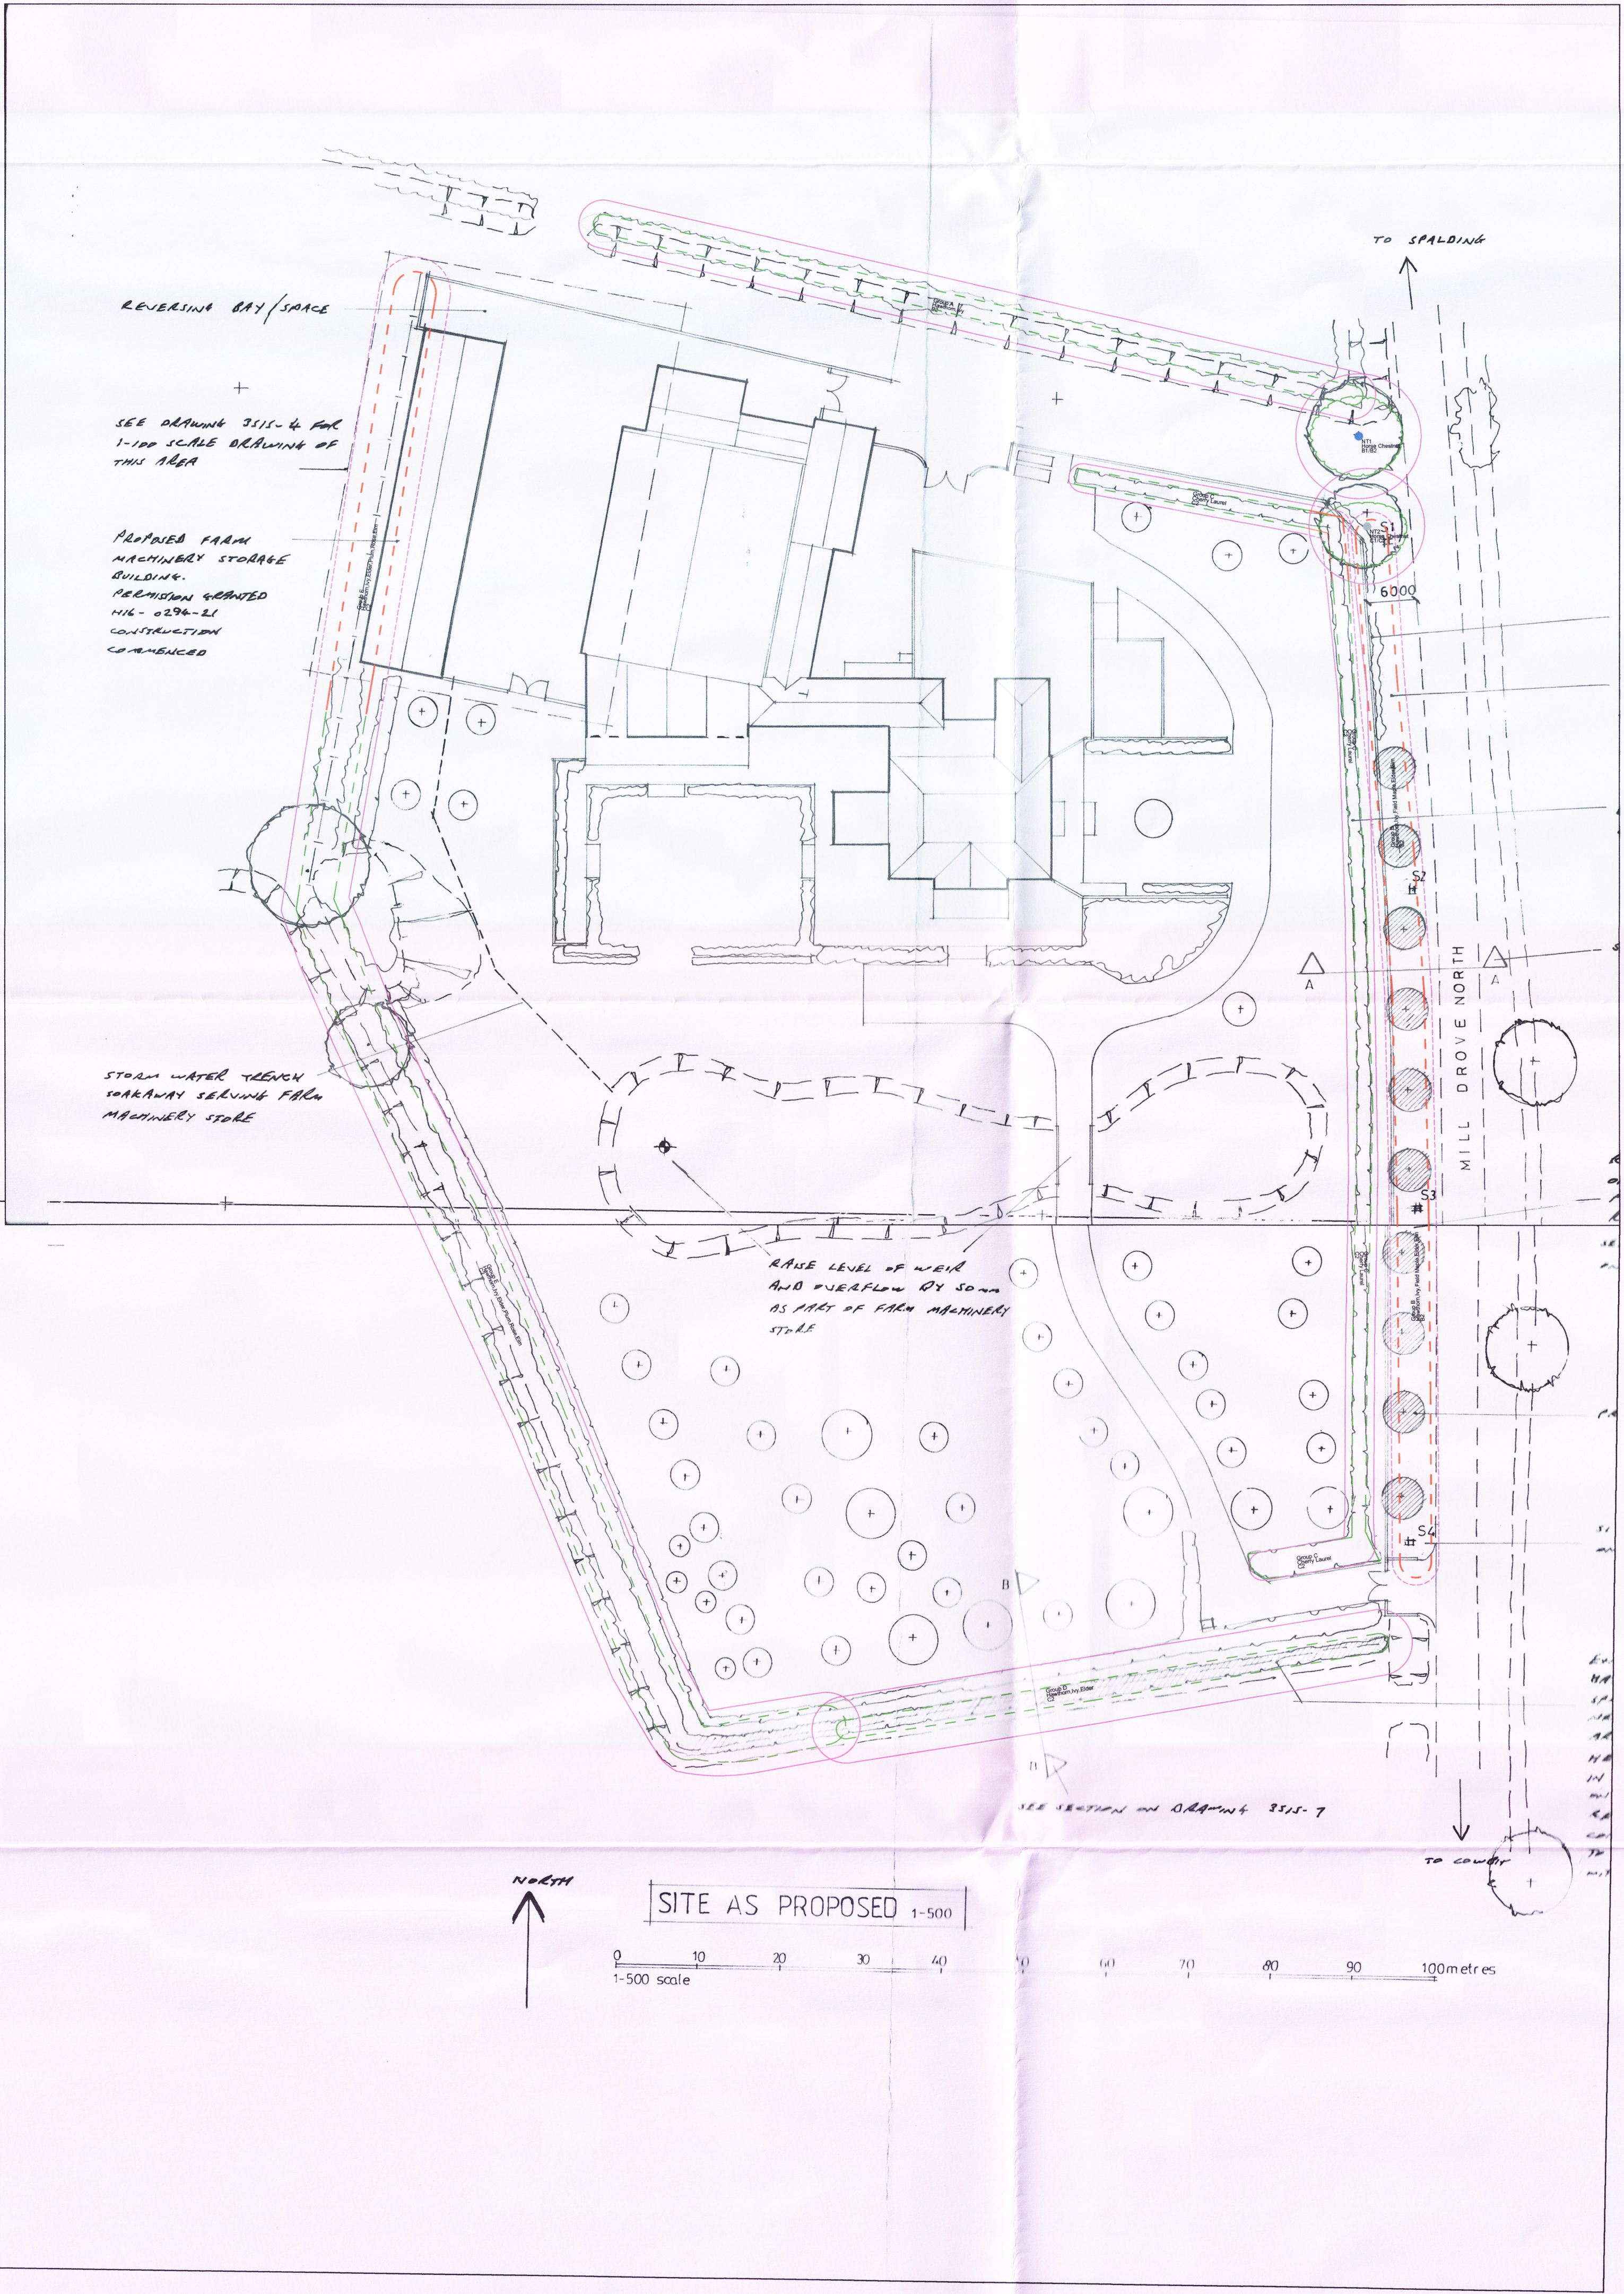

Rev	Description	Date
A	Revised layout	19/01/2022
O	Original issue	06/05/2021

Purpose of Issue

Planning

Andrew Belson
Arboricultural Consultant
The Tree House, 1a First End
Station Road, Uppingham
Oakham
LE15 9TX
t: 01572 823637
e: info@belsontreesurvey.co.uk

Client
Peter and Rita Bowman

Project
Elm Tree Farm, Mill Drove North, Cowbit

Drawn	Checked	Reviewed	Date
AMB	—	—	19/01/2022
Job No.	Scale	Sheet Size	Revision
4324	1:500	A1	A
Drawing Number 4324.Cowbit.Boor.TPP			