

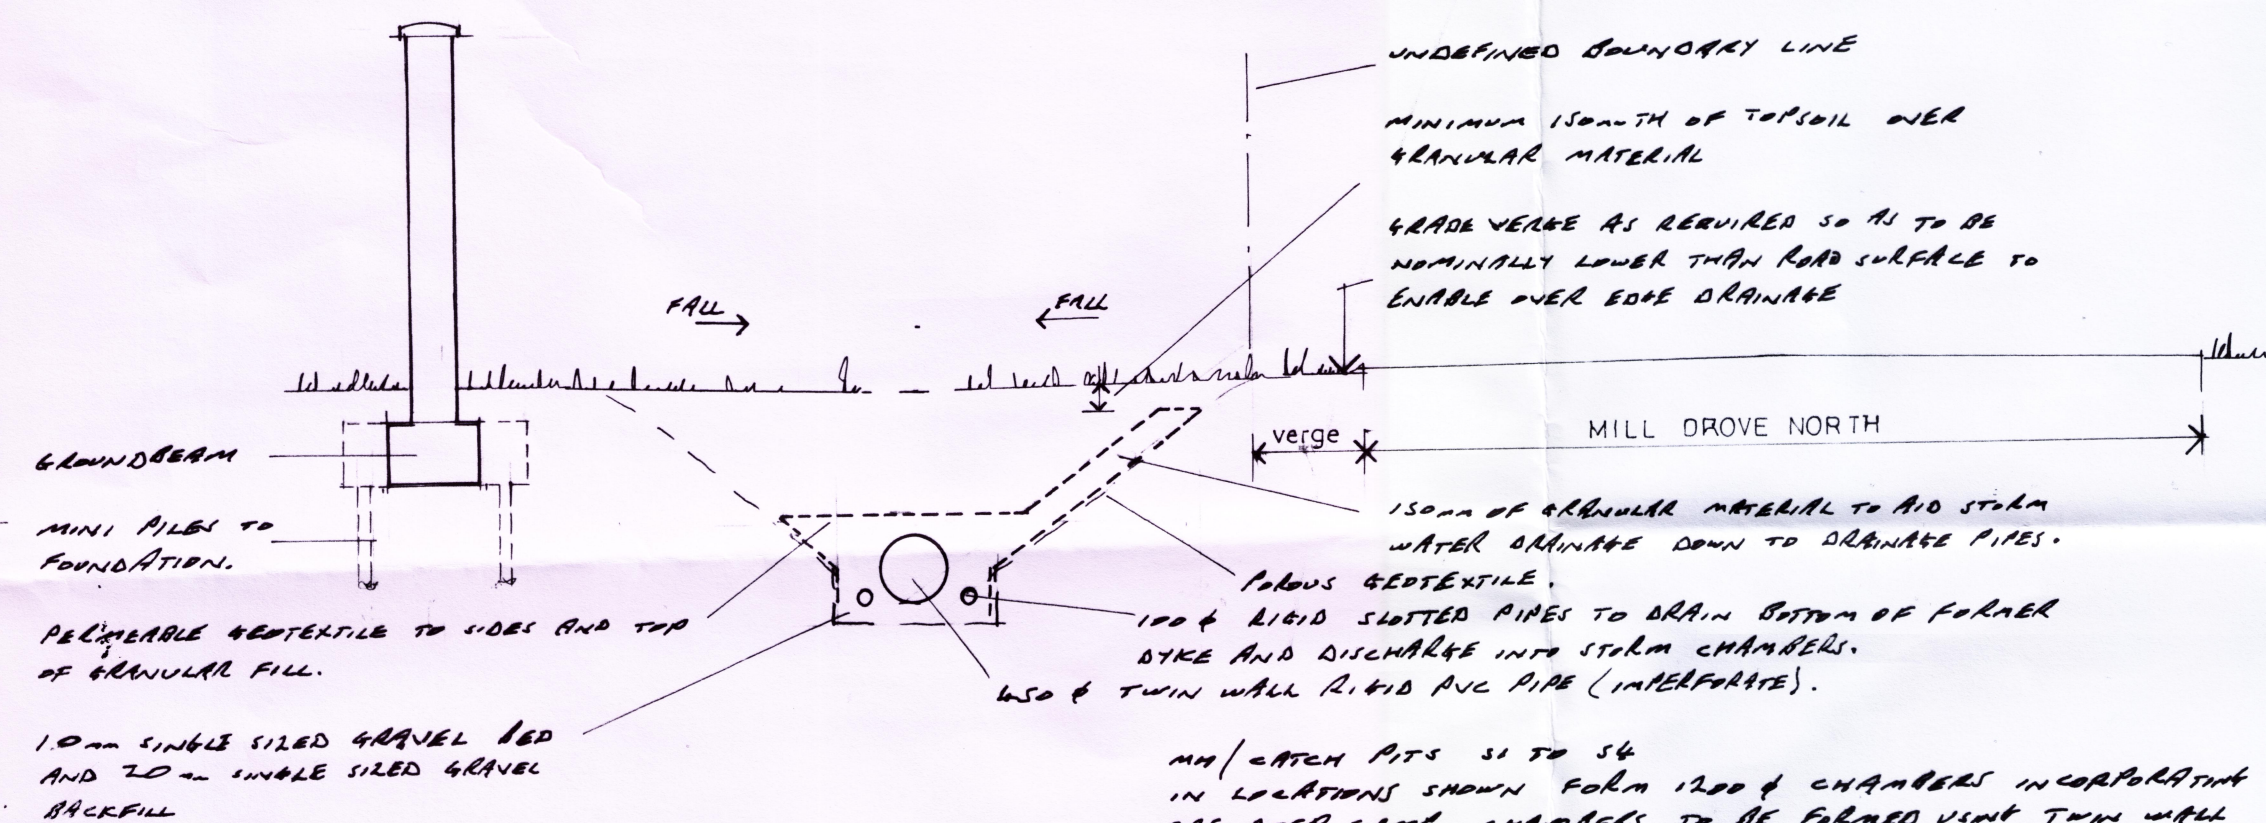


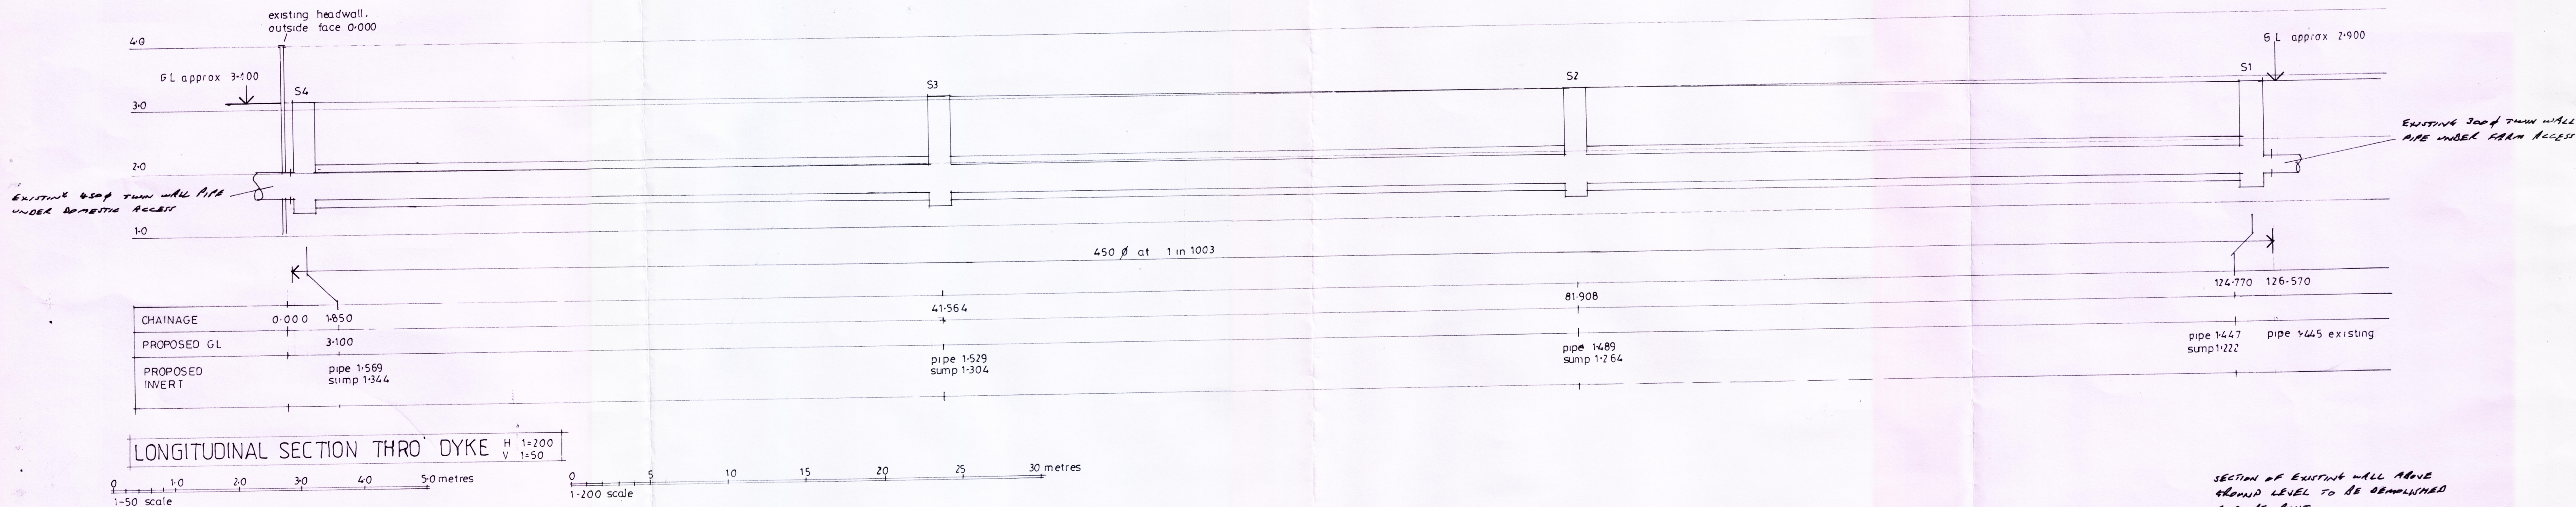

IN LOCATIONS SHOWN FORM 1200 & CHAMBERS INCORPORATING
225 DEEP SUMP. CHAMBERS TO BE FORMED WITH TWIN WALL
PVC SHAFTS AND THESE TO SIT ON 225 TH C/D CONCRETE BASE
AND REINFORCED WITH SINGLE LAYER ALBA MESH, 150 TH C/D
CONCRETE BACKFILL TO SHAFT. 515 STEP IRONS TO CHAMBERS
REINFORCED CONCRETE COVER 150, 2 COURSE OF ENGINEERING
BRICK AND TOP WITH 600 x 600 DUCTILE IRON TRADE DRAIN
COVER AND FRAME SET WITHIN CONCRETE SURROUND

REINFORCE BED JOINT
REINFORCEMENT SPECIFICATION
BY STRUCTURAL ENGINEER

1.4 STAINLESS STEEL CAVITY
LINTEL TO SUPPORT ABOVE
GROUND WALL PANEL BETWEEN
PIERS P2 TO P3
P3 TO P4
P4 TO P5

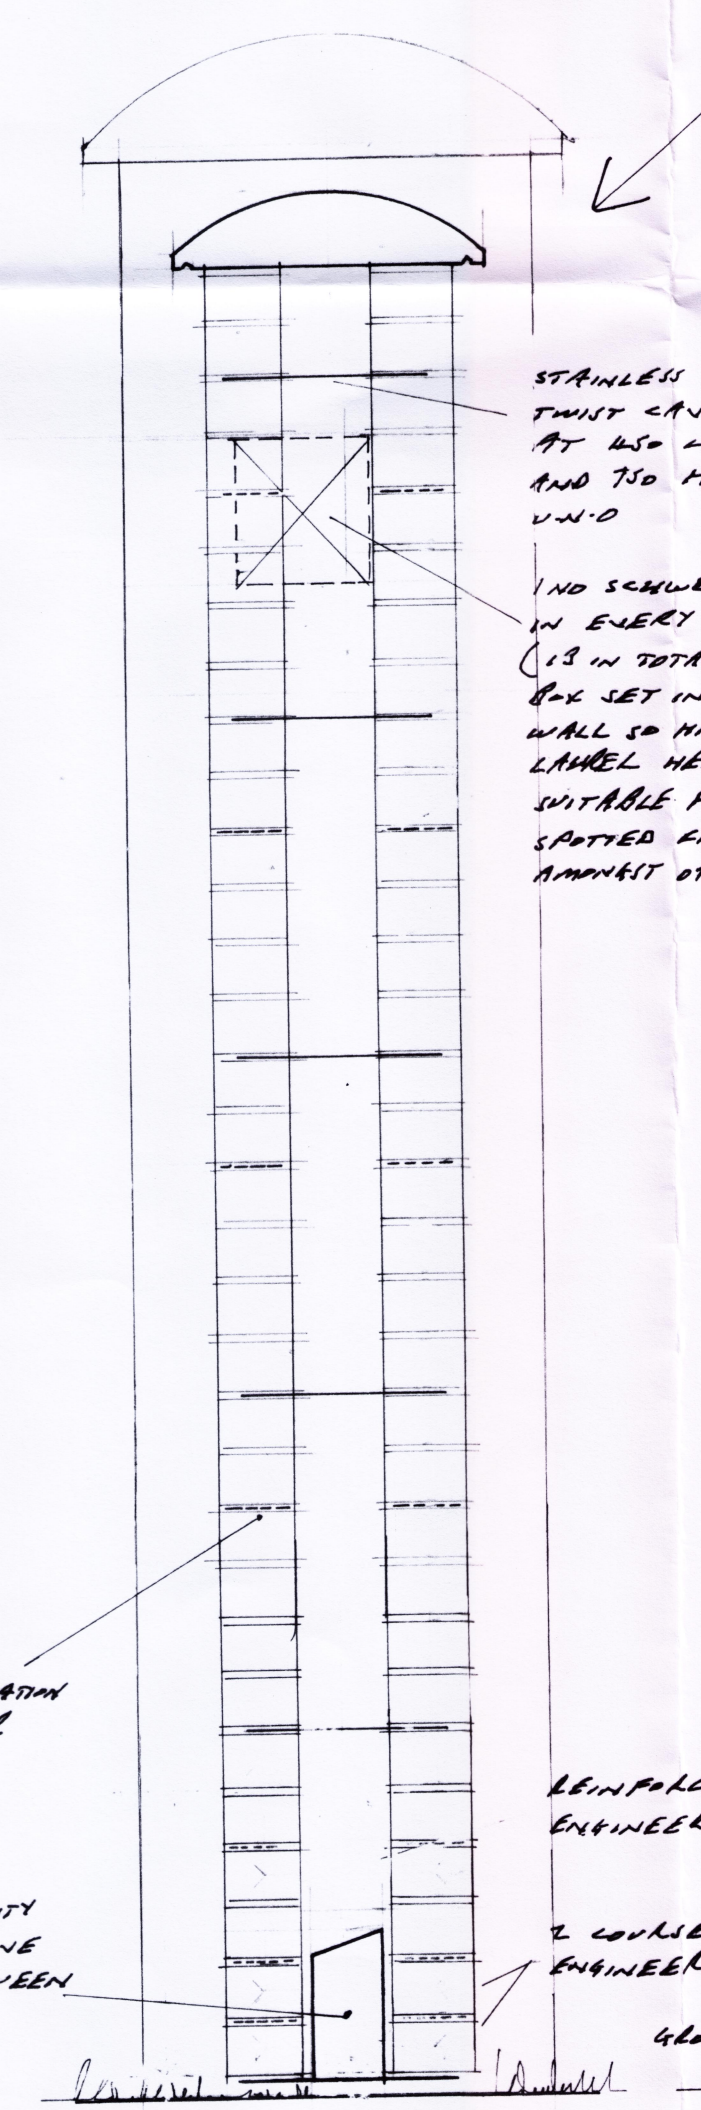


STAINLESS STEEL VERTICAL
TIGHT CAVITY WALL TIES
AT 450 LATHS VERTICALLY
AND 750 HORIZONTALLY
UNID

120 SCHWELBER BRICK BOX TYPE 26
IN EVERY OTHER WALL PANEL
(13 IN TOTAL) WITH BRICK FACING.
BOX SET IN WEST FACE OF
WALL SO HADEN BY
SUITABLE FOR USE BY
SLOTTED FLYCATCHER

REINFORCEMENT TO
ENGINEER'S DESIGN

2 COURSE OF CLASS A
ENGINEERING BRICK DPC

GROUND LEVEL

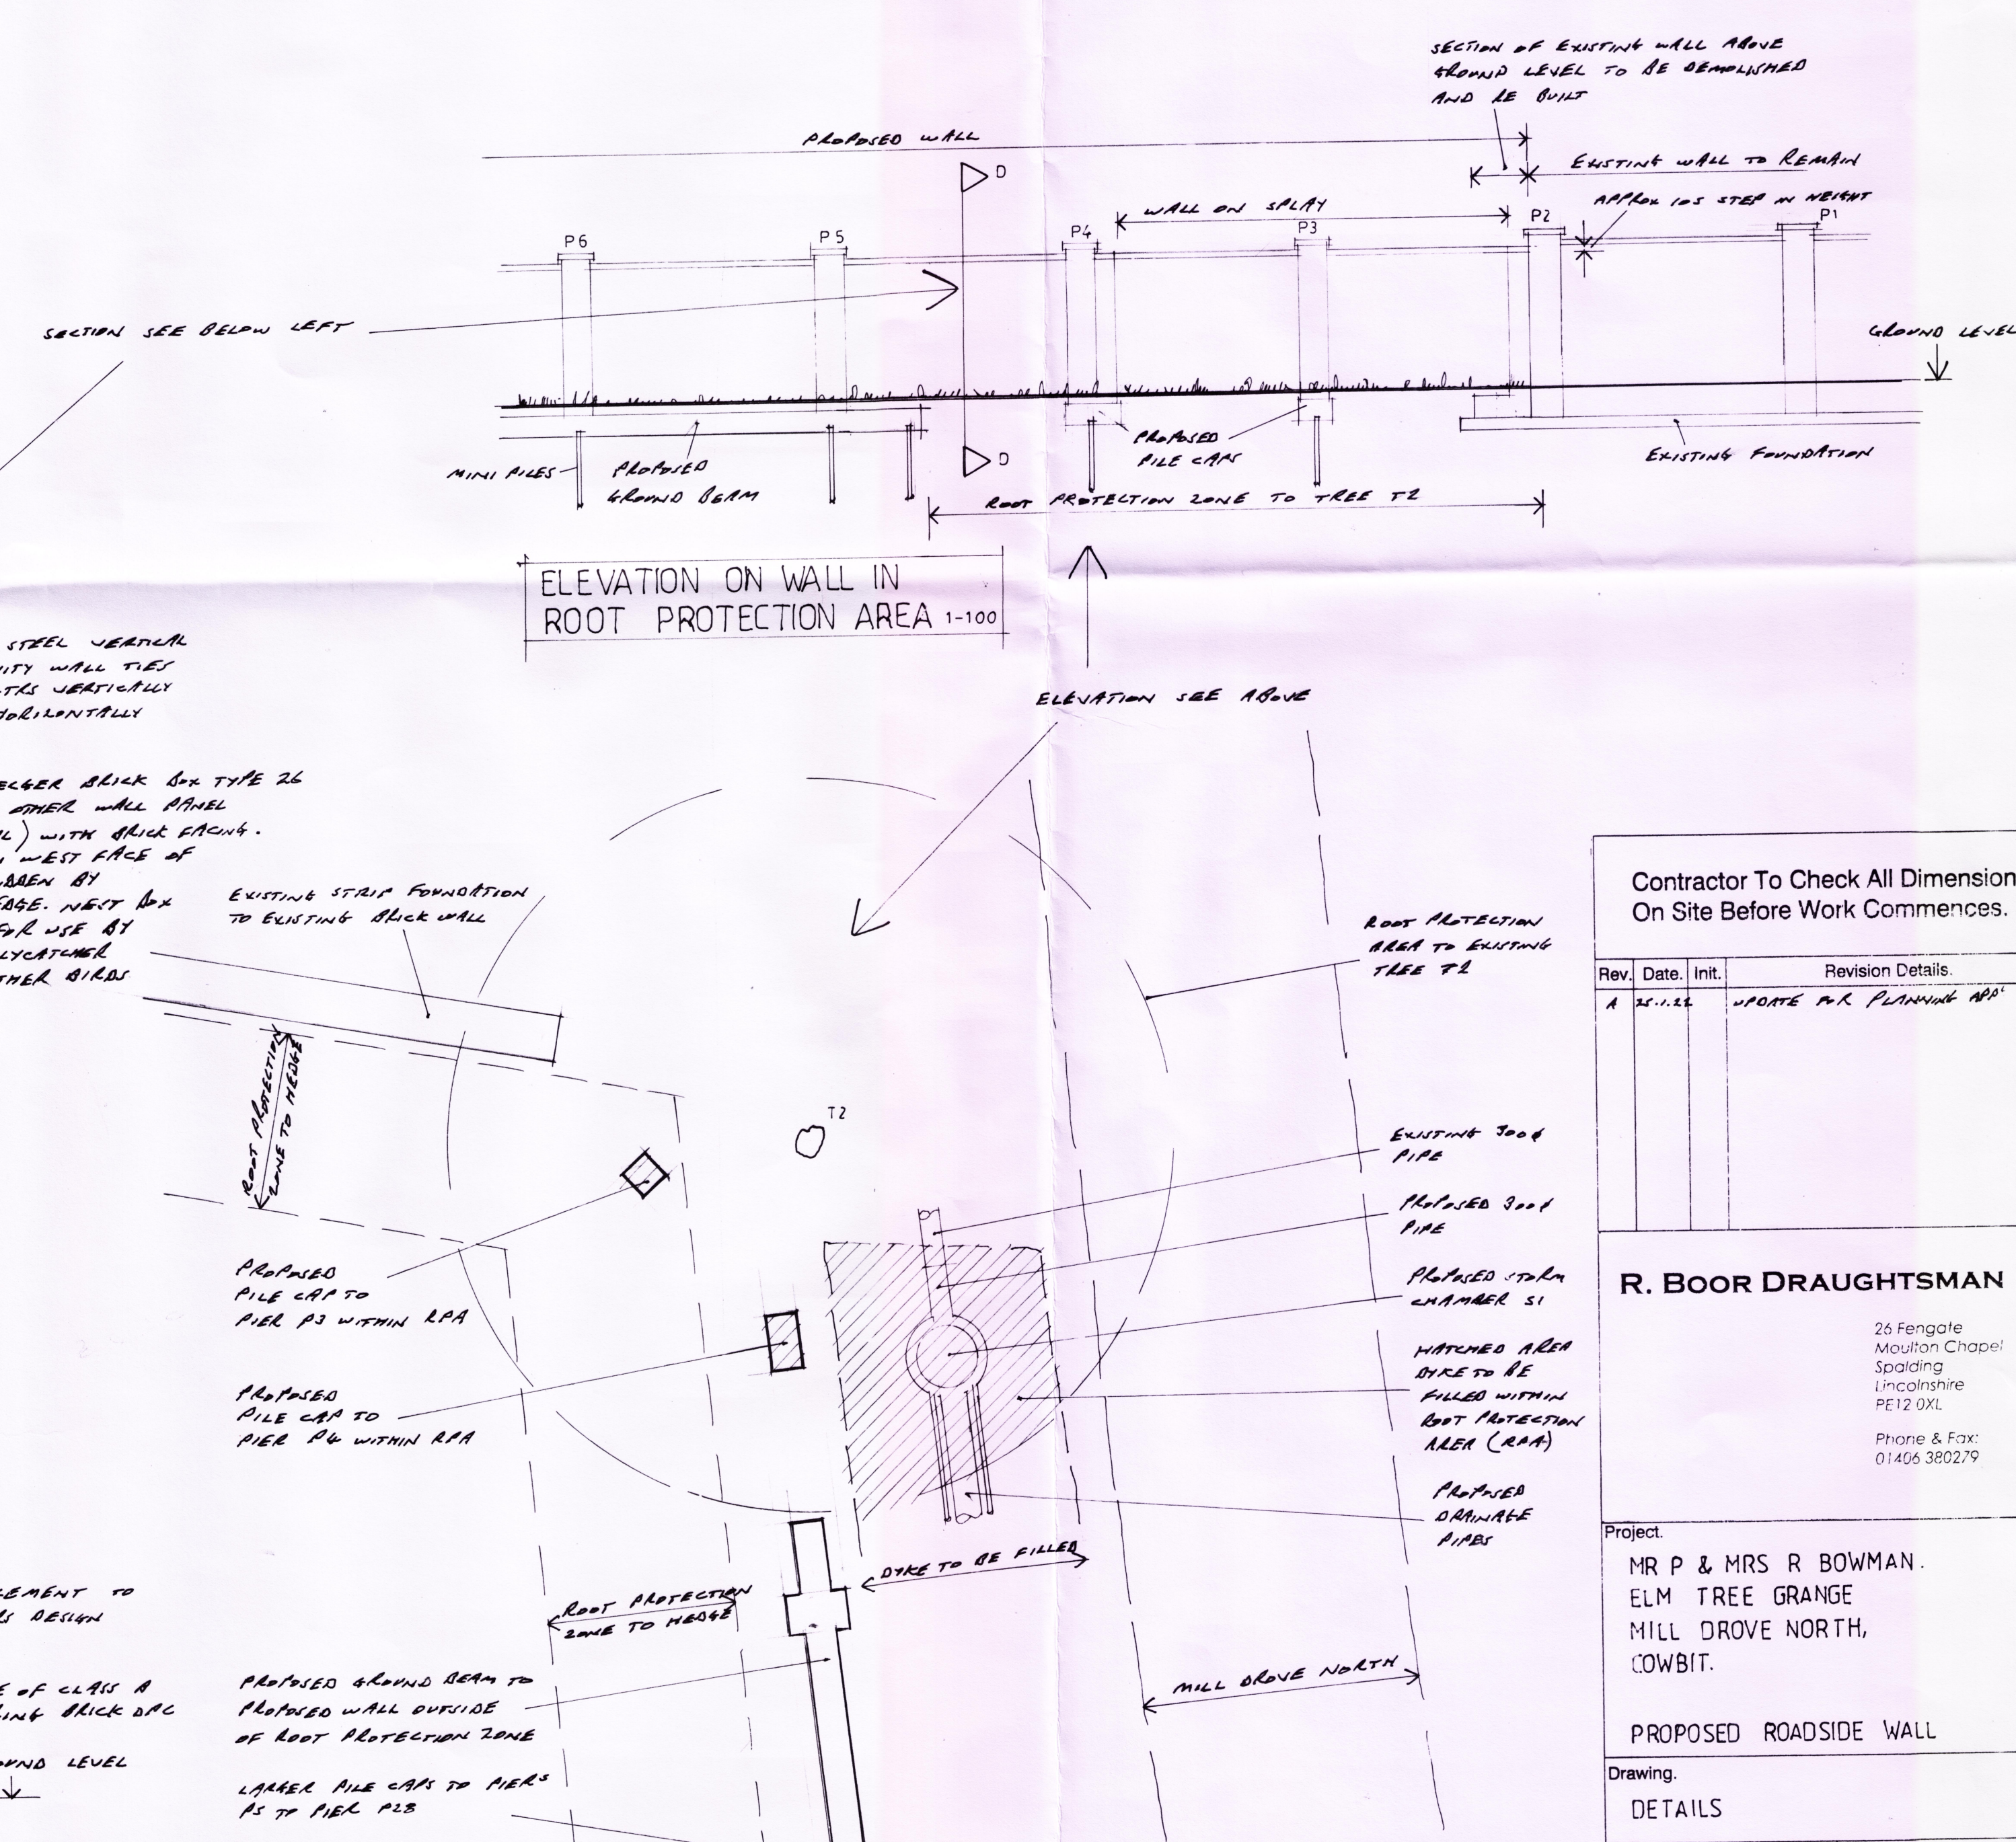

EXISTING STRIP FOUNDATION
TO EXISTING BRICK WALL

PROPOSED
PILE CAP TO
PIER P3 WITHIN RPA

PROPOSED
PILE CAP TO
PIER P4 WITHIN RPA

PROPOSED GROUND BEAM TO
PROPOSED WALL OUTSIDE
OF ROOT PROTECTION ZONE


ROOT PROTECTION
ZONE TO HEDGE

ROOT PROTECTION
ZONE TO HEDGE





T2

DYKE TO BE FILLED










ROOT PROTECTION
AREA TO EXISTING
TREE T2





















ELEVATION SEE ABOVE

ELEVATION SEE ABOVE

Contractor To Check All Dimensions
On Site Before Work Commences.

Rev. Date. Init. Revision Details.


R. BOOR DRAUGHTSMAN

Moulton Chapel
Spalding
Lincolnshire
PE12 0XL
Phone & Fax:
01406 380279

Project
MR P & MRS R BOWMAN
ELM TREE GRANGE
MILL DROVE NORTH,
COWBIT.

PROPOSED ROADSIDE WALL

Drawing:
DETAILS

Scale:
AS SHOWN

Drawing No.
3515-8

Drawn: RMB

Date: NOV 2021

Rev. A