


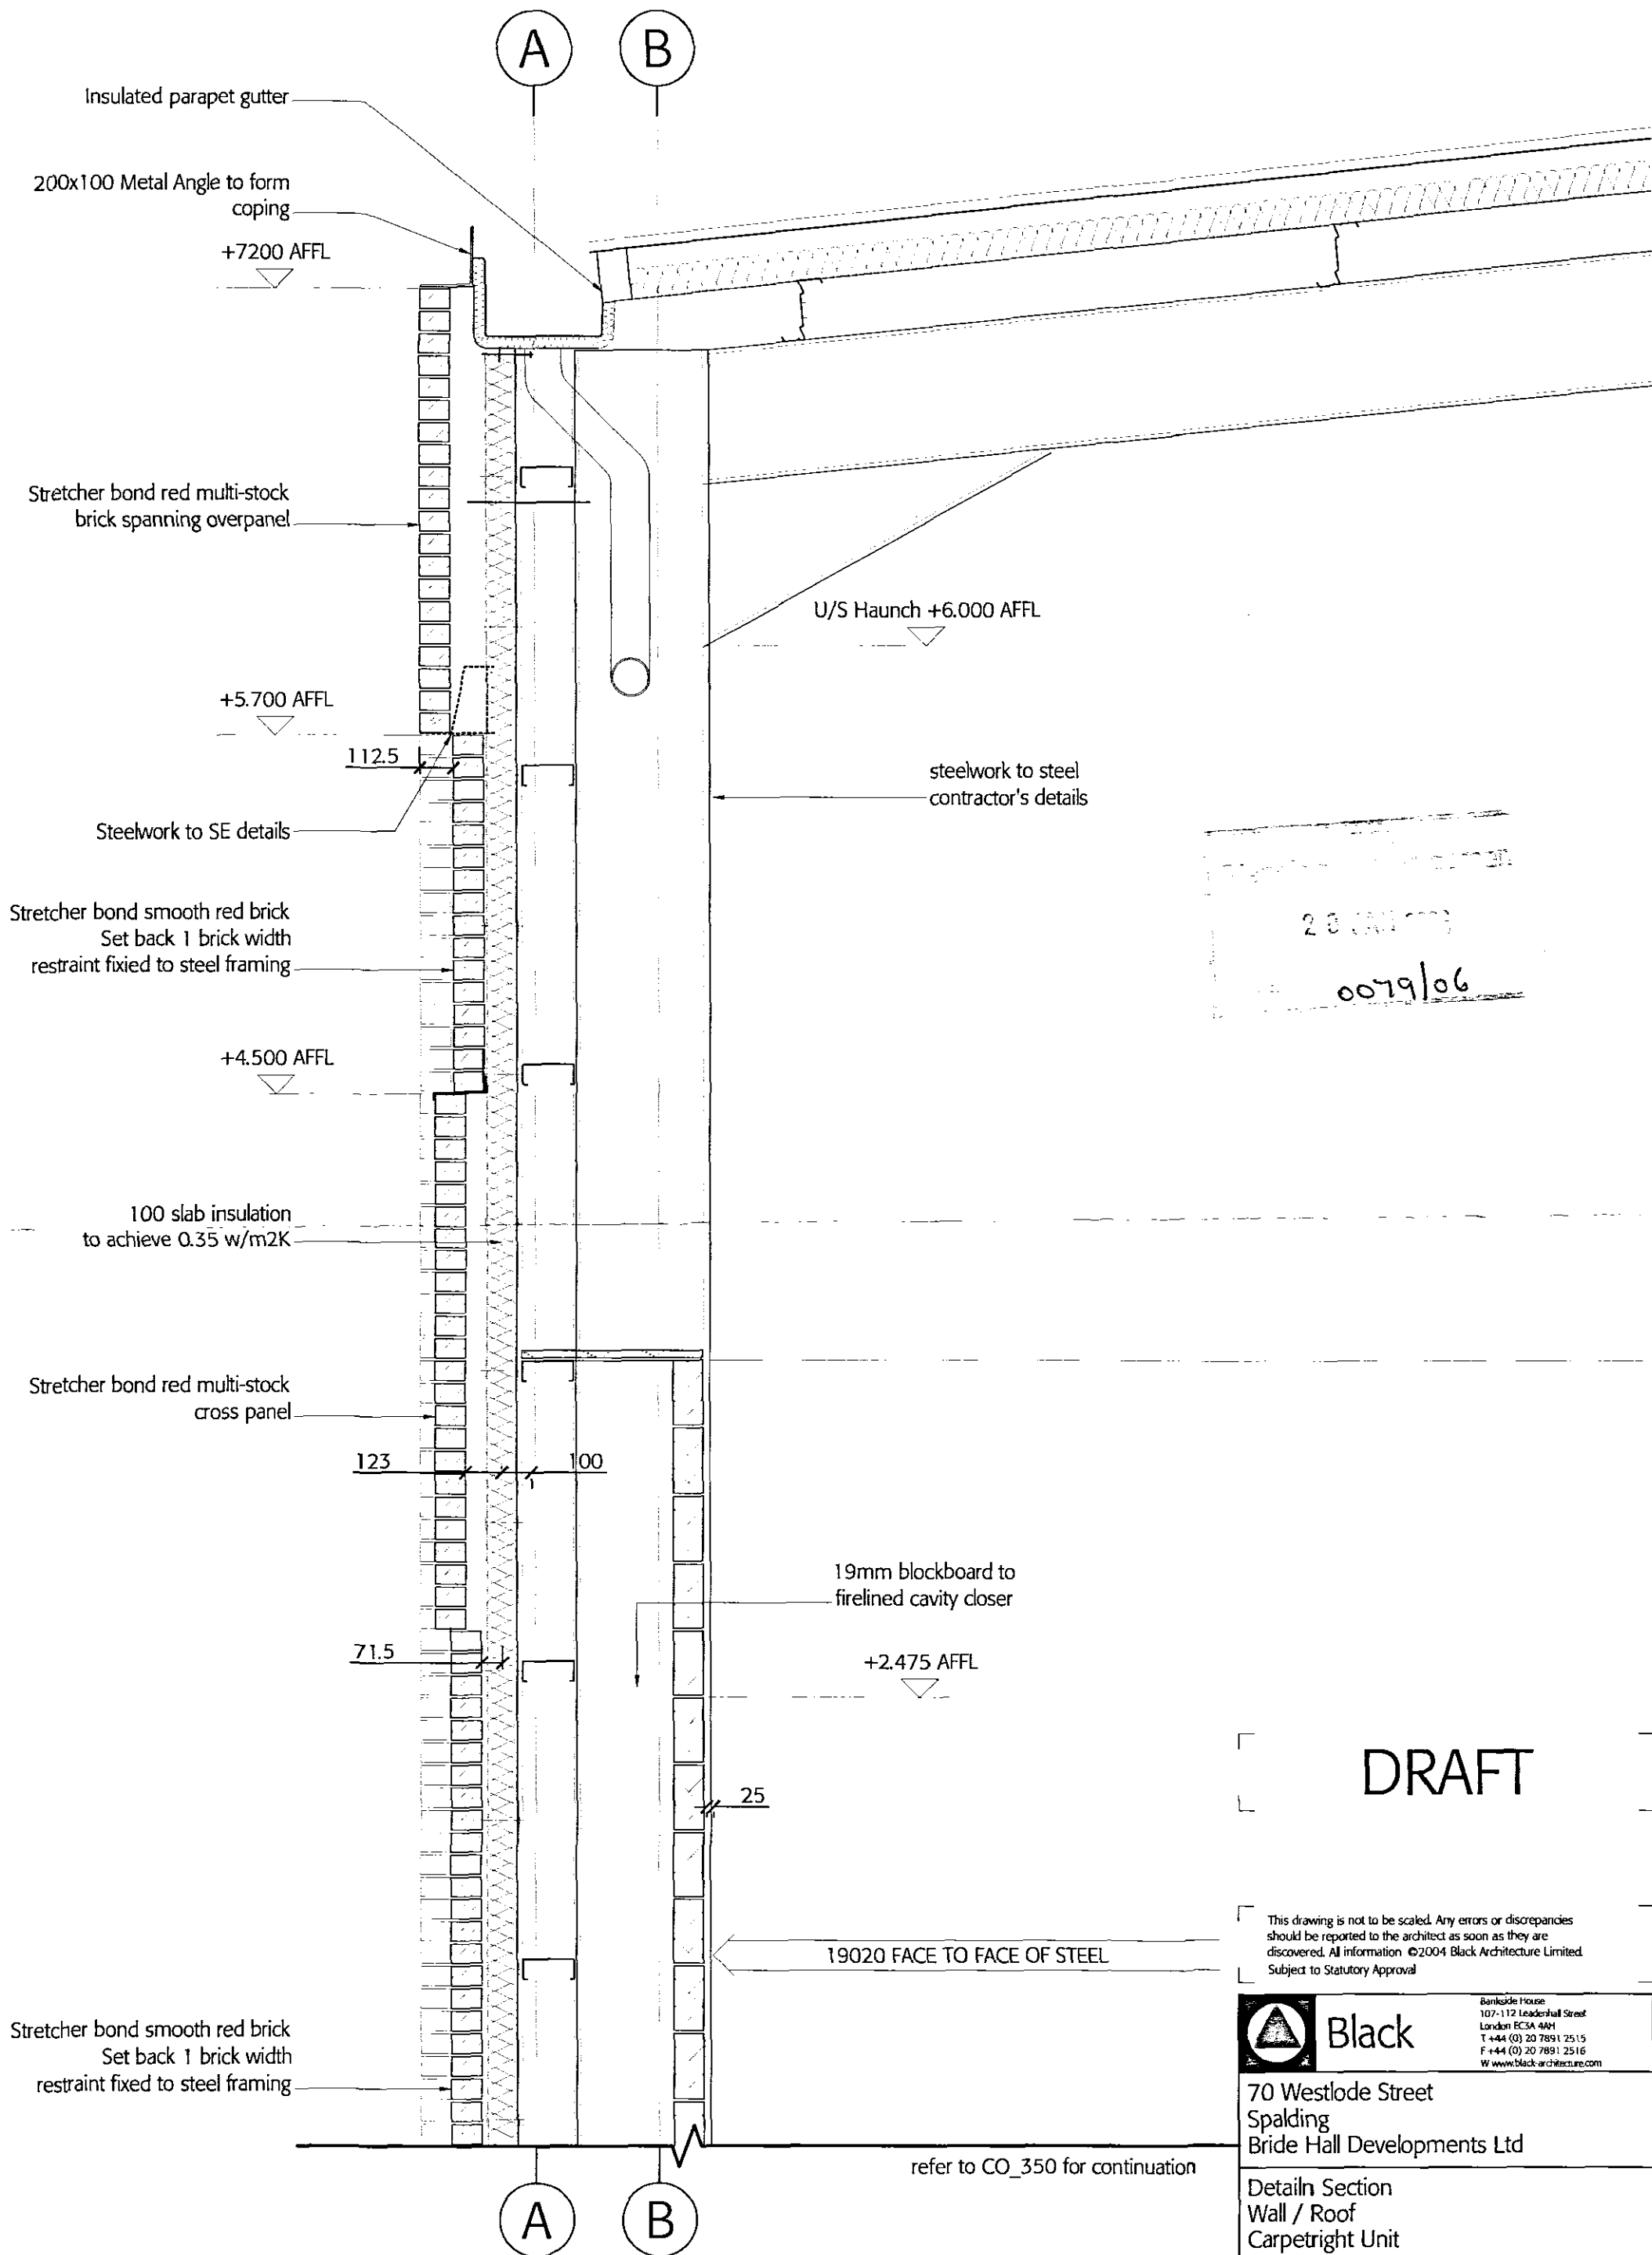

28 JAN 2006
0079/06

DRAFT

This drawing is not to be scaled. Any errors or discrepancies should be reported to the architect as soon as they are discovered. All information ©2004 Black Architecture Limited. Subject to Statutory Approval

 Black Bankside House 107-112 Leaderhall Street London EC3A 4AH T +44 (0) 20 7891 2515 F +44 (0) 20 7891 2516 W www.black-architecture.com			
70 Westlode Street Spalding Bride Hall Developments Ltd			
Detailn Section Wall / Roof Carpetright Unit			
Drawn RC	Checked RIC	Date 10.01.06	Scale 1:20
Project 0153	Reference CO	Number 360	Revision /