


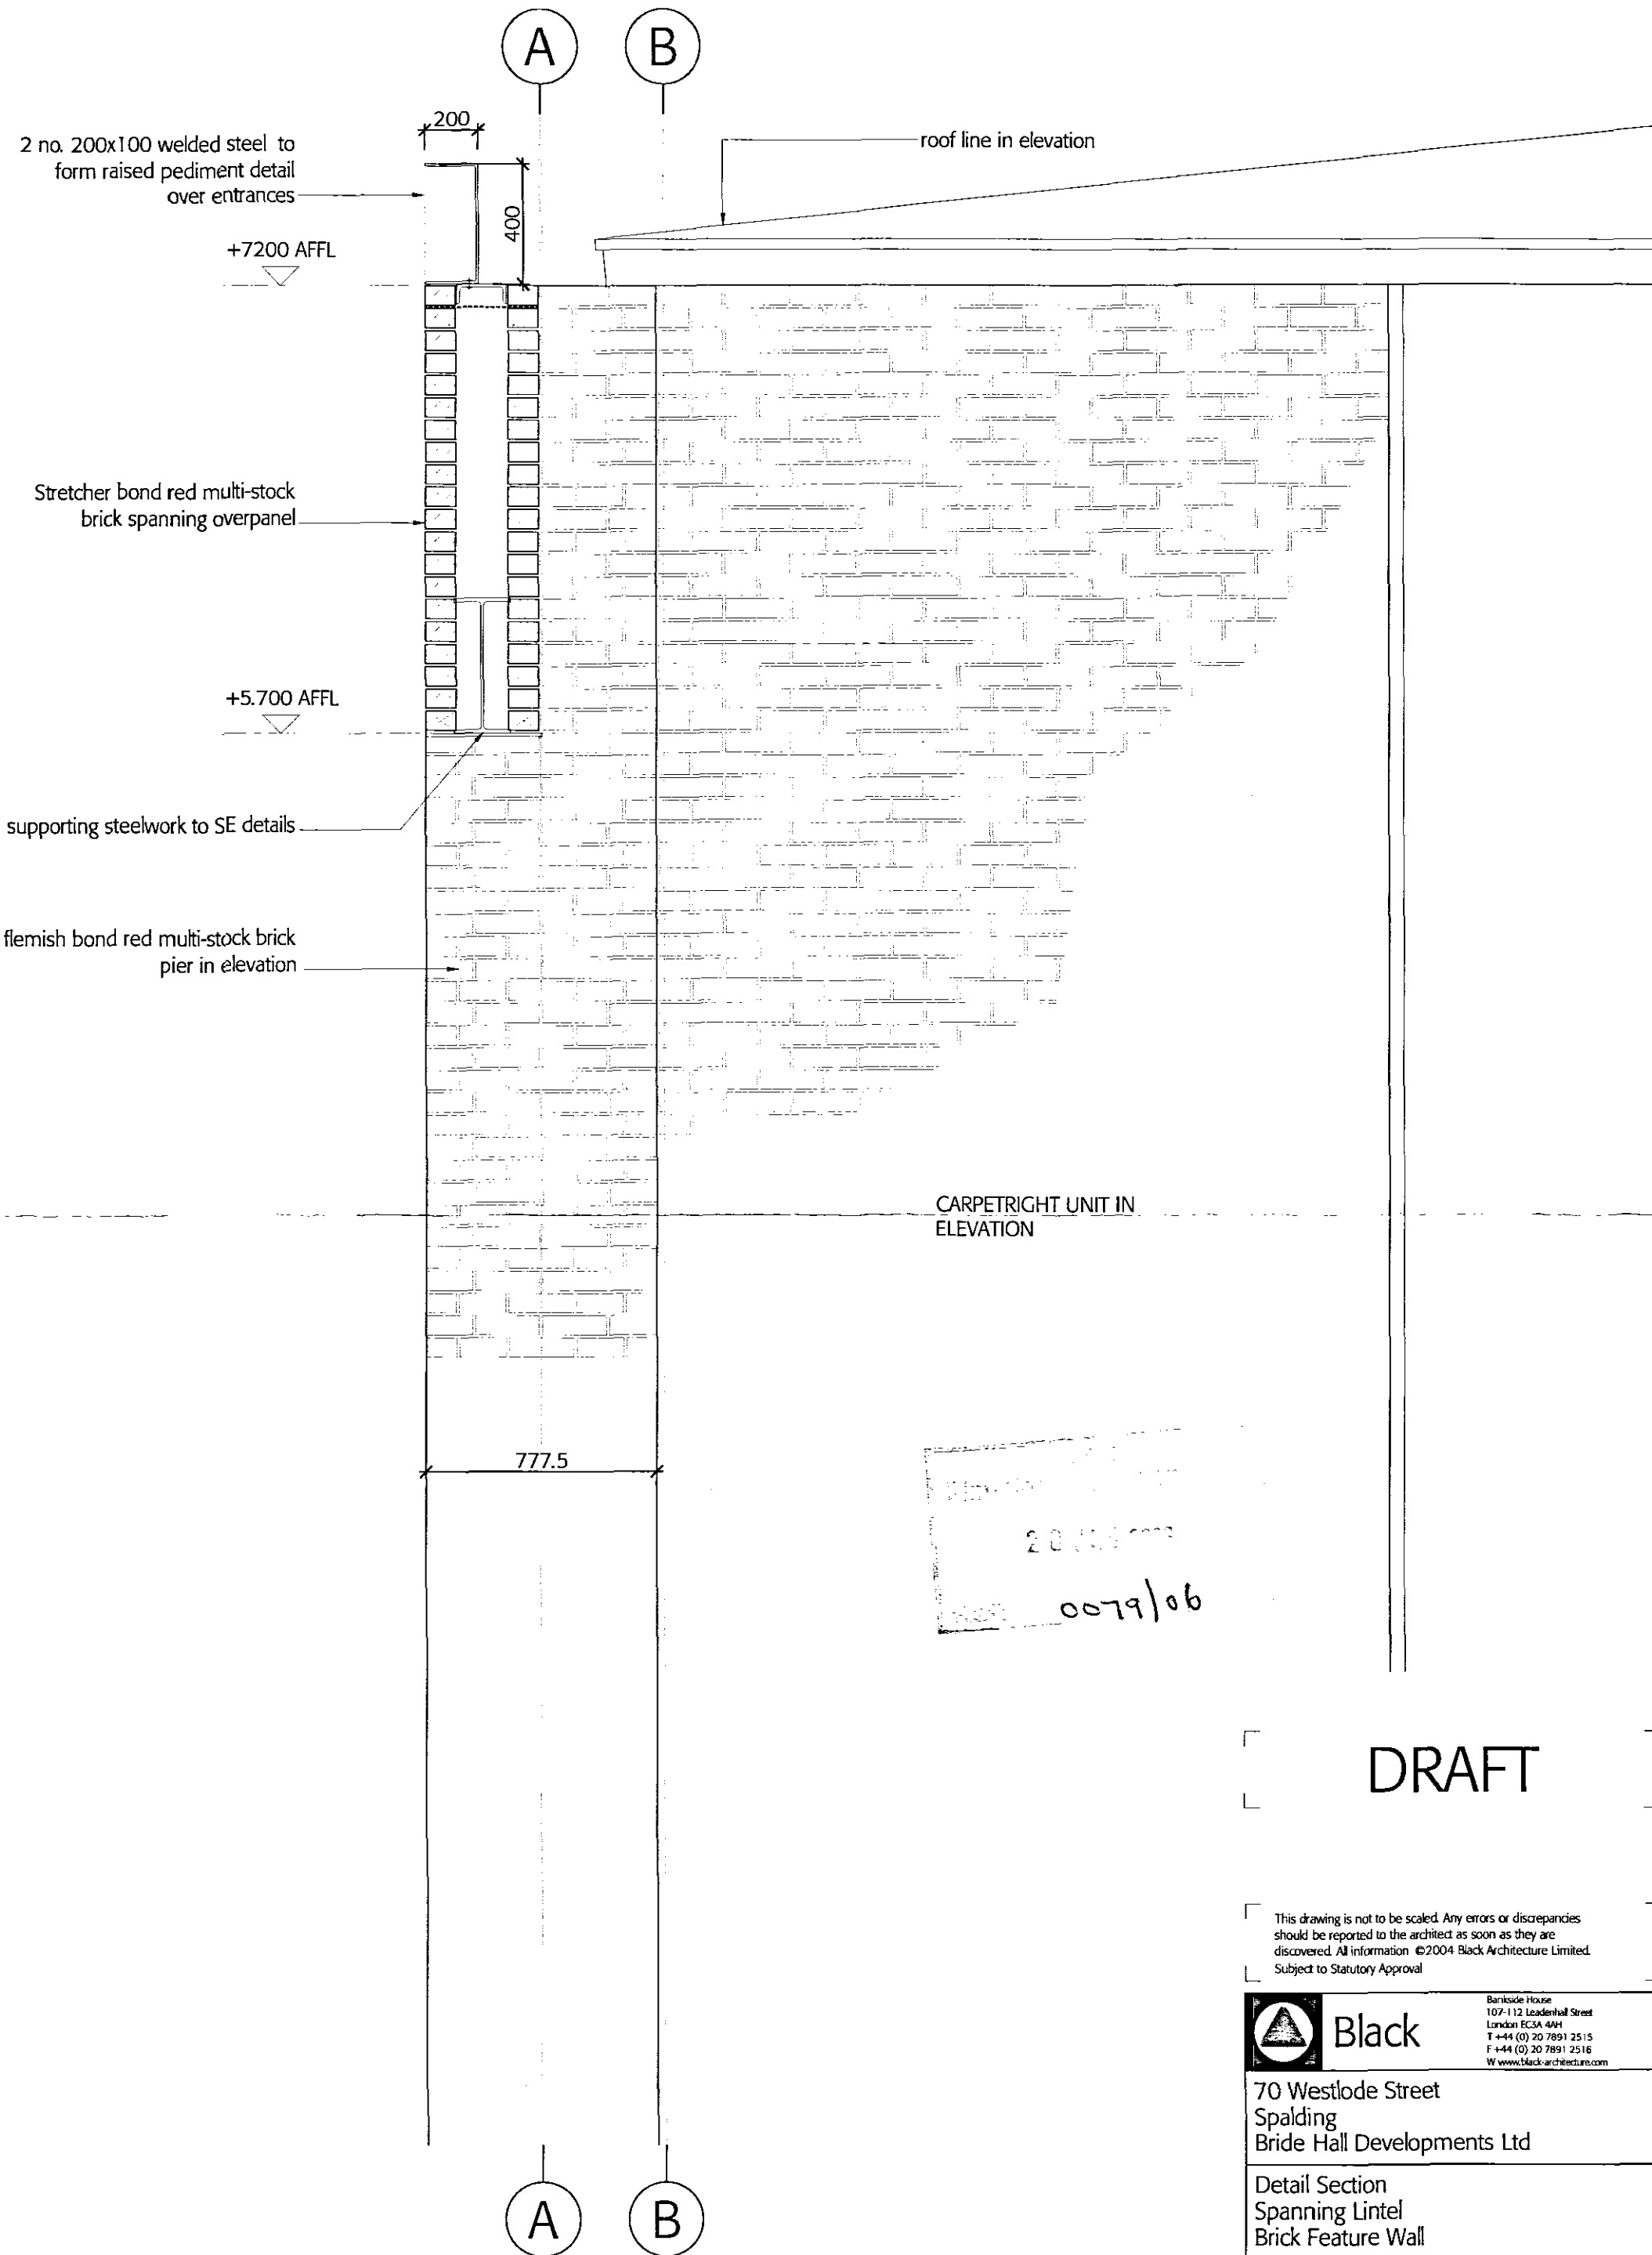

DRAFT

This drawing is not to be scaled. Any errors or discrepancies should be reported to the architect as soon as they are discovered. All information ©2004 Black Architecture Limited. Subject to Statutory Approval

 Black Bantside House 107-112 Leadenhall Street London EC3A 4AH T +44 (0) 20 7891 2515 F +44 (0) 20 7891 2516 W www.black-architecture.com			
70 Westlode Street Spalding Bride Hall Developments Ltd			
Detail Section Spanning Lintel Brick Feature Wall			
Drawn RC	Checked RJC	Date 18.01.06	Scale 1:20
Project 0153	Reference CO	Number 361	Revision /