



G R MERCHANT LTD
ARCHITECTURAL & PLANNING CONSULTANTS

4 Wrights Mews
12A Park Road, Holbeach
Spalding, Lincolnshire. PE12 7EE
Telephone: 01406 490800
E-Mail: gr.merchant@btconnect.com
Web: www.grmerchantltd.com

Our ref: 4019-22

WINDOW MANUFACTURER DETAILS
UPVC DETAILS FOR REAR ELEVATION

**14 Market Place
Spalding
Lincs
PE11 1SL**

FOR

MJL Welding & Fabrication Ltd

VAT No: 552 6200 69
Registered in England No: 05667107

Registered Address: Bank House, Broad Street, Spalding. PE11 1TB



Lynx Conservatories, Windows & Doors


Office 5B, Barrowby Barns, Northgate, West Pinchbeck, Lincs PE11 3TB
T: 07930 277389 W: www.facebook.com/skconservatories

Accredited by:

CERTASS HomePro


1

ECO Slide Vertical Slider (WER:1.4 U-Valu)
O/A Sizes 1040mm x 1314mm (ECO V/S)

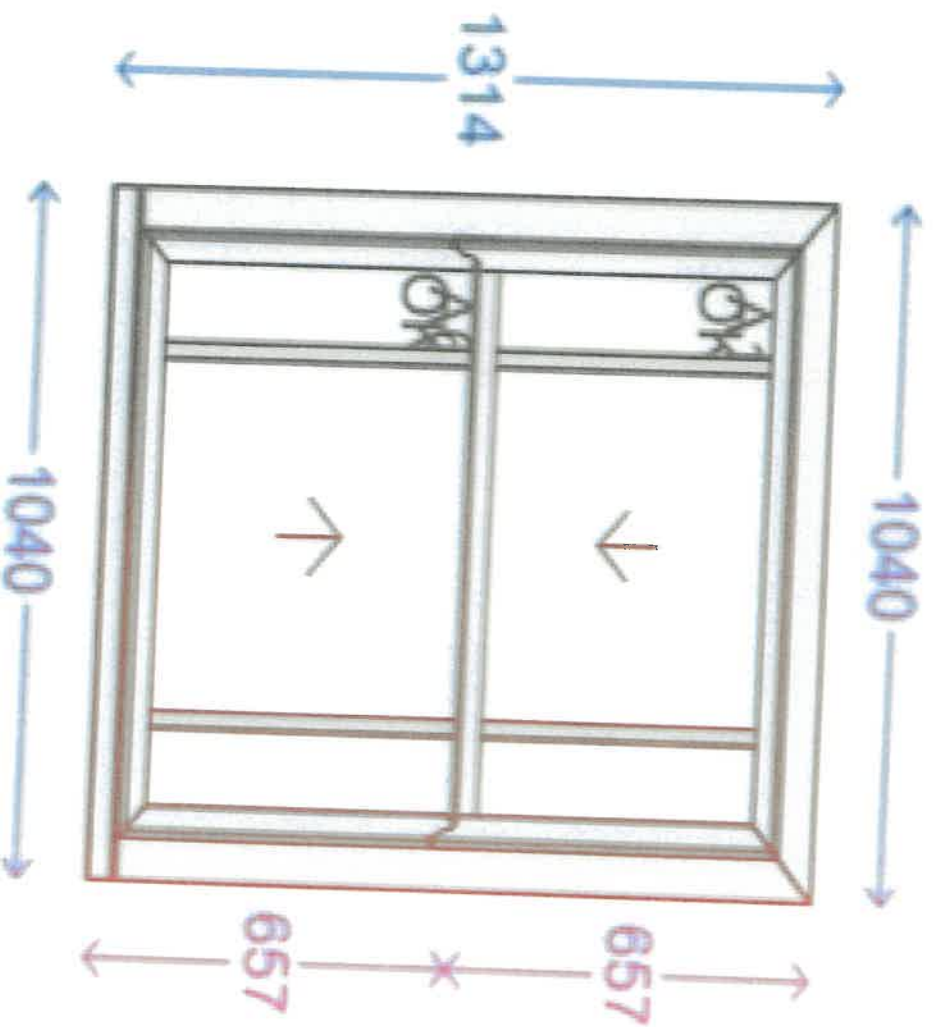

2


ECU Slide Vertical Slider (WEK:1.4 U-Vailu)
O/A Sizes 1055mm x 1314mm (ECO V/S)

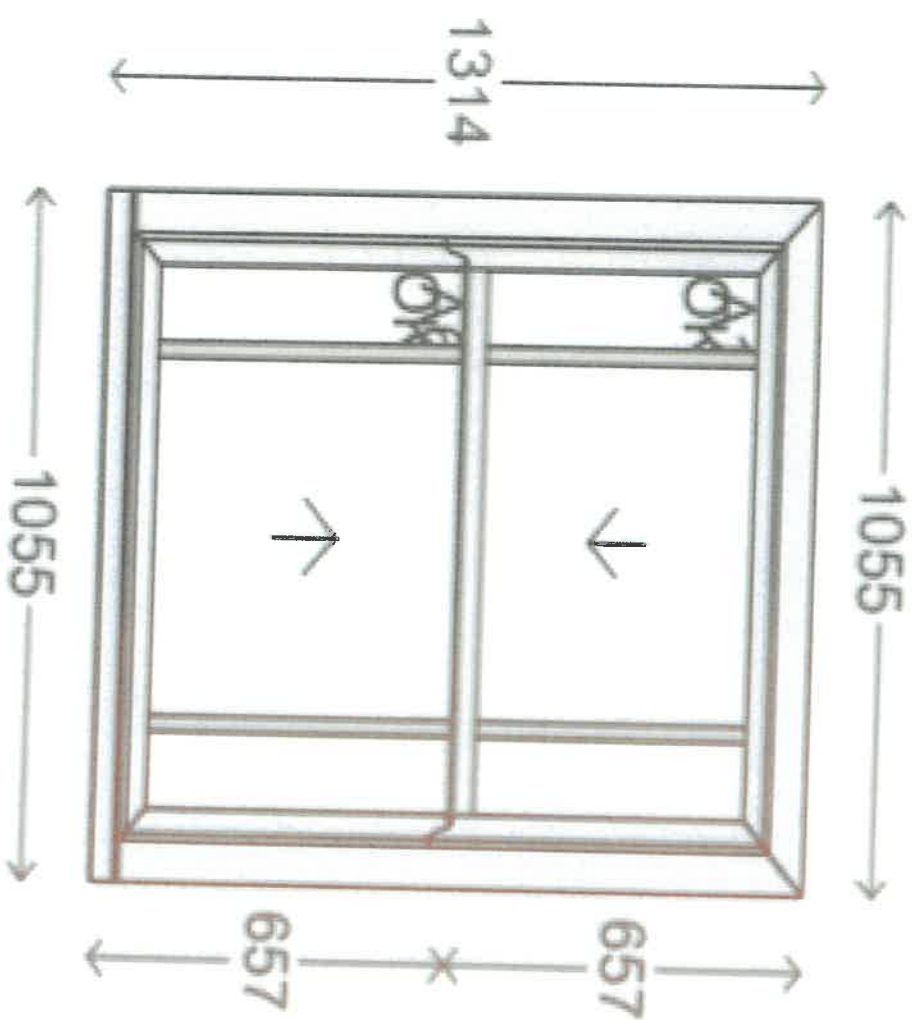

3


ECO Slide Vertical Slider (WER:1.4 U-Valu)
O/A Sizes 610mm x 1230mm (ECO V/S)

OBS

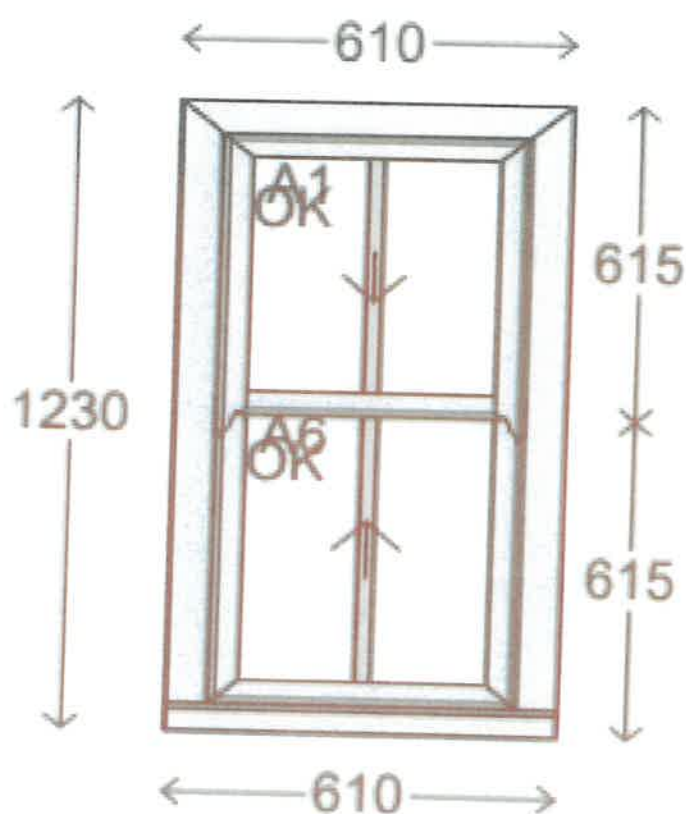


4

ECO Slide Vertical Slider (WER:1.4 U-Valu)
O/A Sizes 1055mm x 1310mm (ECO V/S)

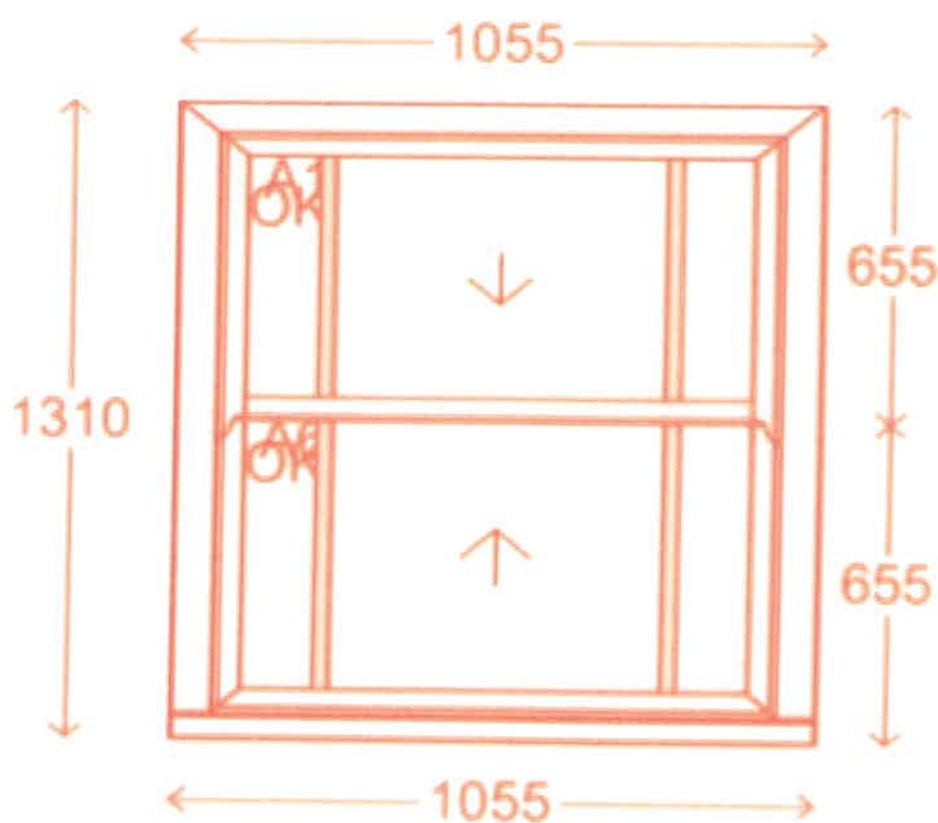

5


ECO Slide Vertical Slider (WER:1.4 U-Valu)
O/A Sizes 1055mm x 1310mm (ECO V/S)

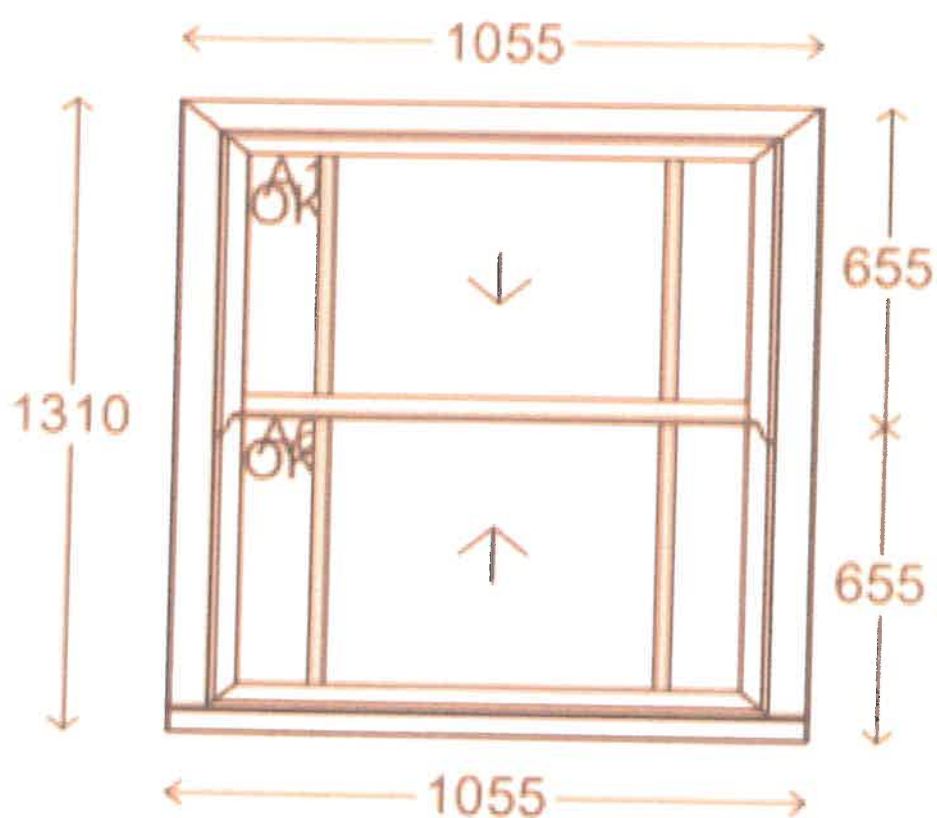

6


ECO Slide Vertical Slider (WER:1.4 U-Valu)
O/A Sizes 905mm x 1370mm (ECO V/S)

OBS

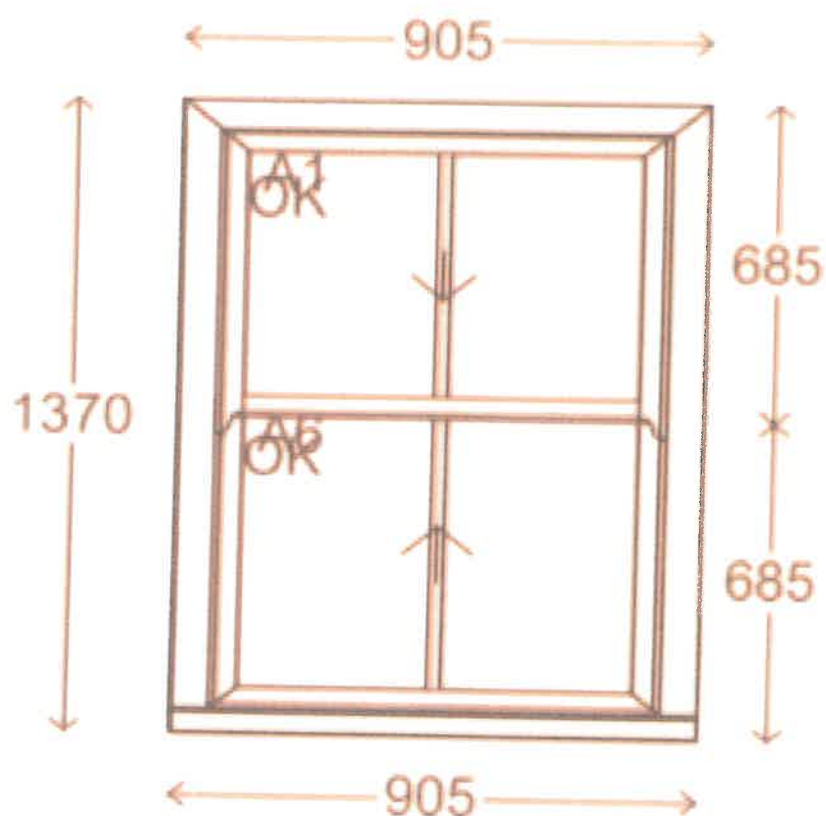


7

ECO Slide Vertical Slider (WER:1.4 U-Valu)
O/A Sizes 915mm x 1660mm (ECO V/S)

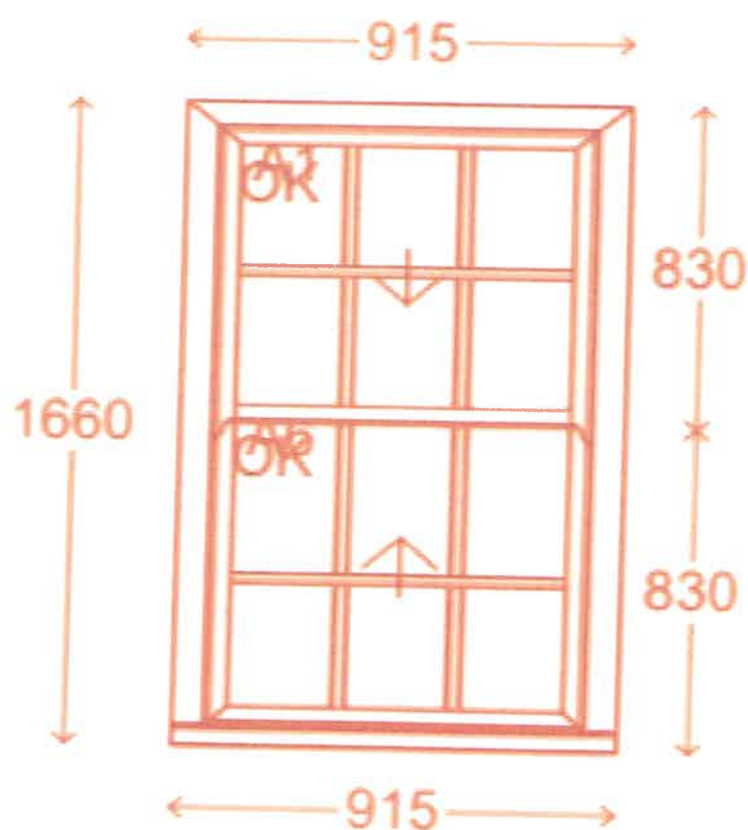


8

ECO Slide Vertical Slider (WER:1.4 U-Valu)
O/A Sizes 1065mm x 1660mm (ECO V/S)

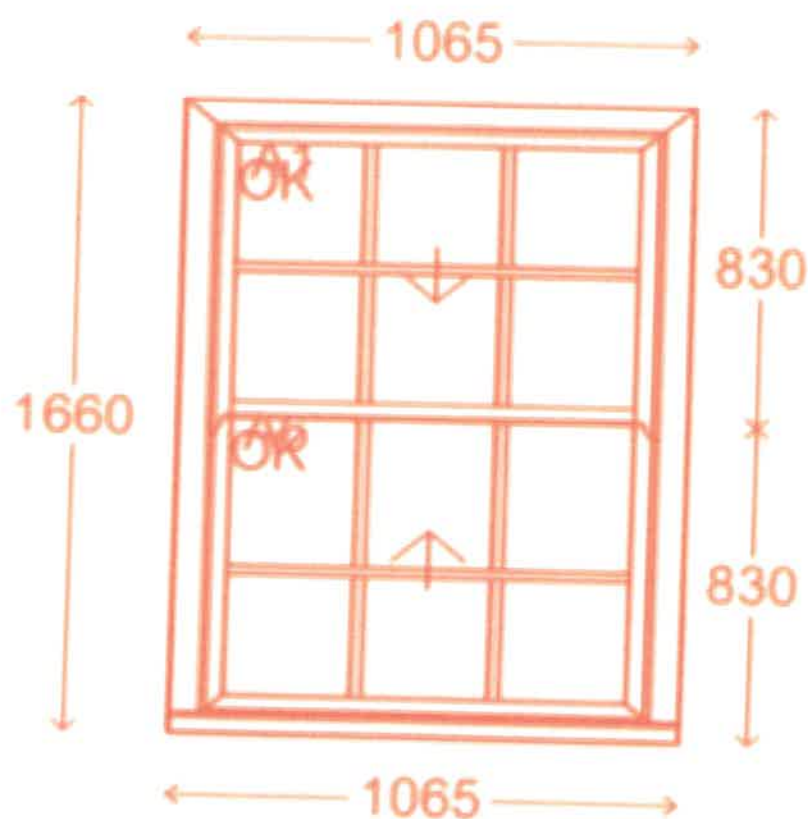


9

ECO Slide Vertical Slider (WER:1.4 U-Valu)
O/A Sizes 950mm x 1510mm (ECO V/S)

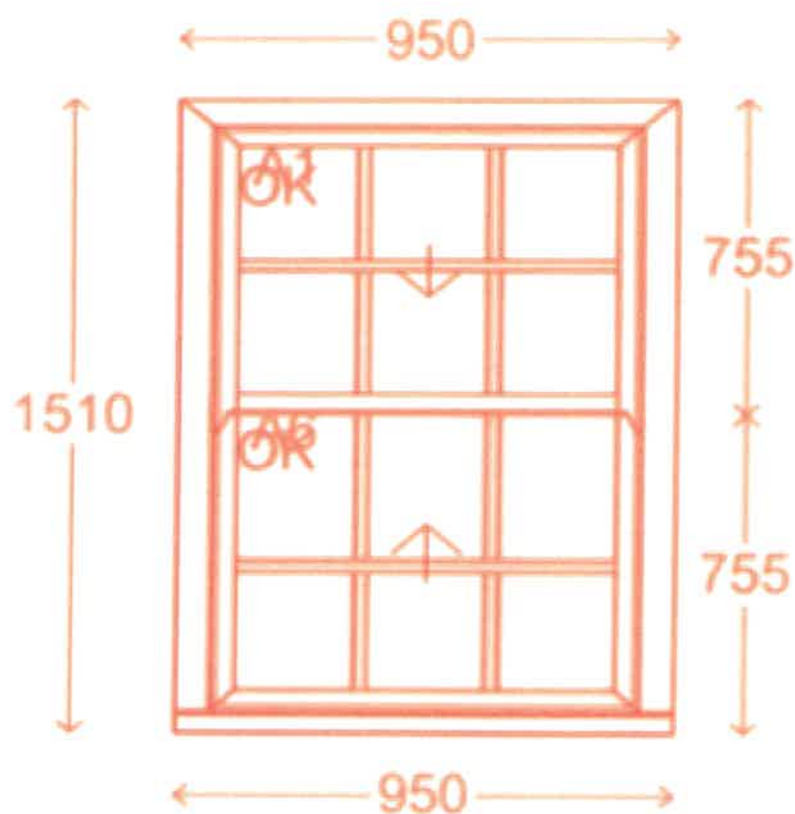

10

ECO Slide Vertical Slider (WER:1.4 U-Valu)
O/A Sizes 970mm x 1510mm (ECO V/S)

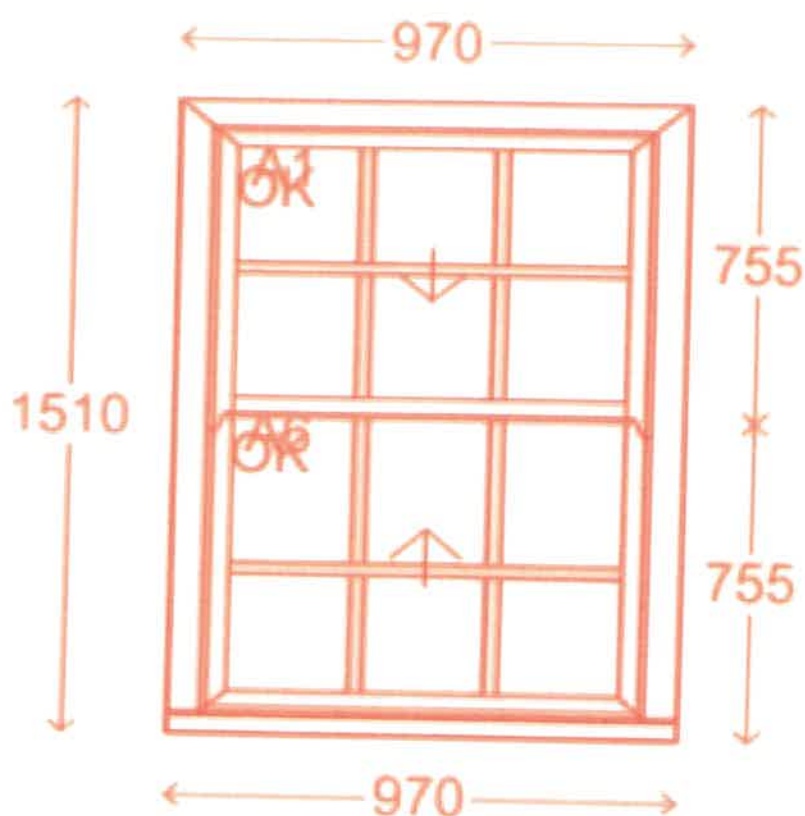


Cill Horn : 0mm


Specification		Chk		Chk	
Colour	White	[]	Cill colour	White	[]
Add-on (Cill)	4007 225mm Cill	[]	Add-on (Head)	-	[]
Add-on (Right jamb)	-	[]	Add-on (Left jamb)	-	[]
Ventilator (Sash)	-	[]	Ventilator (Head)	-	[]
Hardware Colour	Chrome	[]	VS Sash Horns	Run Through Horns	[]
Sash Locks	2 x Cam Lock	[]	VS Travel Restrictor	Travel Restrictor Required	[]
Top Sash	2 x Pole Eye Top Sash	[]	VS Keeps	Cam Lock Keep	[]
Outside D Handle	-	[]	VS Bottom Sash	2 x Sash Lift	[]
(Cill)	4002 47mm Sash	[]	Sash (Head)	4002 47mm Sash	[]
(Right jamb)	4002 47mm Sash	[]	Sash (Left jamb)	4002 47mm Sash	[]
#2 (Cill)	4003 60mm Sash	[]	Sash #2 (Head)	4003 60mm Sash	[]
#2 (Right jamb)	4003 60mm Sash	[]	Sash #2 (Left jamb)	4003 60mm Sash	[]
Corners	Grooved	[]	VS Tilt Knobs	Tilt Knobs Required	[]

Installation Guidelines


Horizontal section through top sash

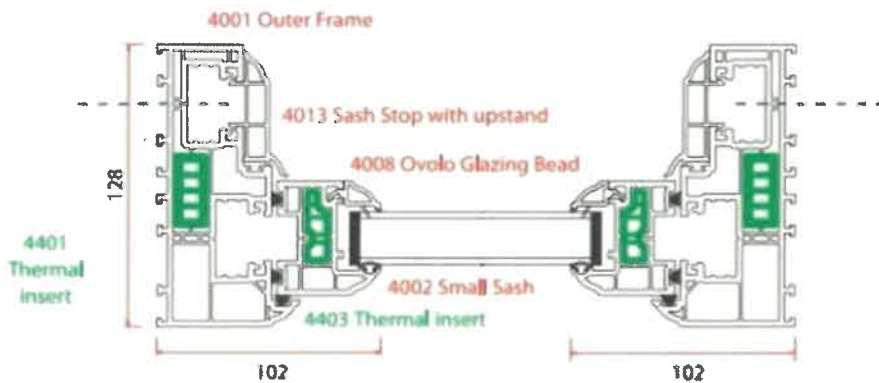

Vertical section through sash

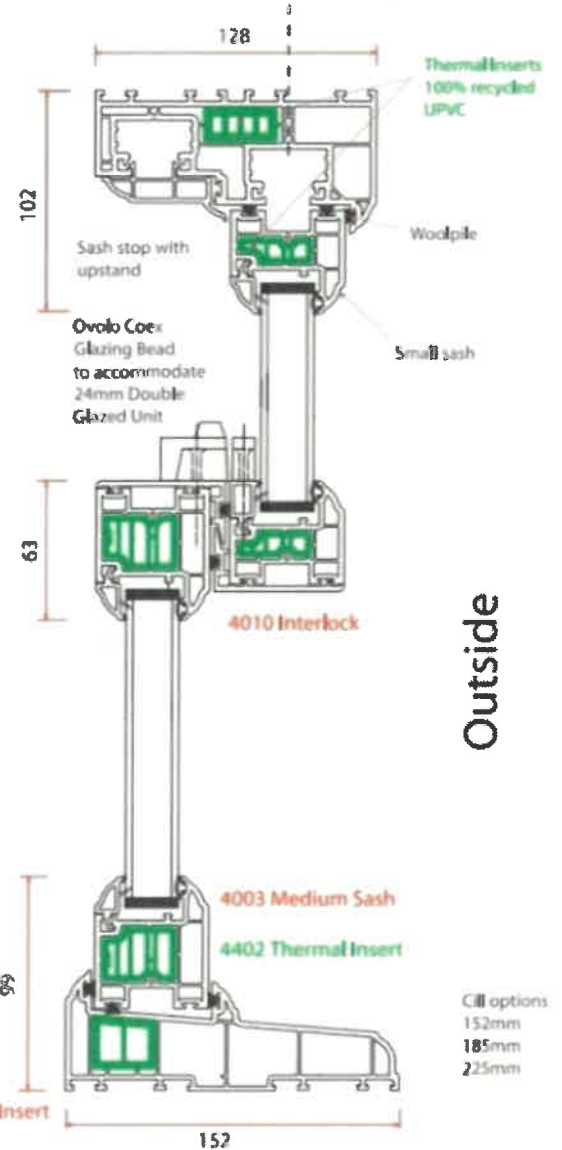

Horizontal section through bottom sash

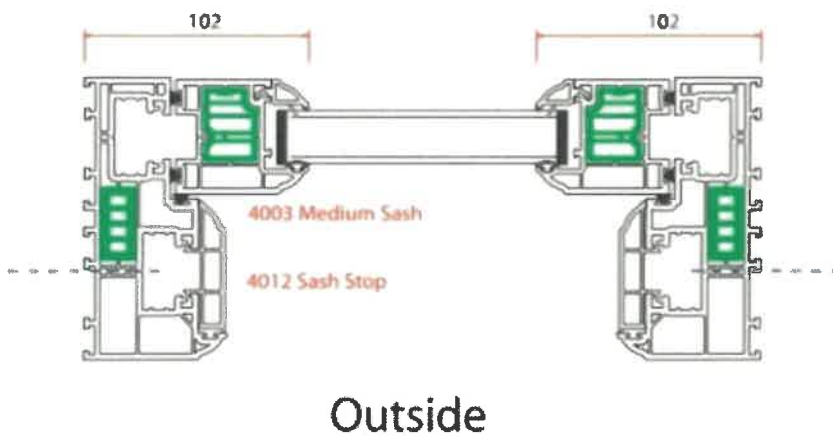

Note: Thermal inserts (coloured green) are manufactured from 100% recycled PVC-U.



4401
Thermal Insert
For 4001 Outer Frame



4402
Thermal Insert
For 4003 Medium Sash



4403
Thermal Insert
For 4002 Small Sash



4405
Thermal Insert
For 4005, 4006, 4407 cill