


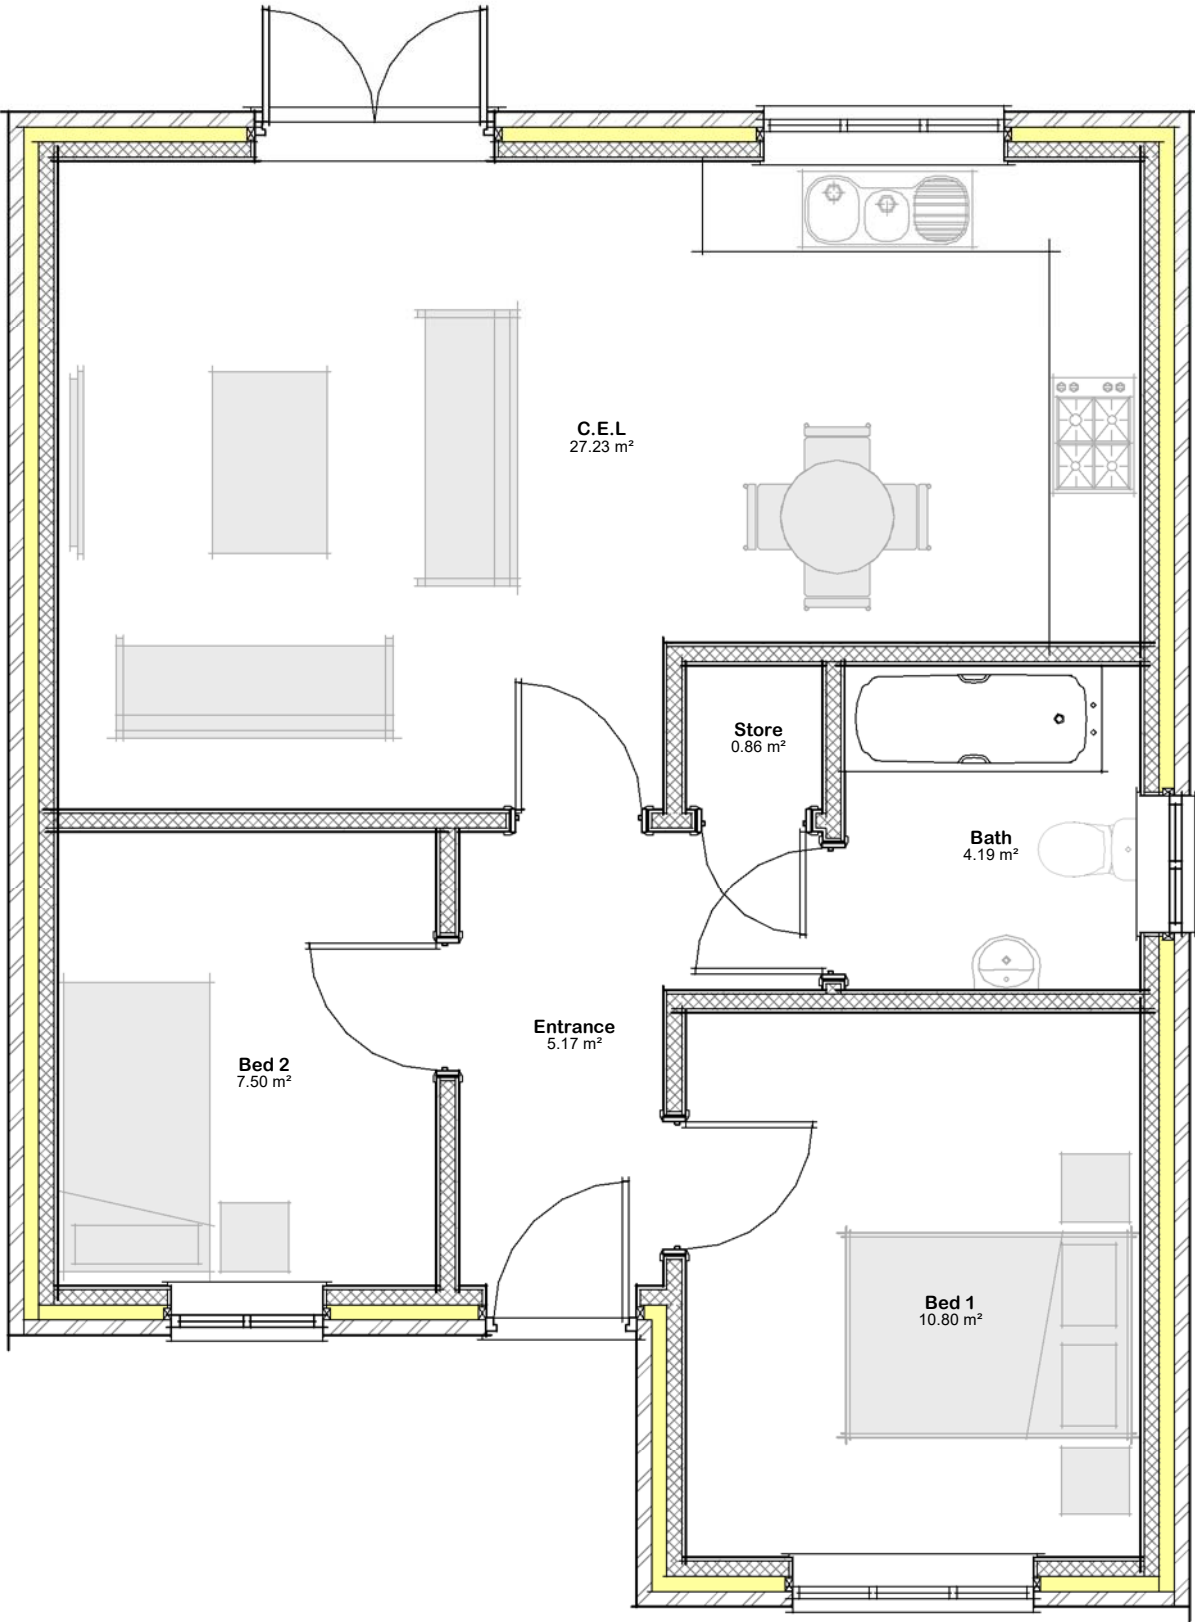

08 / 1 - Proposed Ground Floor Schedule		
Name	Area	Perimeter
Bath	4.20 m²	8.2 m
Bed 1	10.80 m²	13.2 m
Bed 2	7.50 m²	11.0 m
C.E.L	27.25 m²	22.9 m
Entrance	5.15 m²	10.8 m
Store	0.85 m²	3.7 m
Grand total: 6	55.75 m²	69.8 m

