


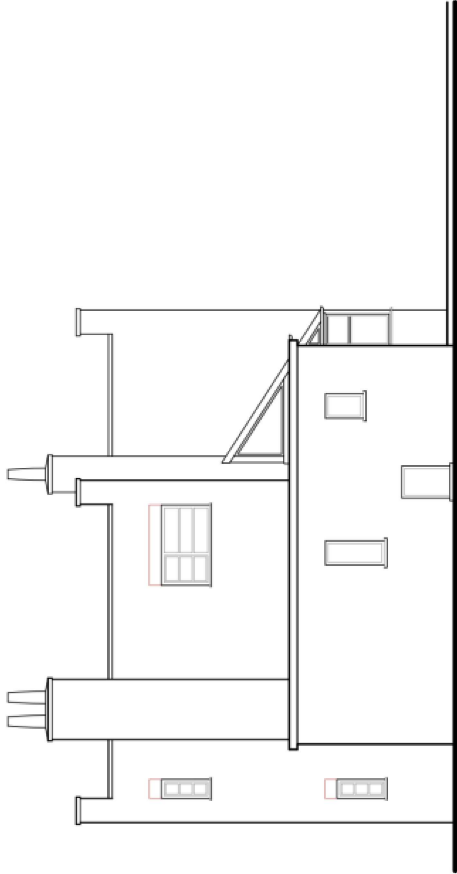

Existing West Elevation, to Lime Court



Existing East Elevation, to Hedge on boundary with 32 Alexandra Road (including oblique view from north, on left, to show proximity and height of the boundary hedge)



		Mr & Mrs Denton Eastleigh 30 Alexandra Road Spalding PE11 2PX	
		2-Storey Rear Extension and upper floor provision above existing flat roof garages	
		Existing East & West Elevations Dwg: CMB/04	1:100 @ A3 Nov'23