


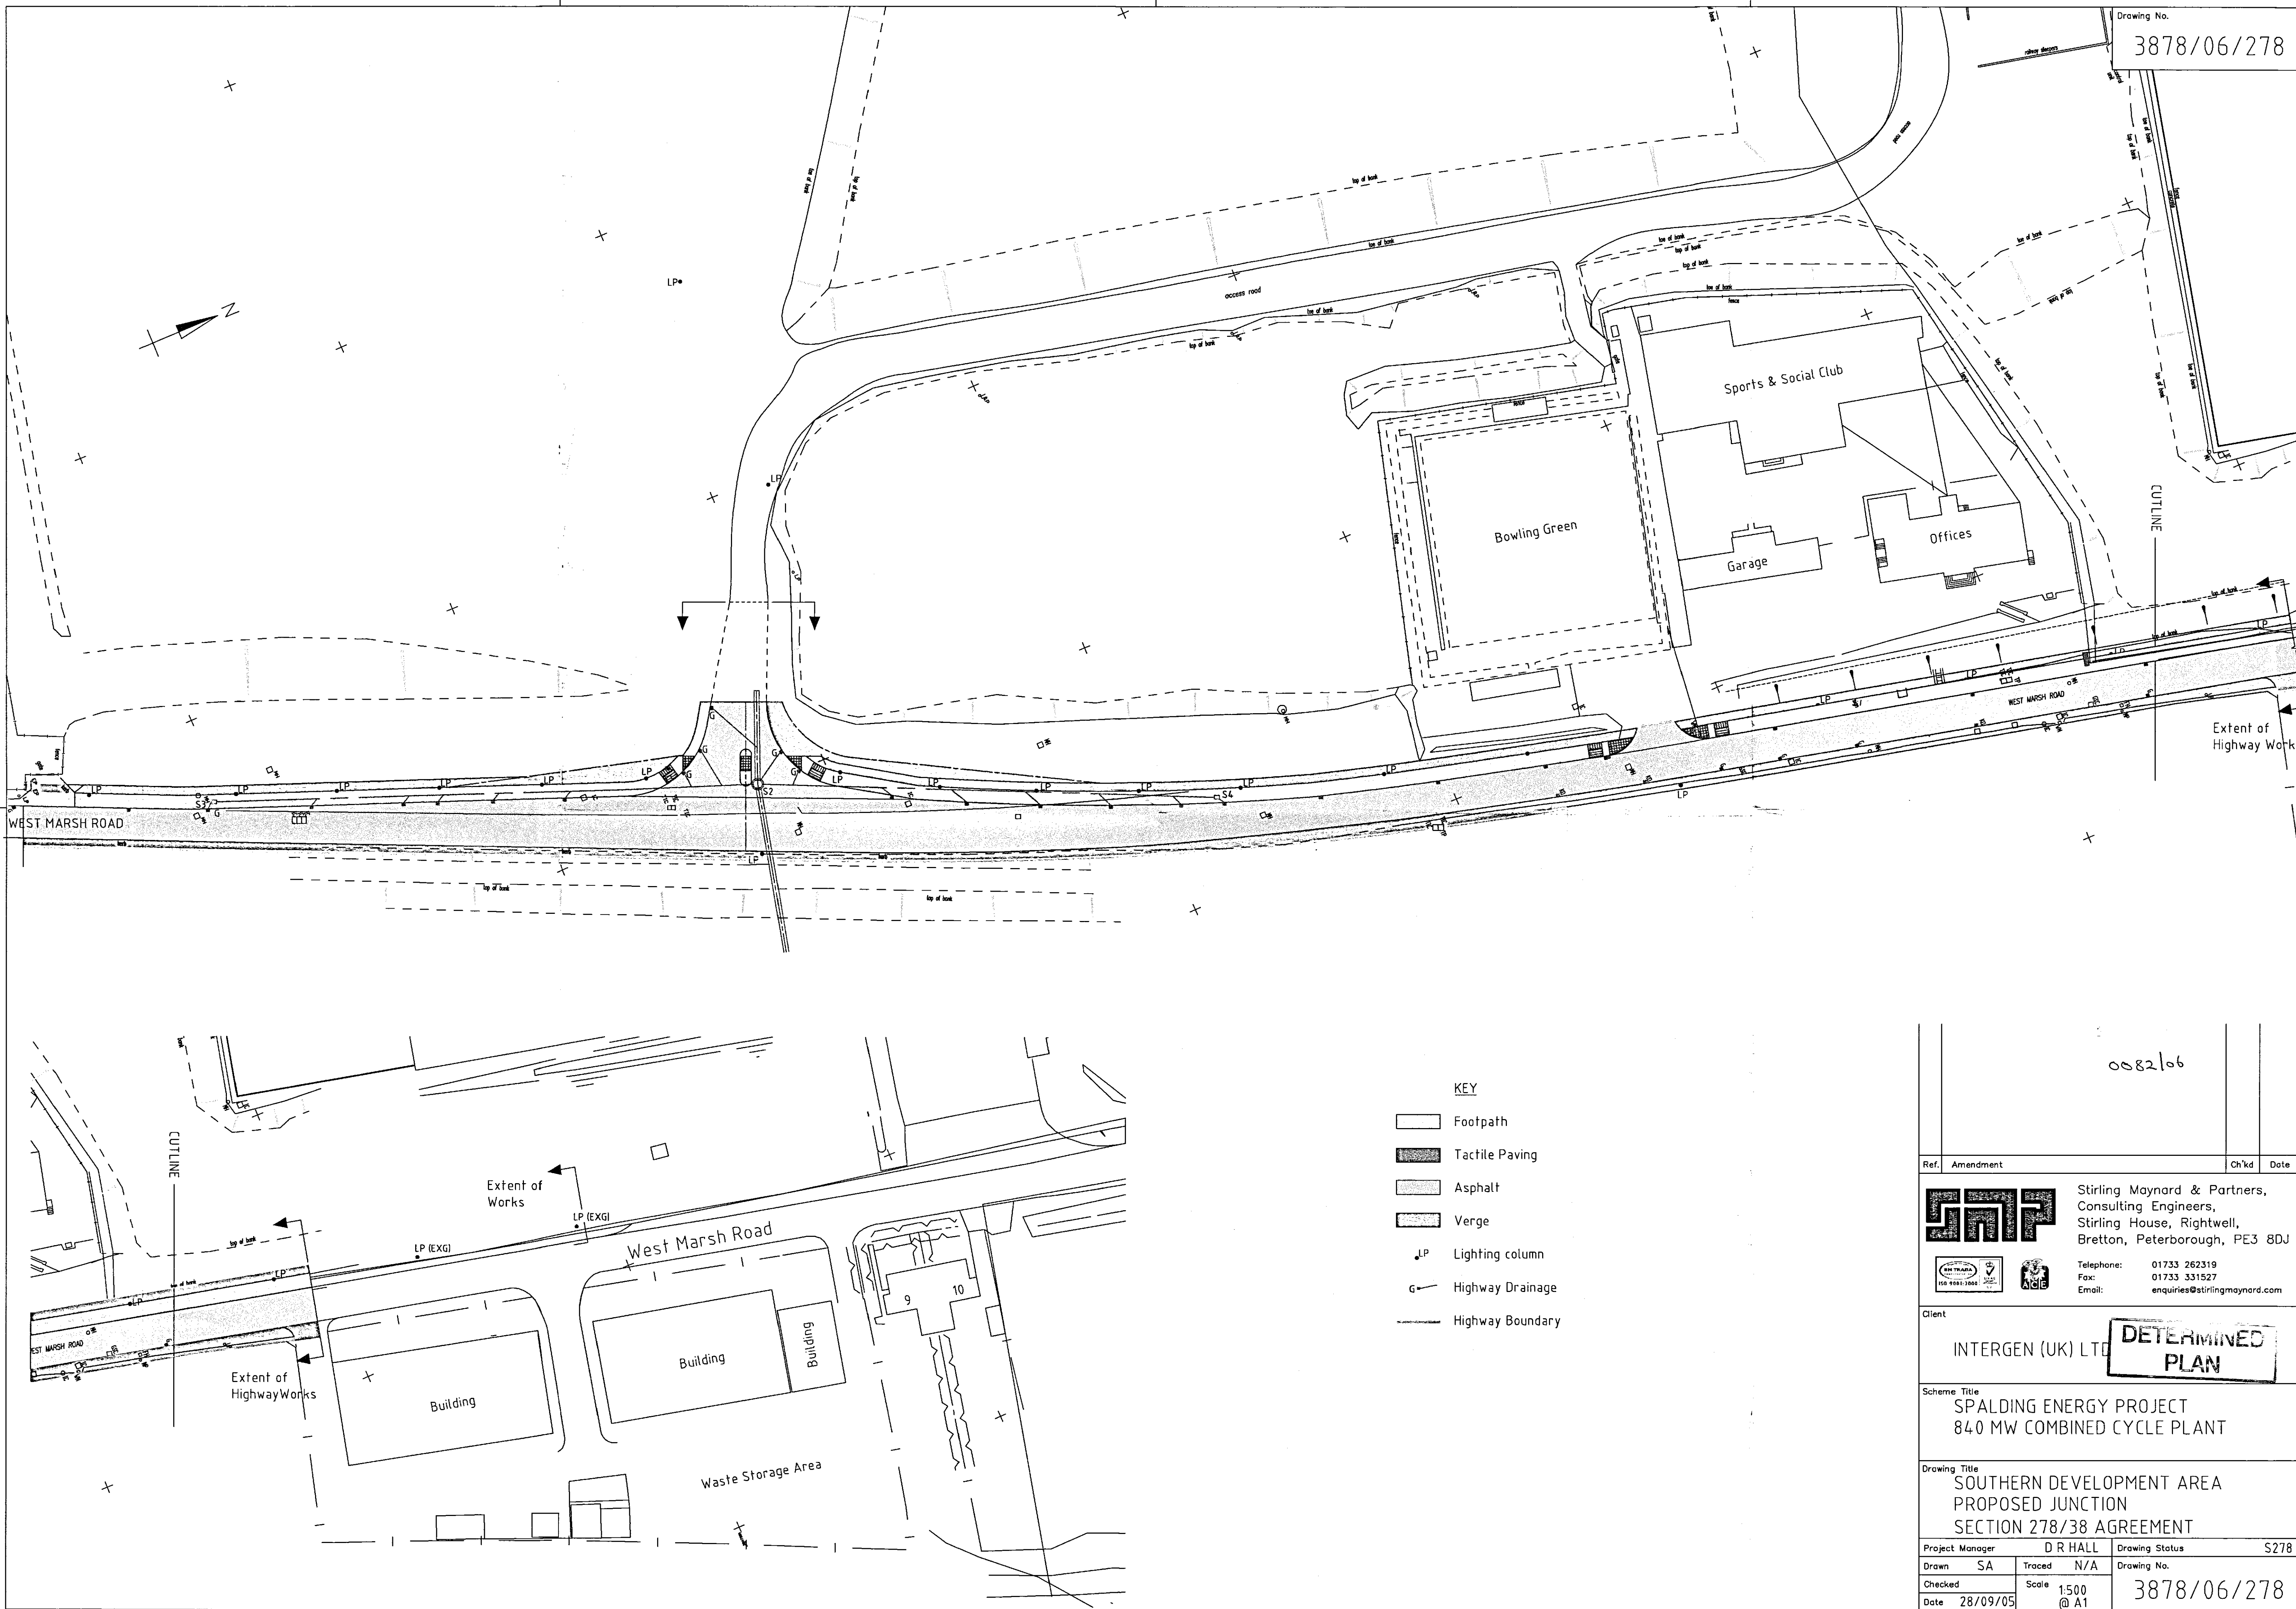

0082/06

Ref.	Amendment	Ch'kd	Date

		Stirling Maynard & Partners, Consulting Engineers, Stirling House, Rightwell, Bretton, Peterborough, PE3 8DJ	
		Telephone: 01733 262319 Fax: 01733 331527 Email: enquiries@stirlingmaynard.com	

Client		INTERGEN (UK) LTD	
Scheme Title		SPALDING ENERGY PROJECT 840 MW COMBINED CYCLE PLANT	
Drawing Title		SOUTHERN DEVELOPMENT AREA PROPOSED JUNCTION SECTION 278/38 AGREEMENT	
Project Manager	D R HALL	Drawing Status	S278
Drawn	SA	Traced	N/A
Checked		Scale	1:500 @ A1
Date	28/09/05		

DETERMINED PLAN		Drawing No. 3878/06/278	
------------------------	--	-------------------------	--