



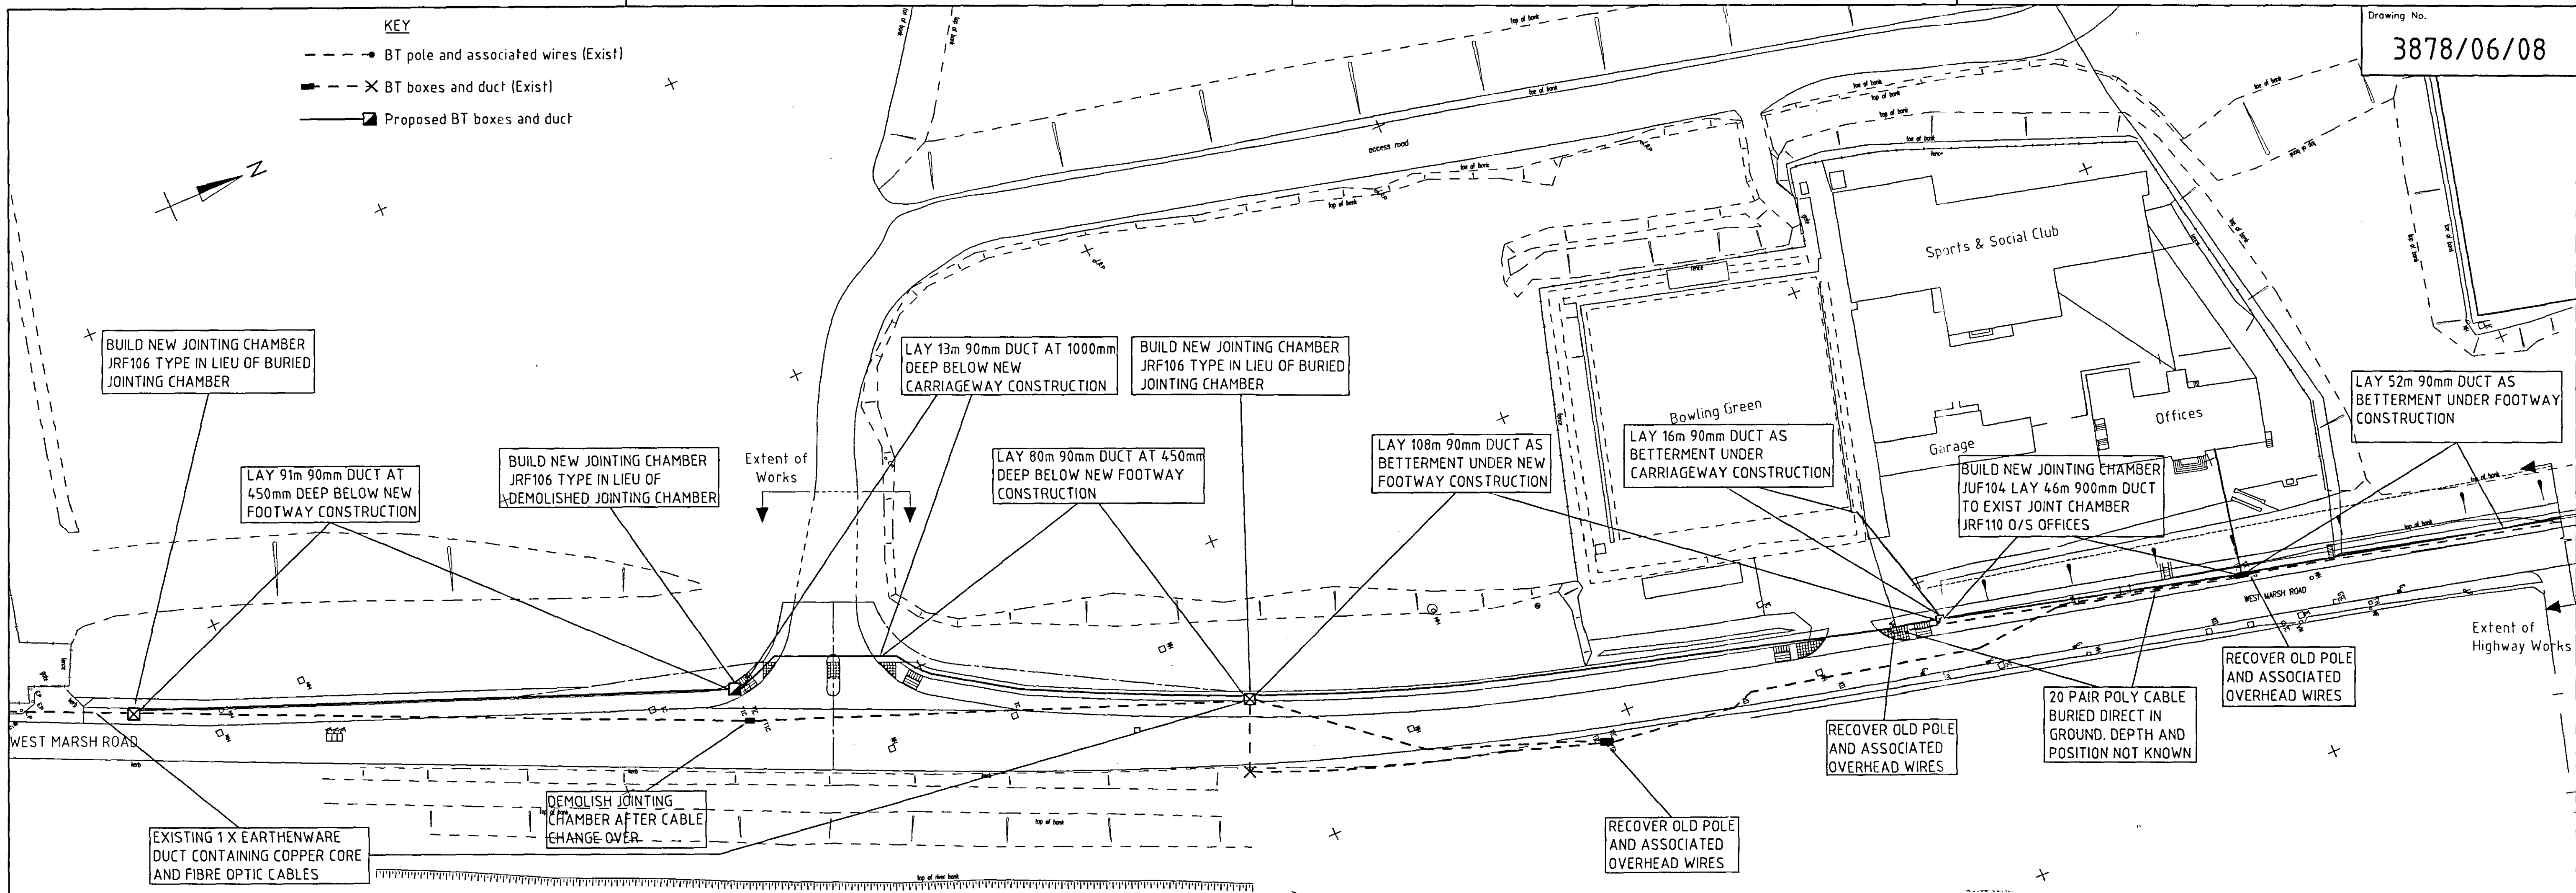

Drawing No.
3878/06/08

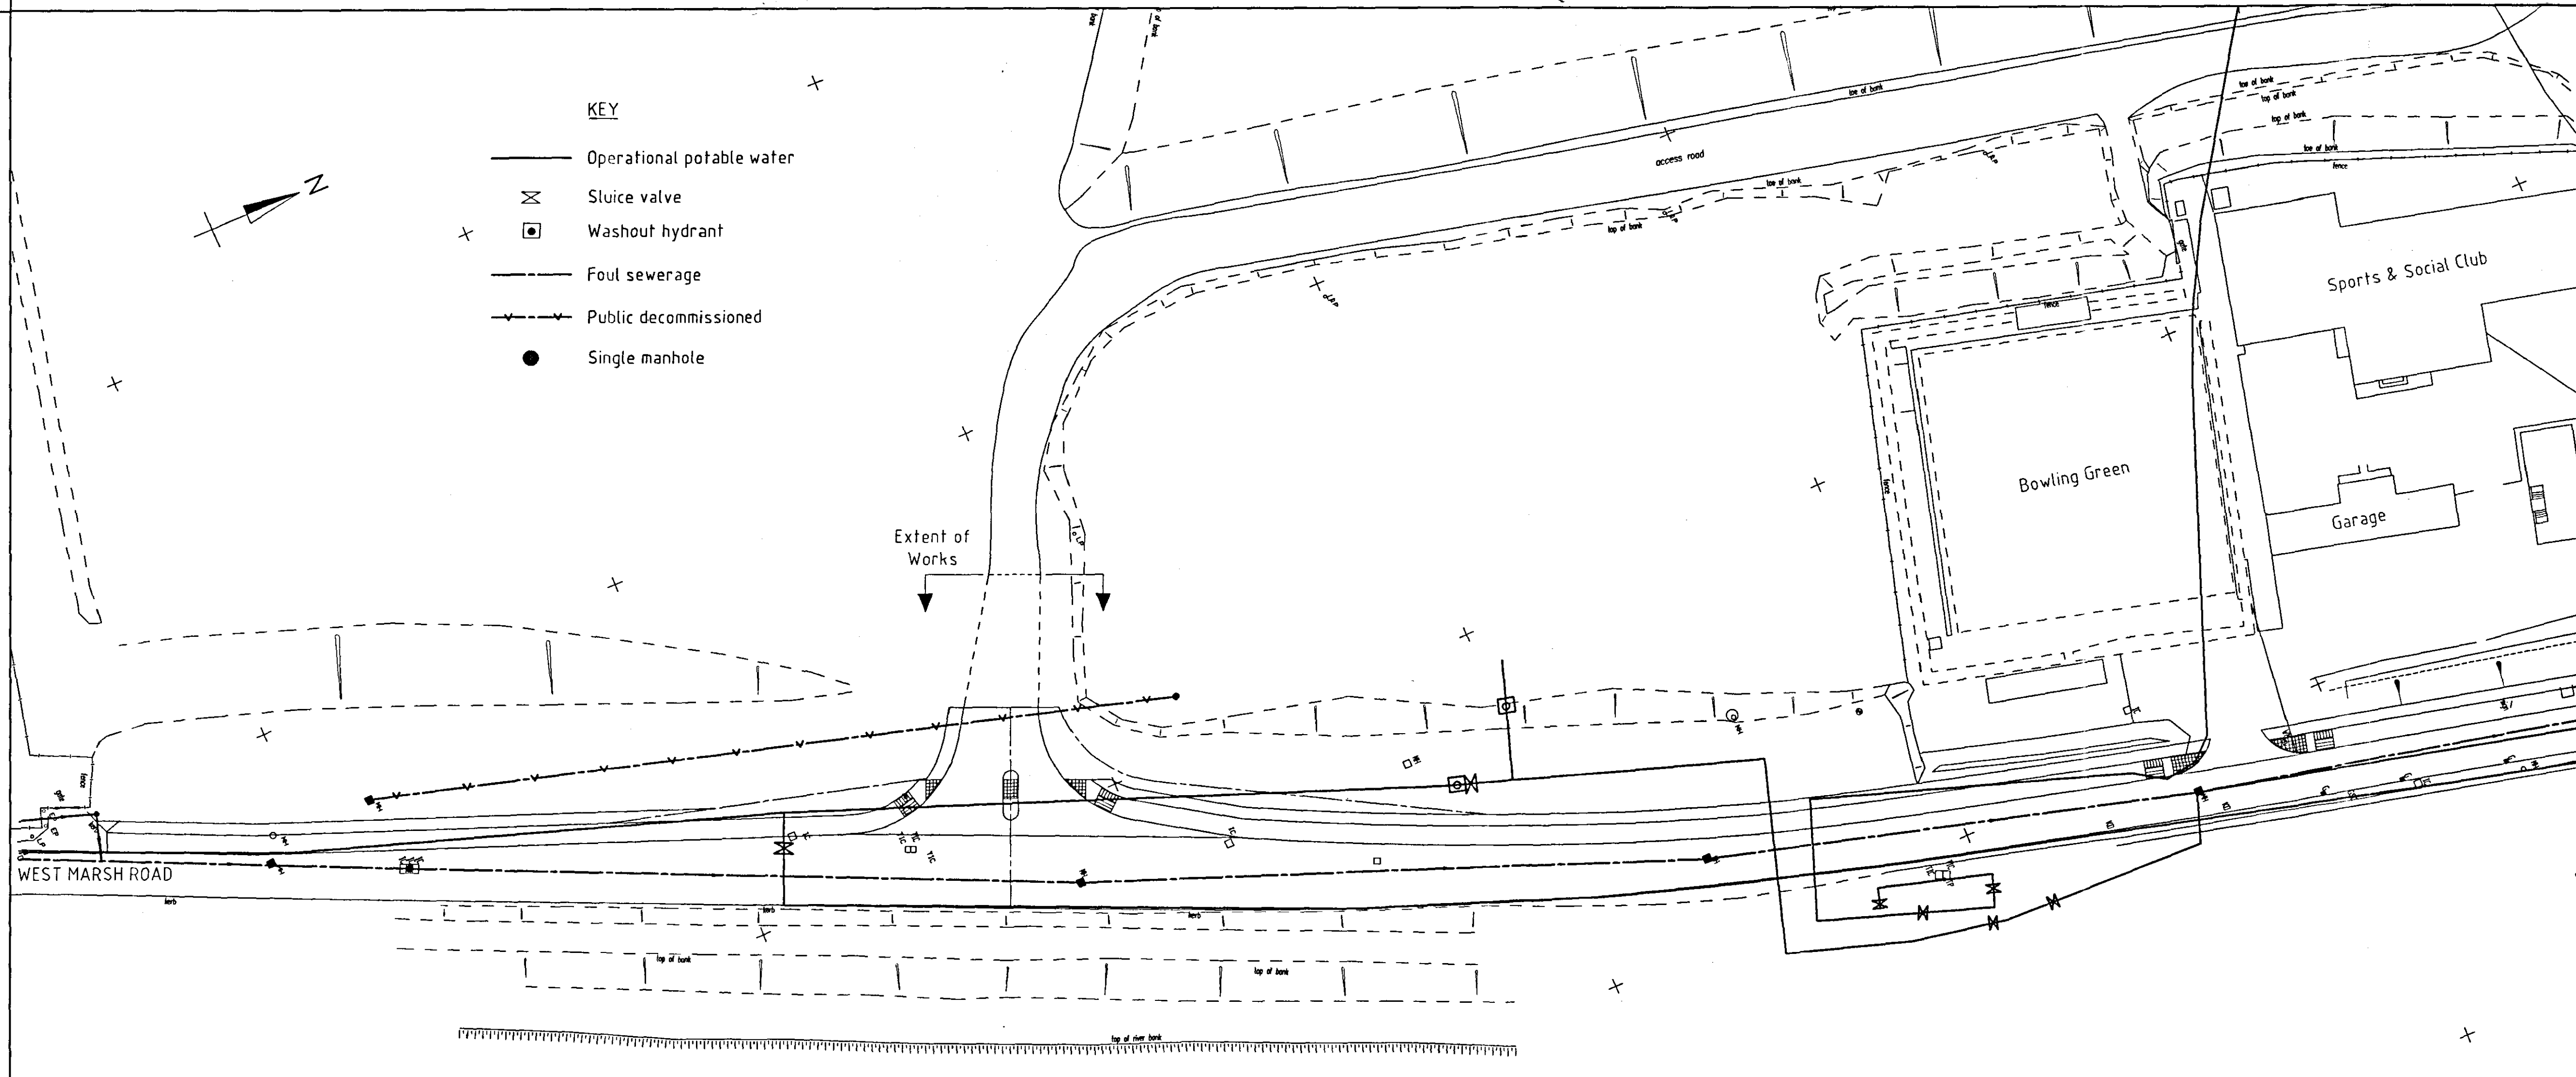

0082106

Ref.	Amendment	Ch'kd	Date

JMP Stirling Maynard & Partners,
Consulting Engineers,
Stirling House, Rightwell,
Bretton, Peterborough, PE3 8DJ

Telephone: 01733 262319
Fax: 01733 331527
Email: enquiries@stirlingmaynard.com

Client
INTERGEN (UK) LTD

DETERMINED PLAN

Scheme Title
**SPALDING ENERGY PROJECT
840 MW COMBINED CYCLE PLANT**

Drawing Title
**SOUTHERN DEVELOPMENT AREA
PROPOSED JUNCTION
SERVICES LAYOUT - BT & AWA**

Project Manager	D R HALL	Drawing Status	S278
Drawn	SMA/SA	Traced	N/A
Checked	PLC	Scale	1:500 @ A1
Date	30/08/05		

3878/06/08