
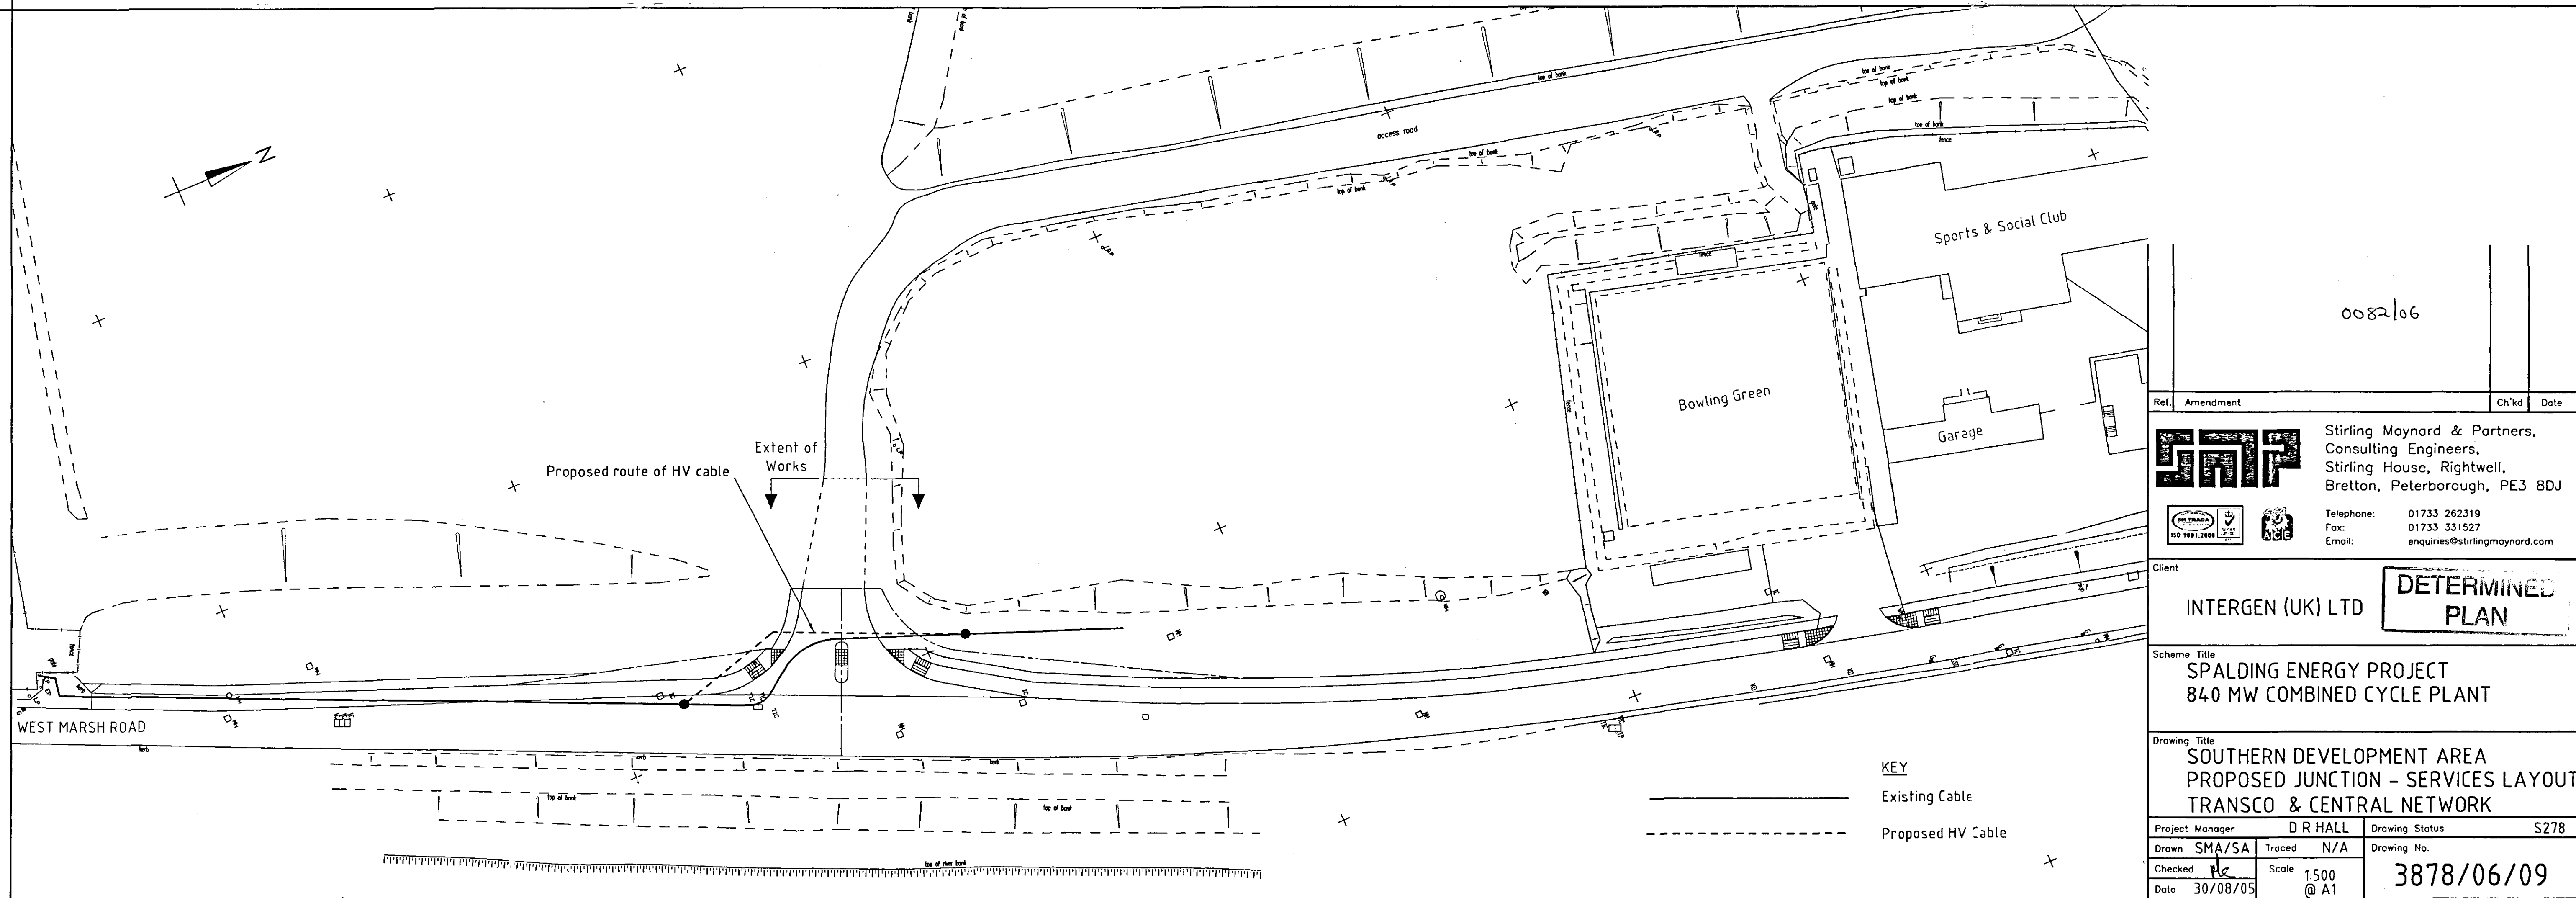


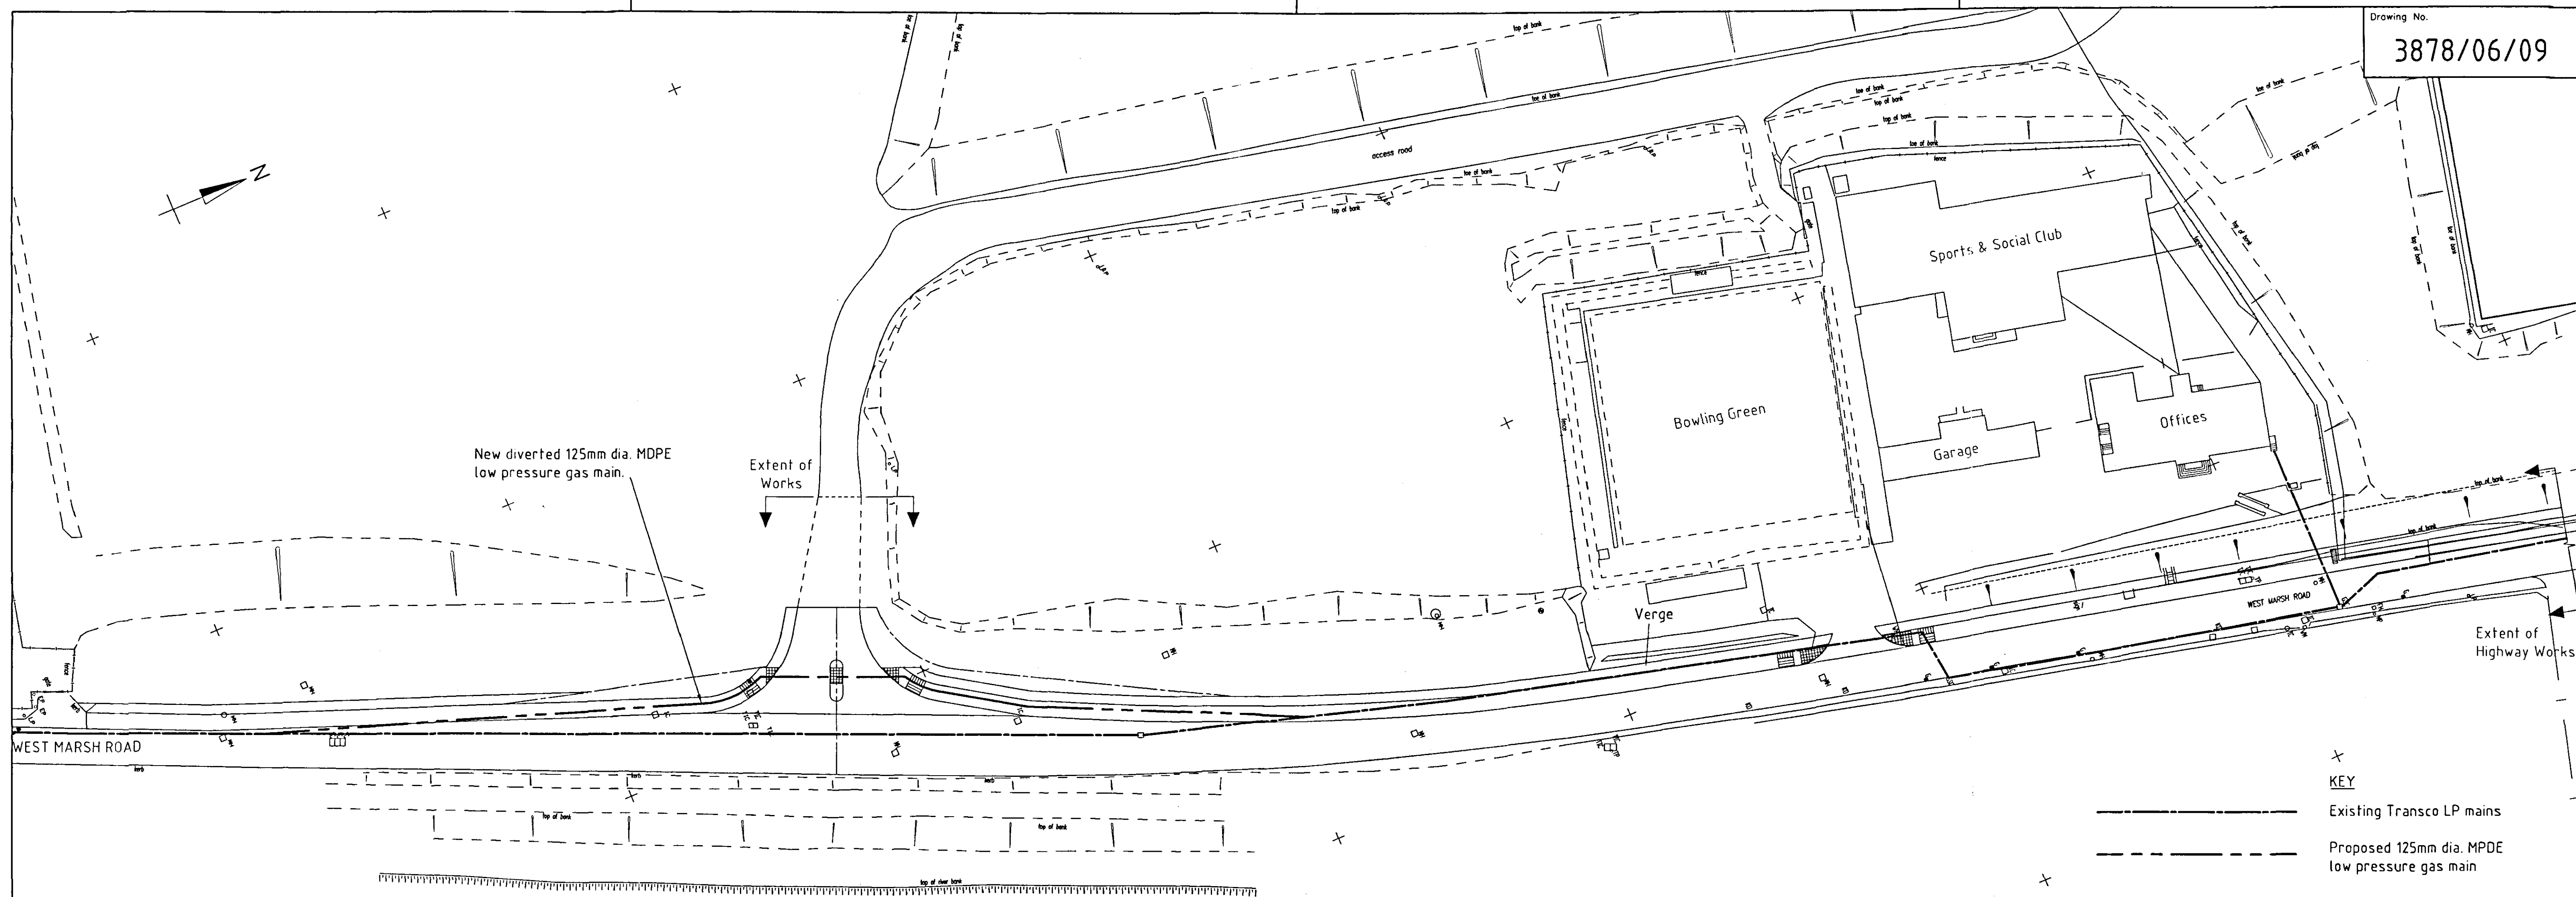

Ref.	Amendment	Ch'kd	Date
 Stirling Maynard & Partners, Consulting Engineers, Stirling House, Rightwell, Bretton, Peterborough, PE3 8DU Telephone: 01733 262319 Fax: 01733 331527 Email: enquiries@stirlingmaynard.com			
Client INTERGEN (UK) LTD			
DETERMINED PLAN			
Scheme Title SPALDING ENERGY PROJECT 840 MW COMBINED CYCLE PLANT			
Drawing Title SOUTHERN DEVELOPMENT AREA PROPOSED JUNCTION - SERVICES LAYOUT TRANSCO & CENTRAL NETWORK			
Project Manager		Drawing Status	
Drawn SMA/SA		Traced N/A	
Checked R		Scale 1:500 @ A1	
Date 30/08/05		Drawing No. 3878/06/09	
		S278	