


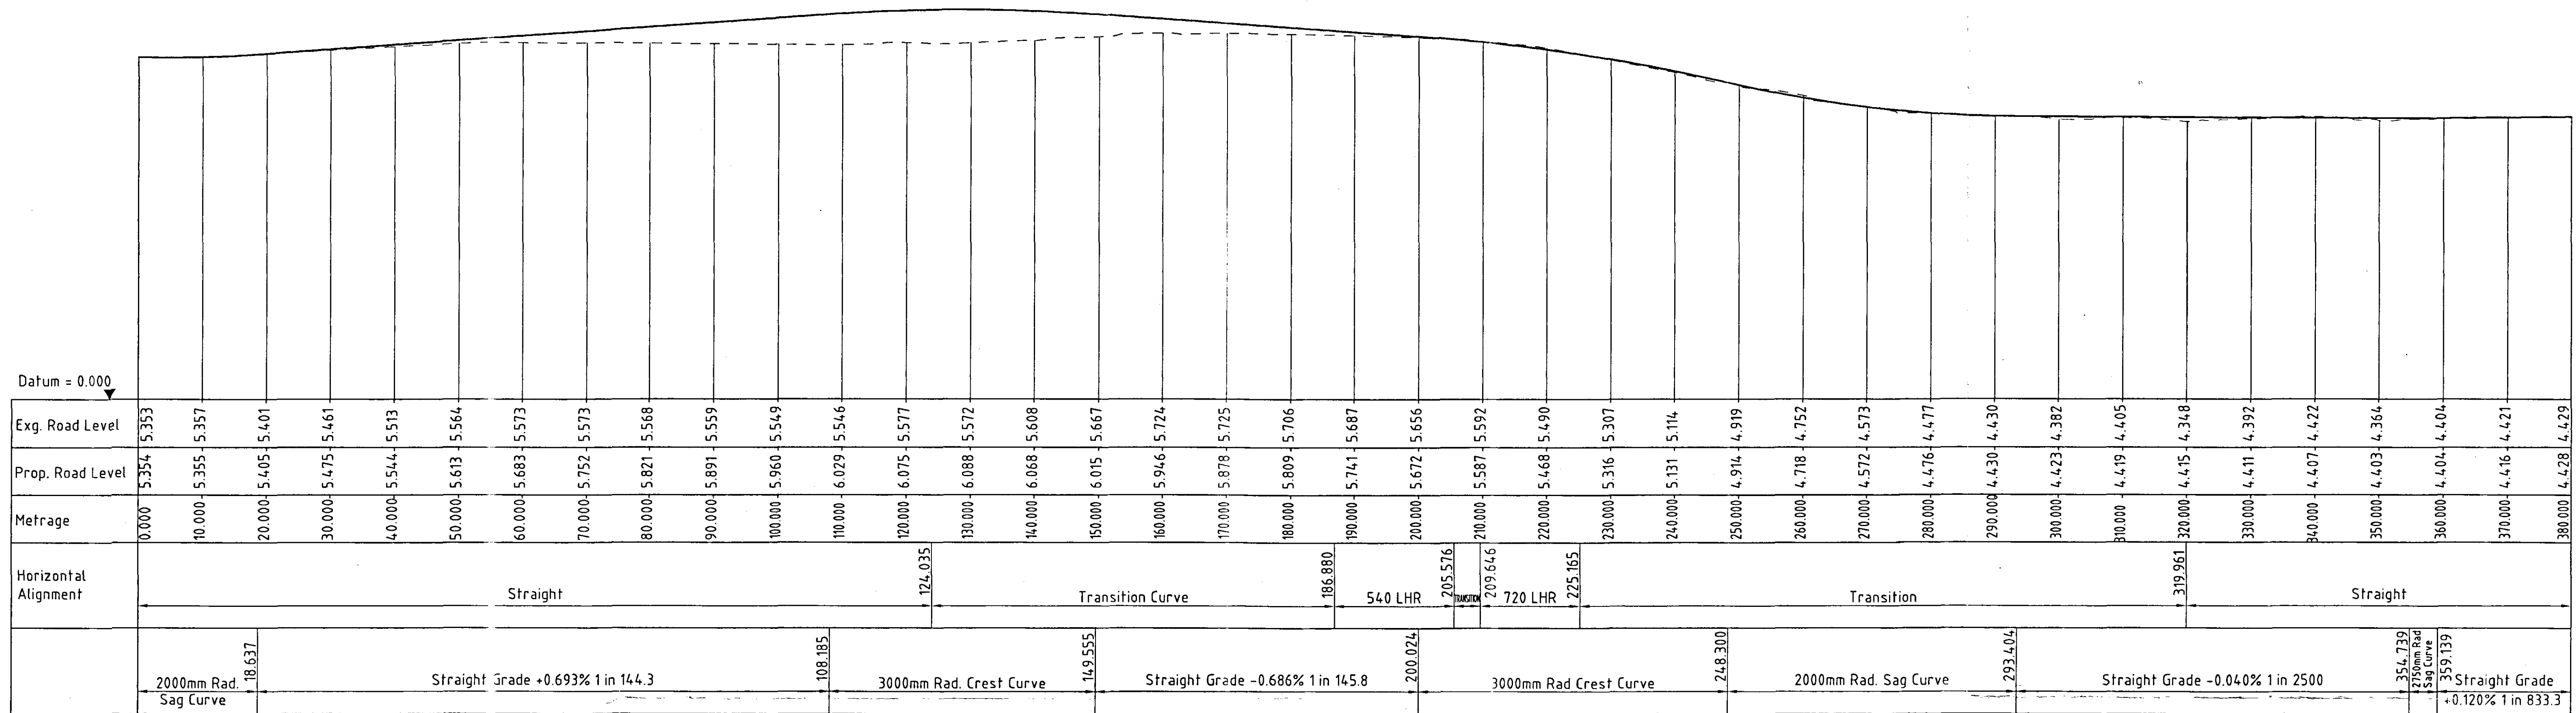

0082106

Ref.	Amendment	Ch'kd	Date
 Stirling Maynard & Partners, Consulting Engineers, Stirling House, Rightwell, Bretton, Peterborough, PE3 8DJ  Telephone: 01733 262319 Fax: 01733 331527 Email: enquiries@stirlingmaynard.com			
Client		INTERGEN (UK) LTD	
Scheme Title		DETERMINED PLAN	
SPALDING ENERGY PROJECT 840 MW COMBINED CYCLE PLANT			
Drawing Title SOUTHERN DEVELOPMENT AREA PROPOSED JUNCTION LONG SECTION THROUGH R.H. CHANNEL			
Project Manager		D R HALL	
Drawn		PGS/SA	
Traced		N/A	
Checked		PL	
Date		28/09/05	
Drawing No.		3878/06/10	
Scale		1:500 Horiz 1:50 Vert	