


and Registry
Official copy of
title plan

Title number **LL290623**
Ordnance Survey map reference **TF2423SE**
Scale **1:1250** enlarged from 1:2500
Administrative area **Lincolnshire: South Holland**

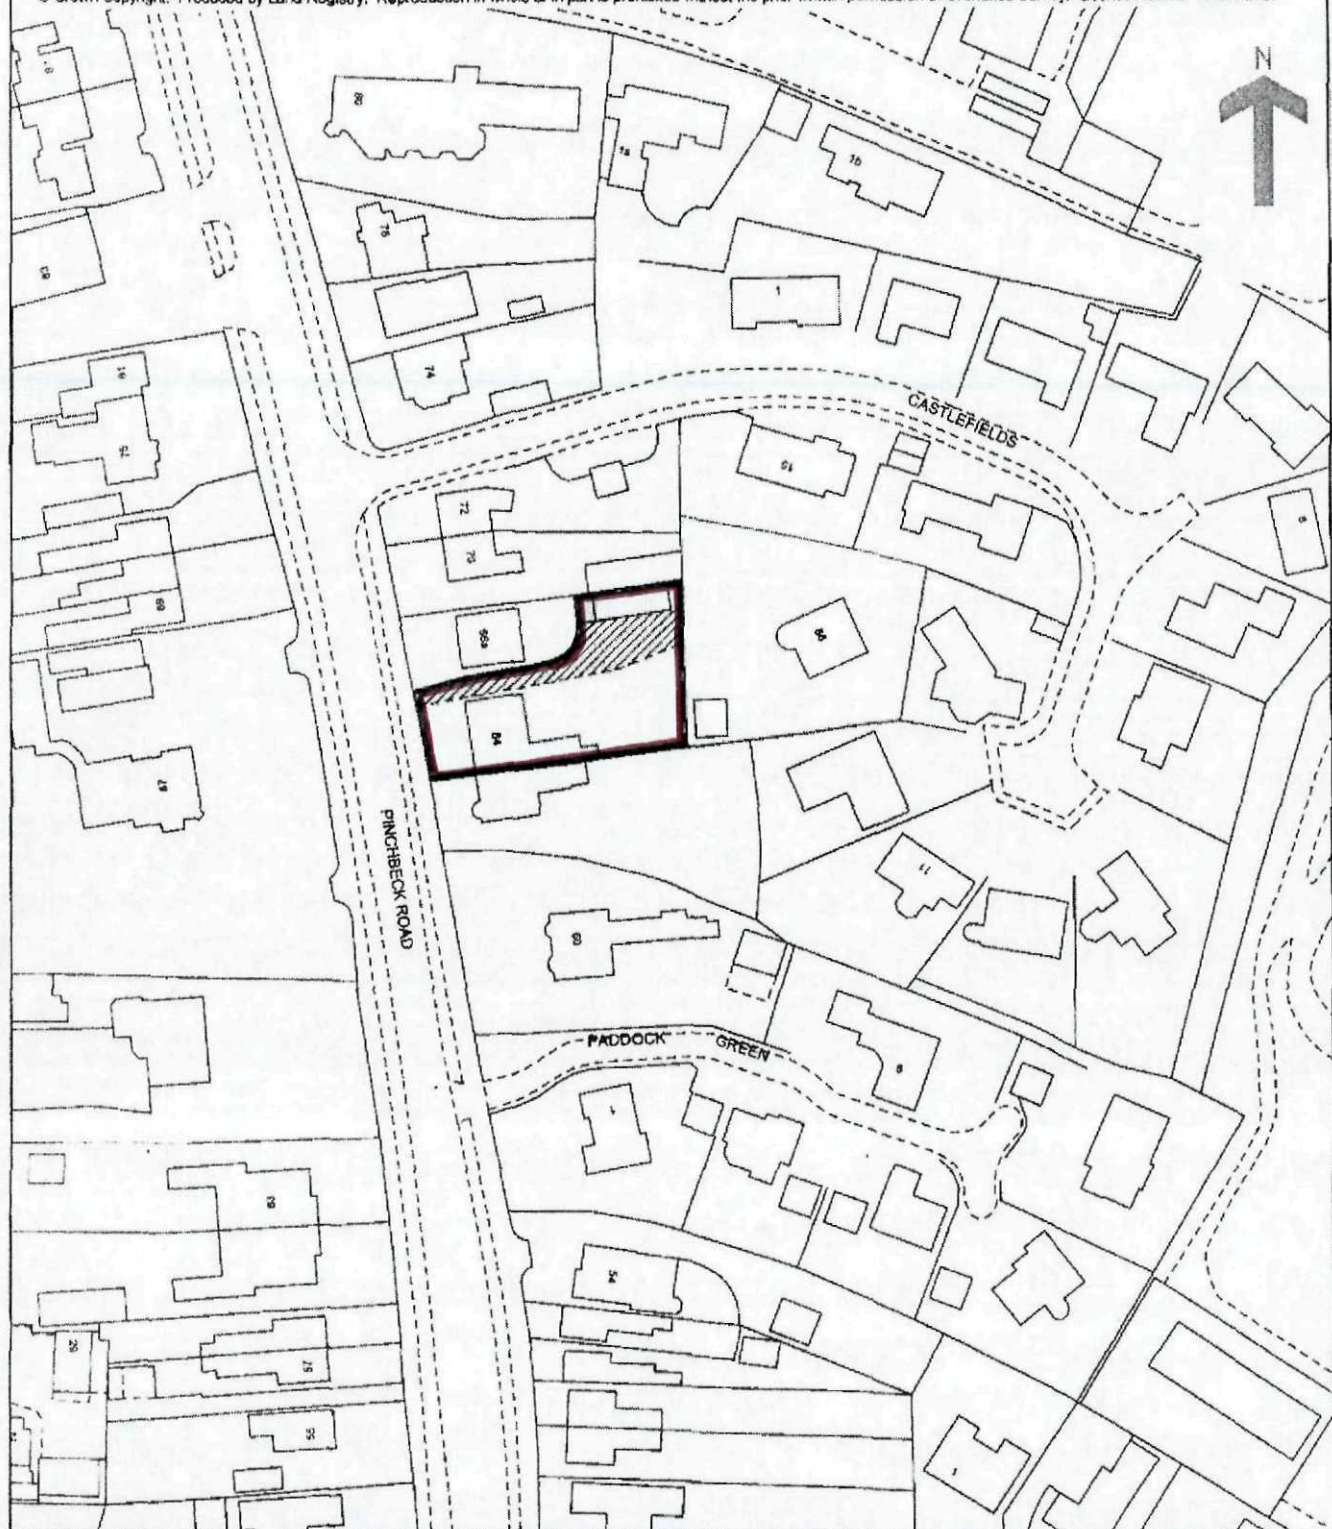

© Crown Copyright. Produced by Land Registry. Reproduction in whole or in part is prohibited without the prior written permission of Ordnance Survey. Licence Number 100028316.




This official copy issued on 4 February 2008 shows the state of this title plan on 4 February 2008 at 10:33:04. It is admissible in evidence to the same extent as the original (s.67 Land Registration Act 2002). This title plan shows the general position, not the exact line, of the boundaries. It may be subject to distortions in scale. Measurements scaled from this plan may not match measurements between the same points on the ground. See Land Registry Public Guide 19 - Title Plans and Boundaries. This title is dealt with by Land Registry, Kingston upon Hull Office.


Planning & Development

- 9 FEB 2011


Ref: 0083-11

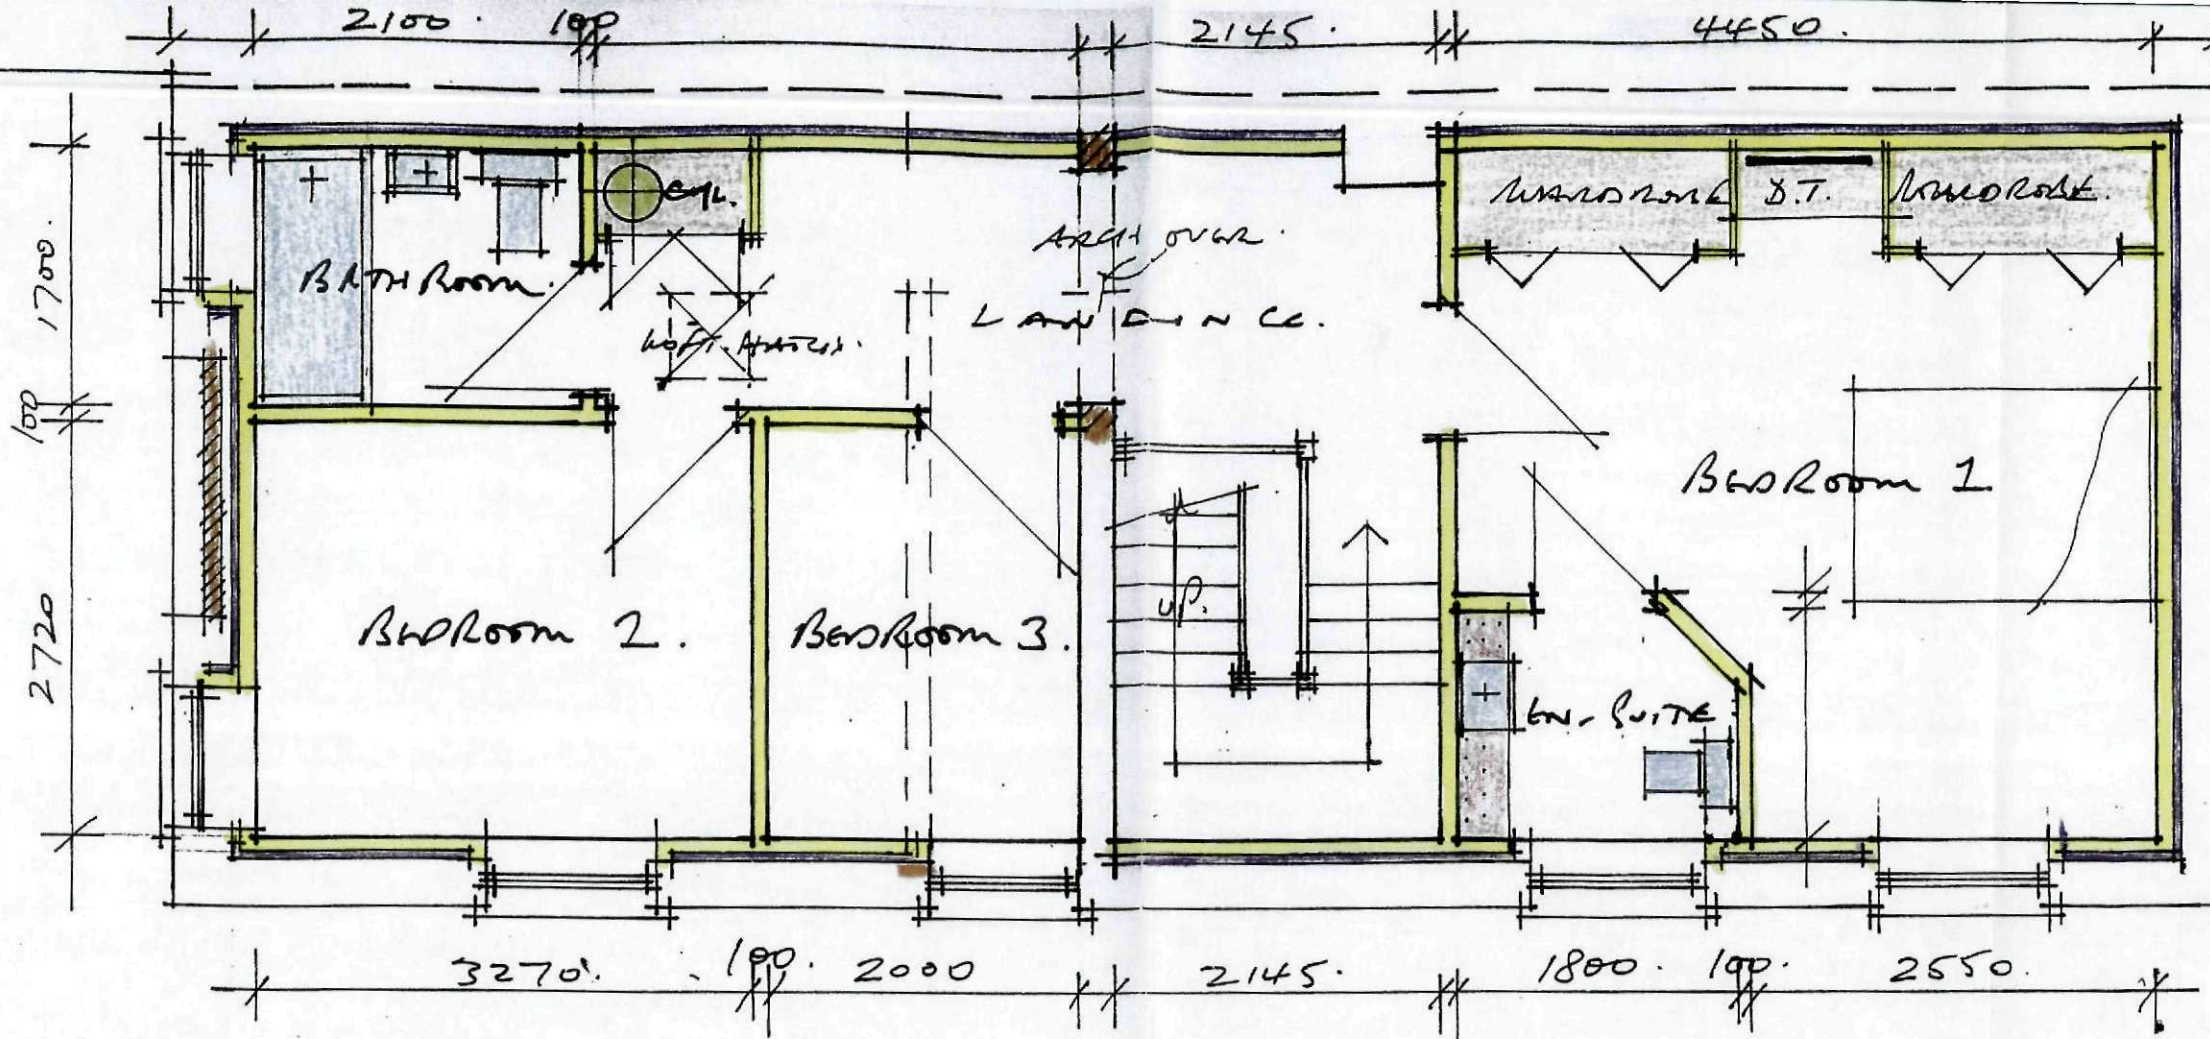

3400
Planning & Development
25 FEB 7011
Ref: 0083-11

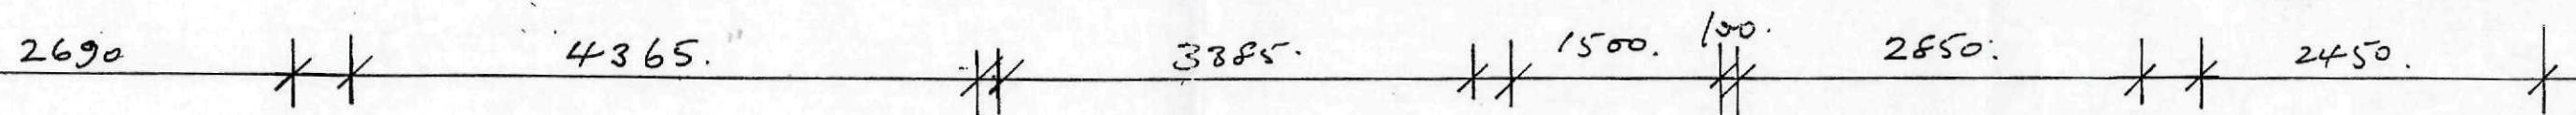

D.L. 0711191 Down Section 'A' 1.5

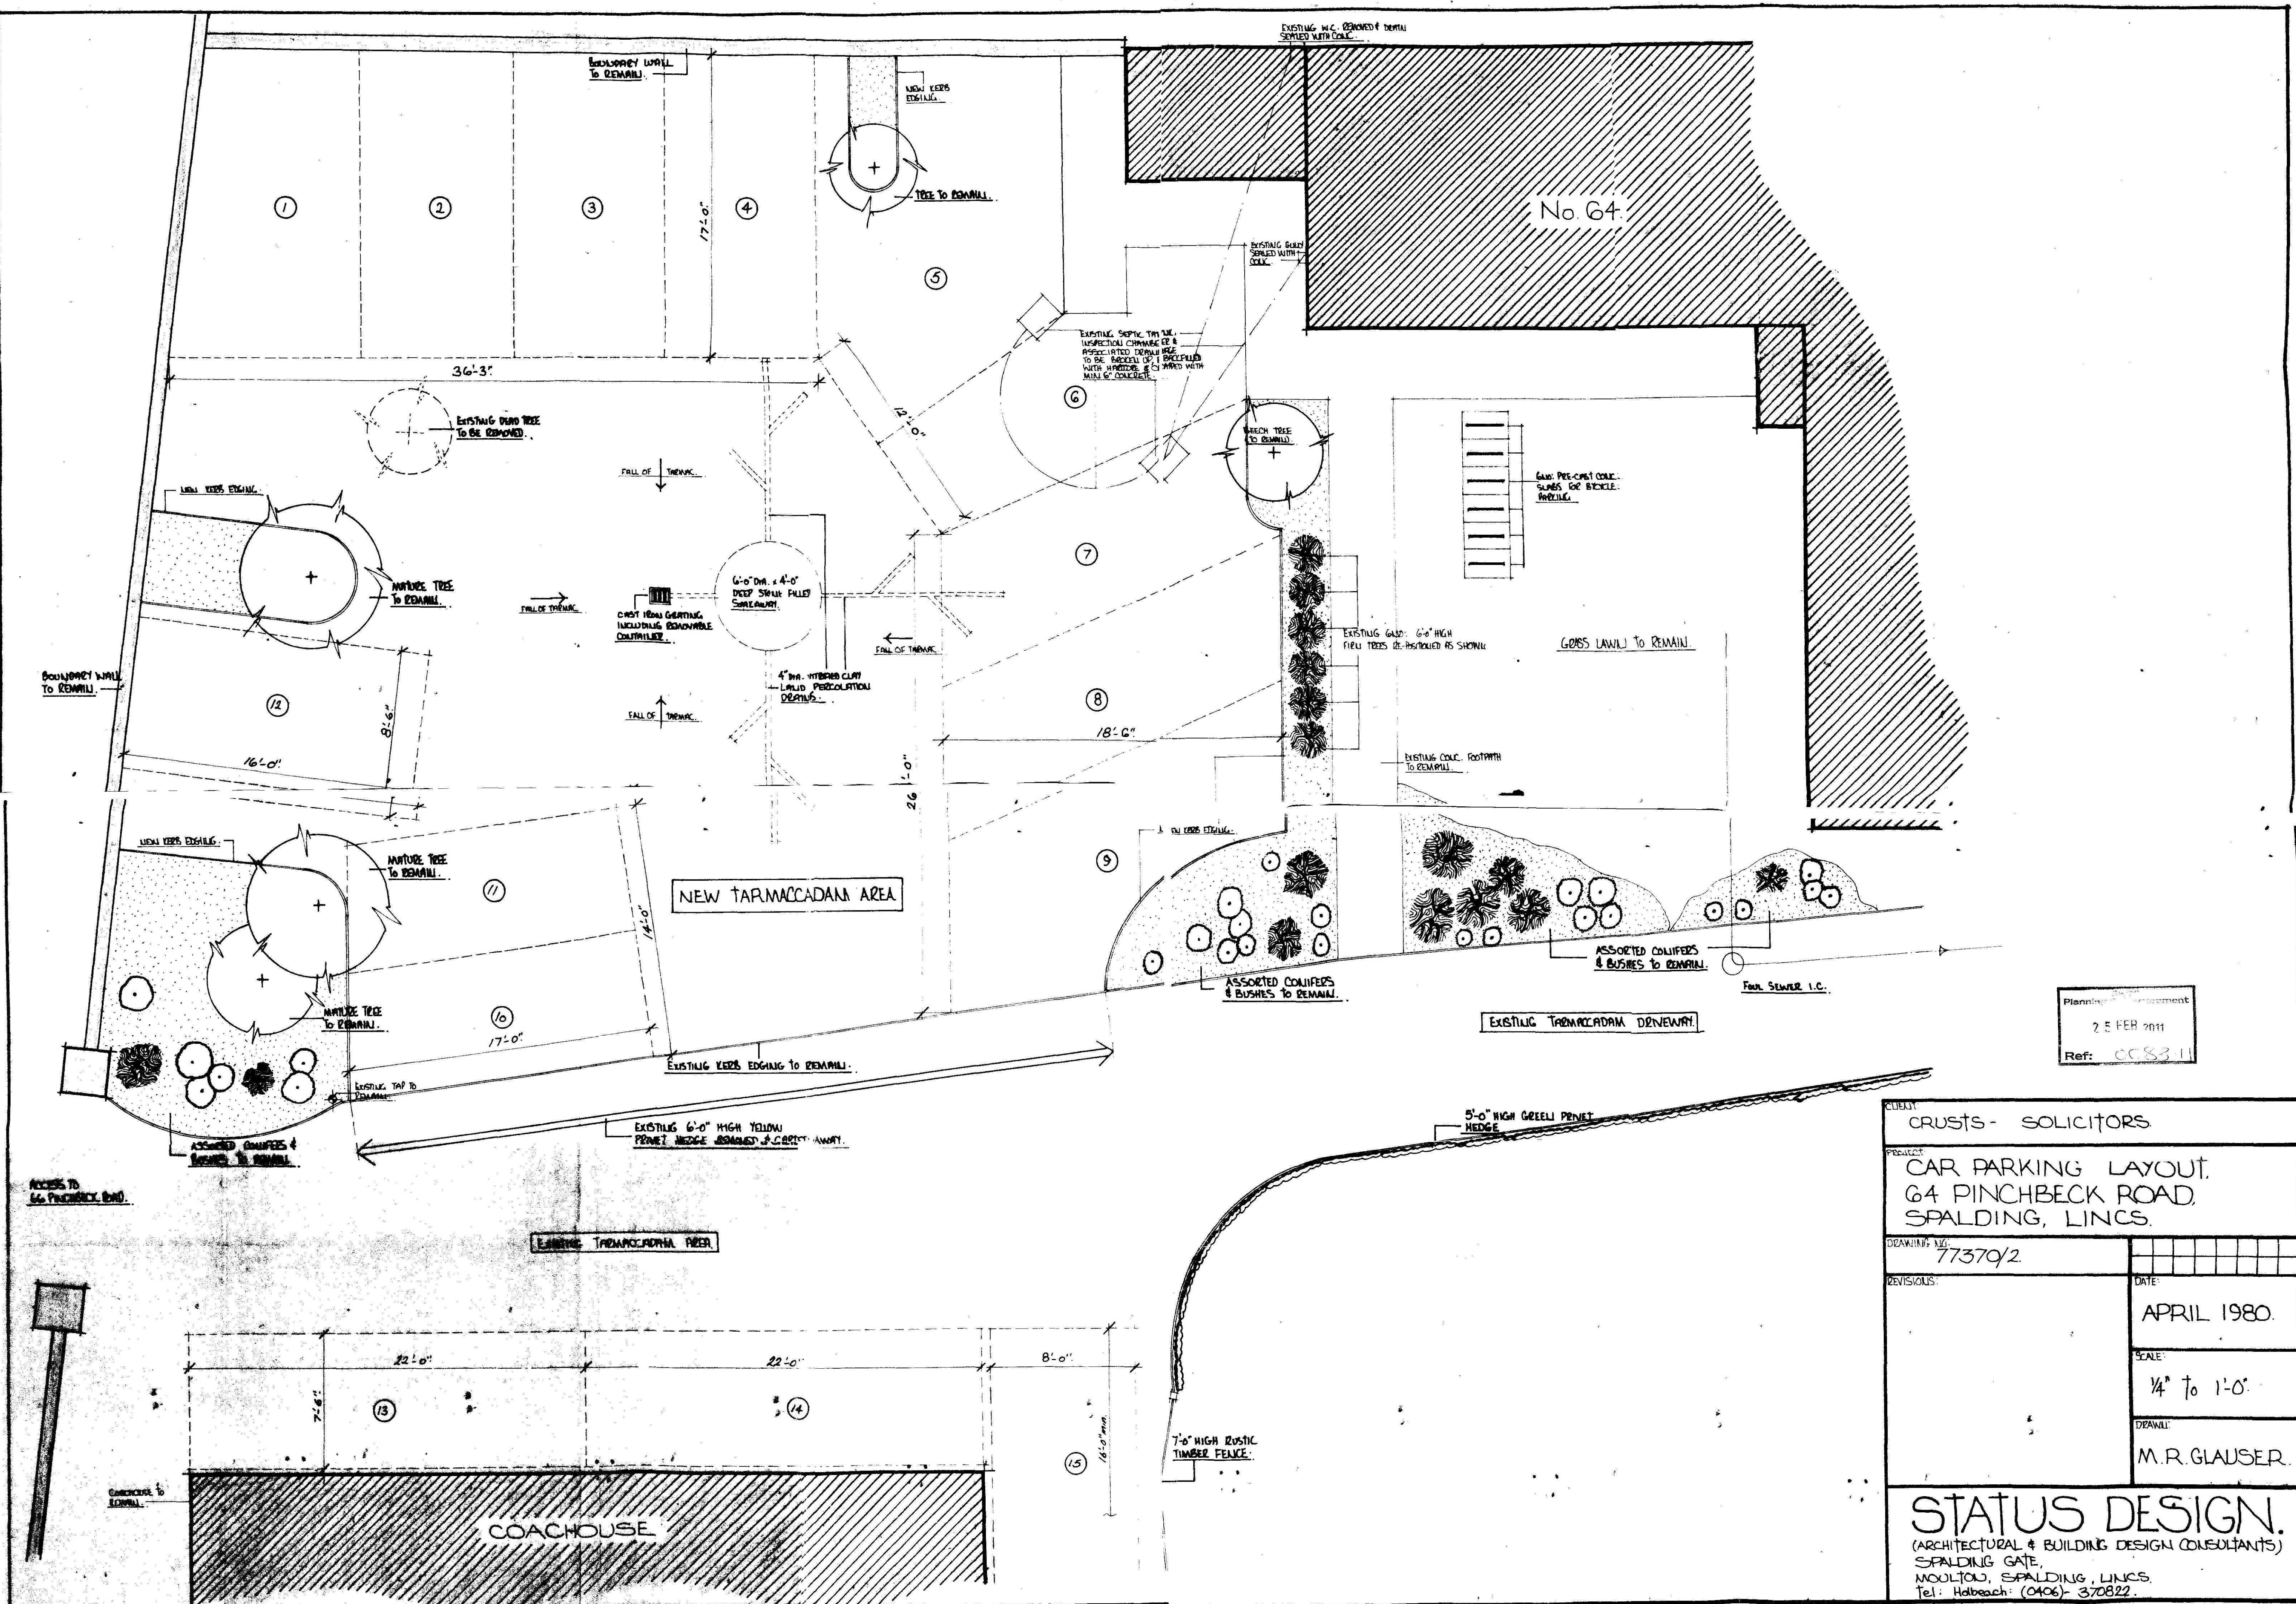

Planning Department
25 FEB 2011
Ref: CCS3.11

CLIENT CRUSTS - SOLICITORS	
PROJECT CAR PARKING LAYOUT, 64 PINCHBECK ROAD, SPALDING, Lincs.	
DRAWING NO. 77379/2	DATE APRIL 1980
REVISIONS	SCALE 1/4" TO 1'-0"
DRAWN M.R. GLAUSER	
STATUS DESIGN. (ARCHITECTURAL & BUILDING DESIGN CONSULTANTS) SPALDING GATE, MOULTON, SPALDING, Lincs. Tel: Holbeach: (0406) 370822	

