


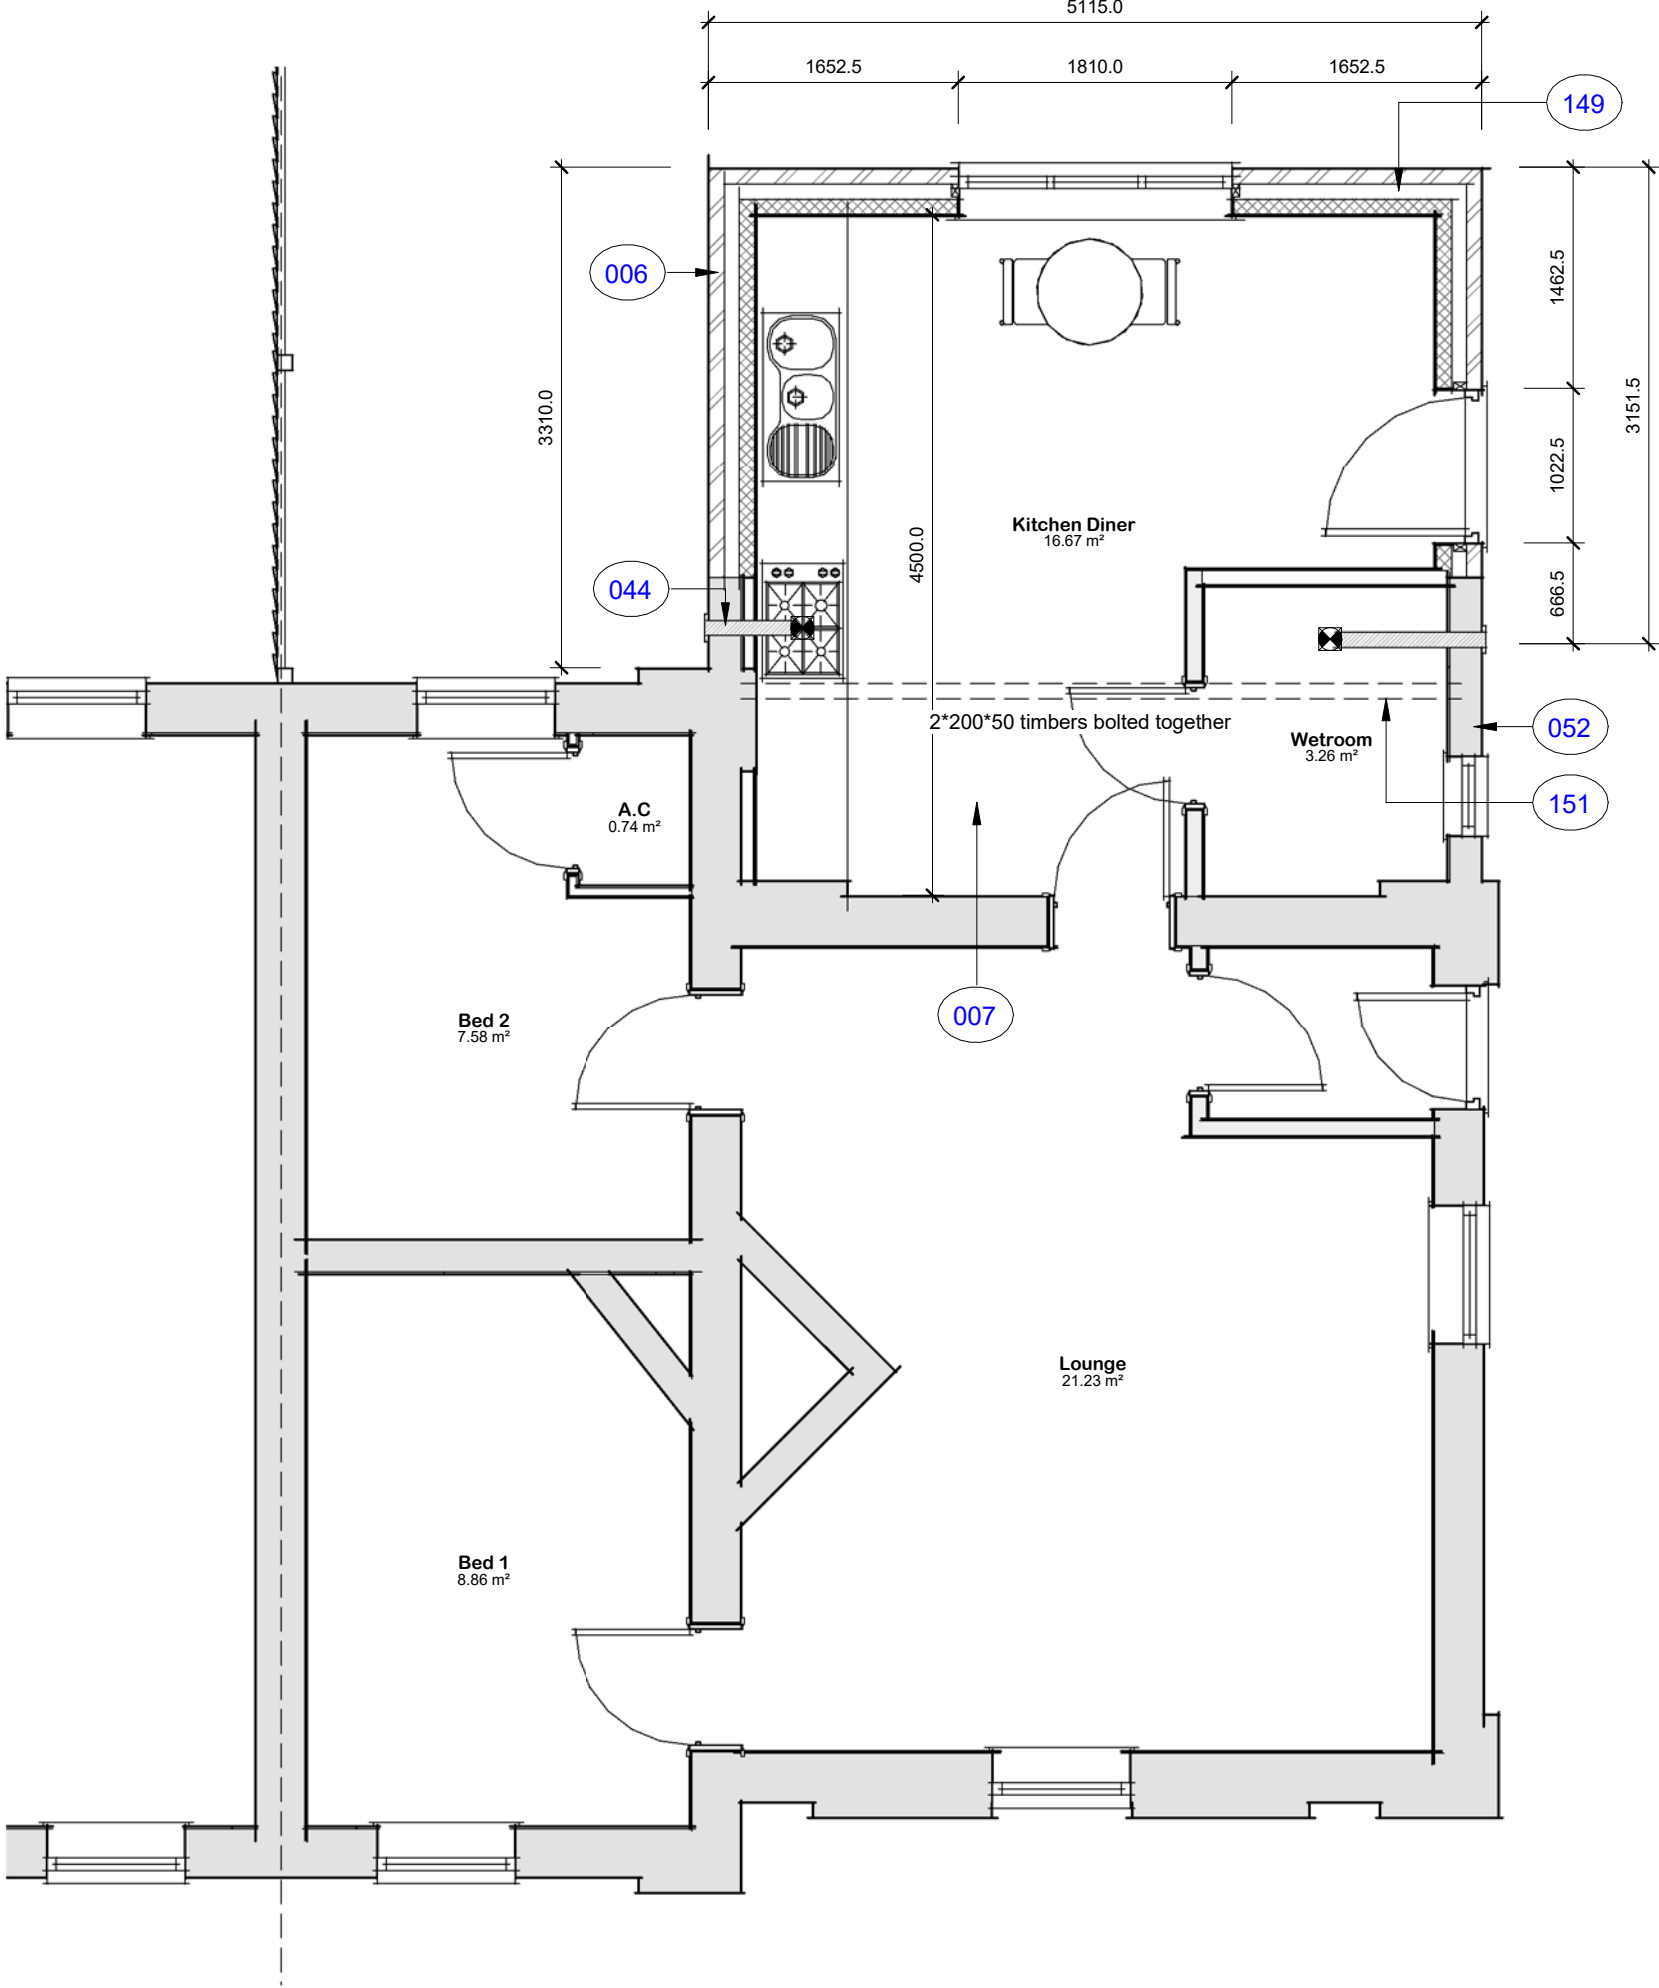

Room Schedule Ground Floor		
Name	Area	Perimeter
A.C	0.75 m²	3.5 m
Bed 1	8.85 m²	11.9 m
Bed 2	7.60 m²	11.7 m
Kitchen Diner	16.65 m²	18.3 m
Lounge	21.25 m²	20.6 m
Wetroom	3.25 m²	7.3 m
Grand total: 6	58.30 m²	73.3 m